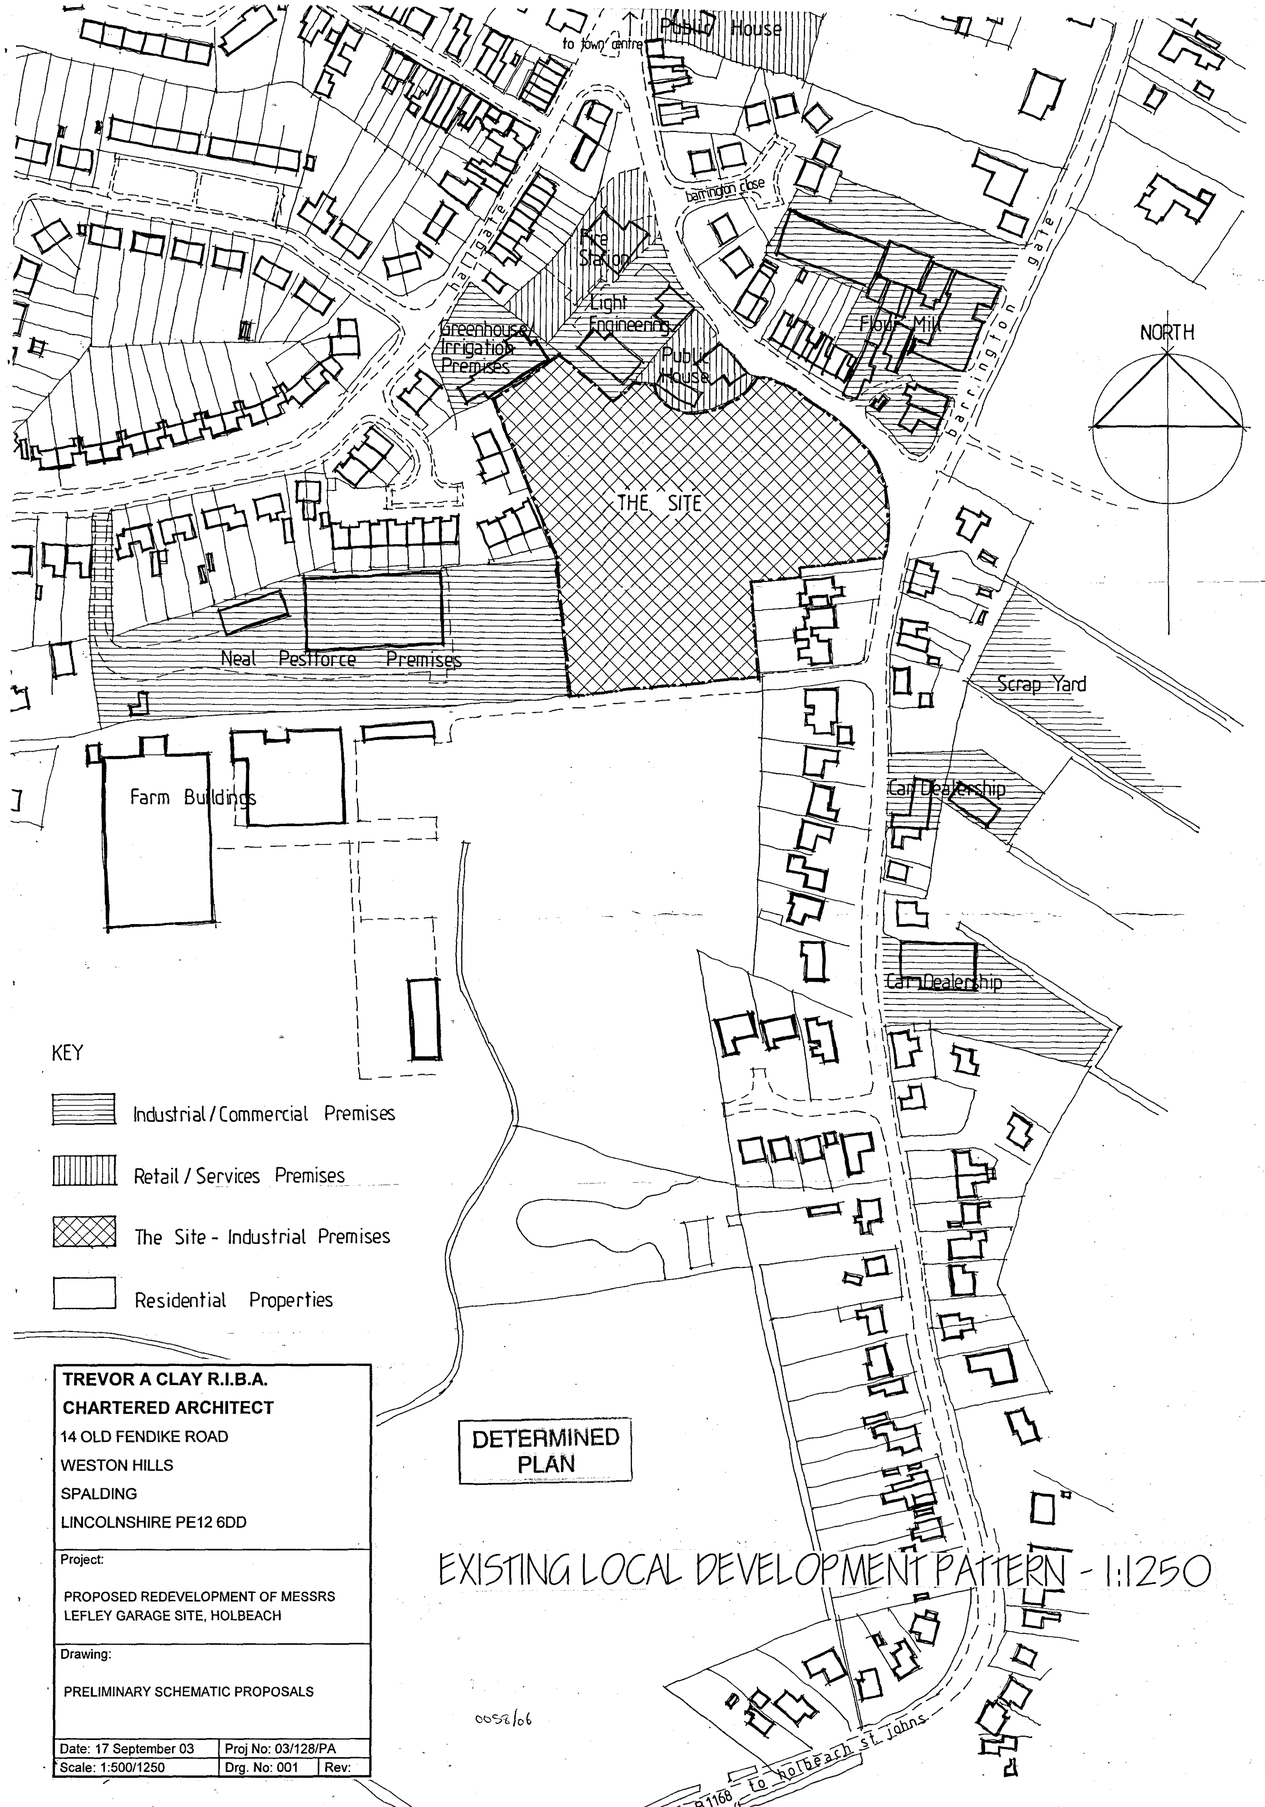


EXISTING LOCAL DEVELOPMENT PATTERN - 1:1250

DETERMINED PLAN

0052/06

TREVOR A CLAY R.I.B.A.
CHARTERED ARCHITECT
14 OLD FENDIKE ROAD
WESTON HILLS
SPALDING
LINCOLNSHIRE PE12 6DD


Project:

PROPOSED REDEVELOPMENT OF MESSRS LEFLEY GARAGE SITE, HOLBEACH

Drawing:

PRELIMINARY SCHEMATIC PROPOSALS

Date: 17 September 03	Proj No: 03/128/PA	
Scale: 1:500/1250	Drg. No: 001	Rev:

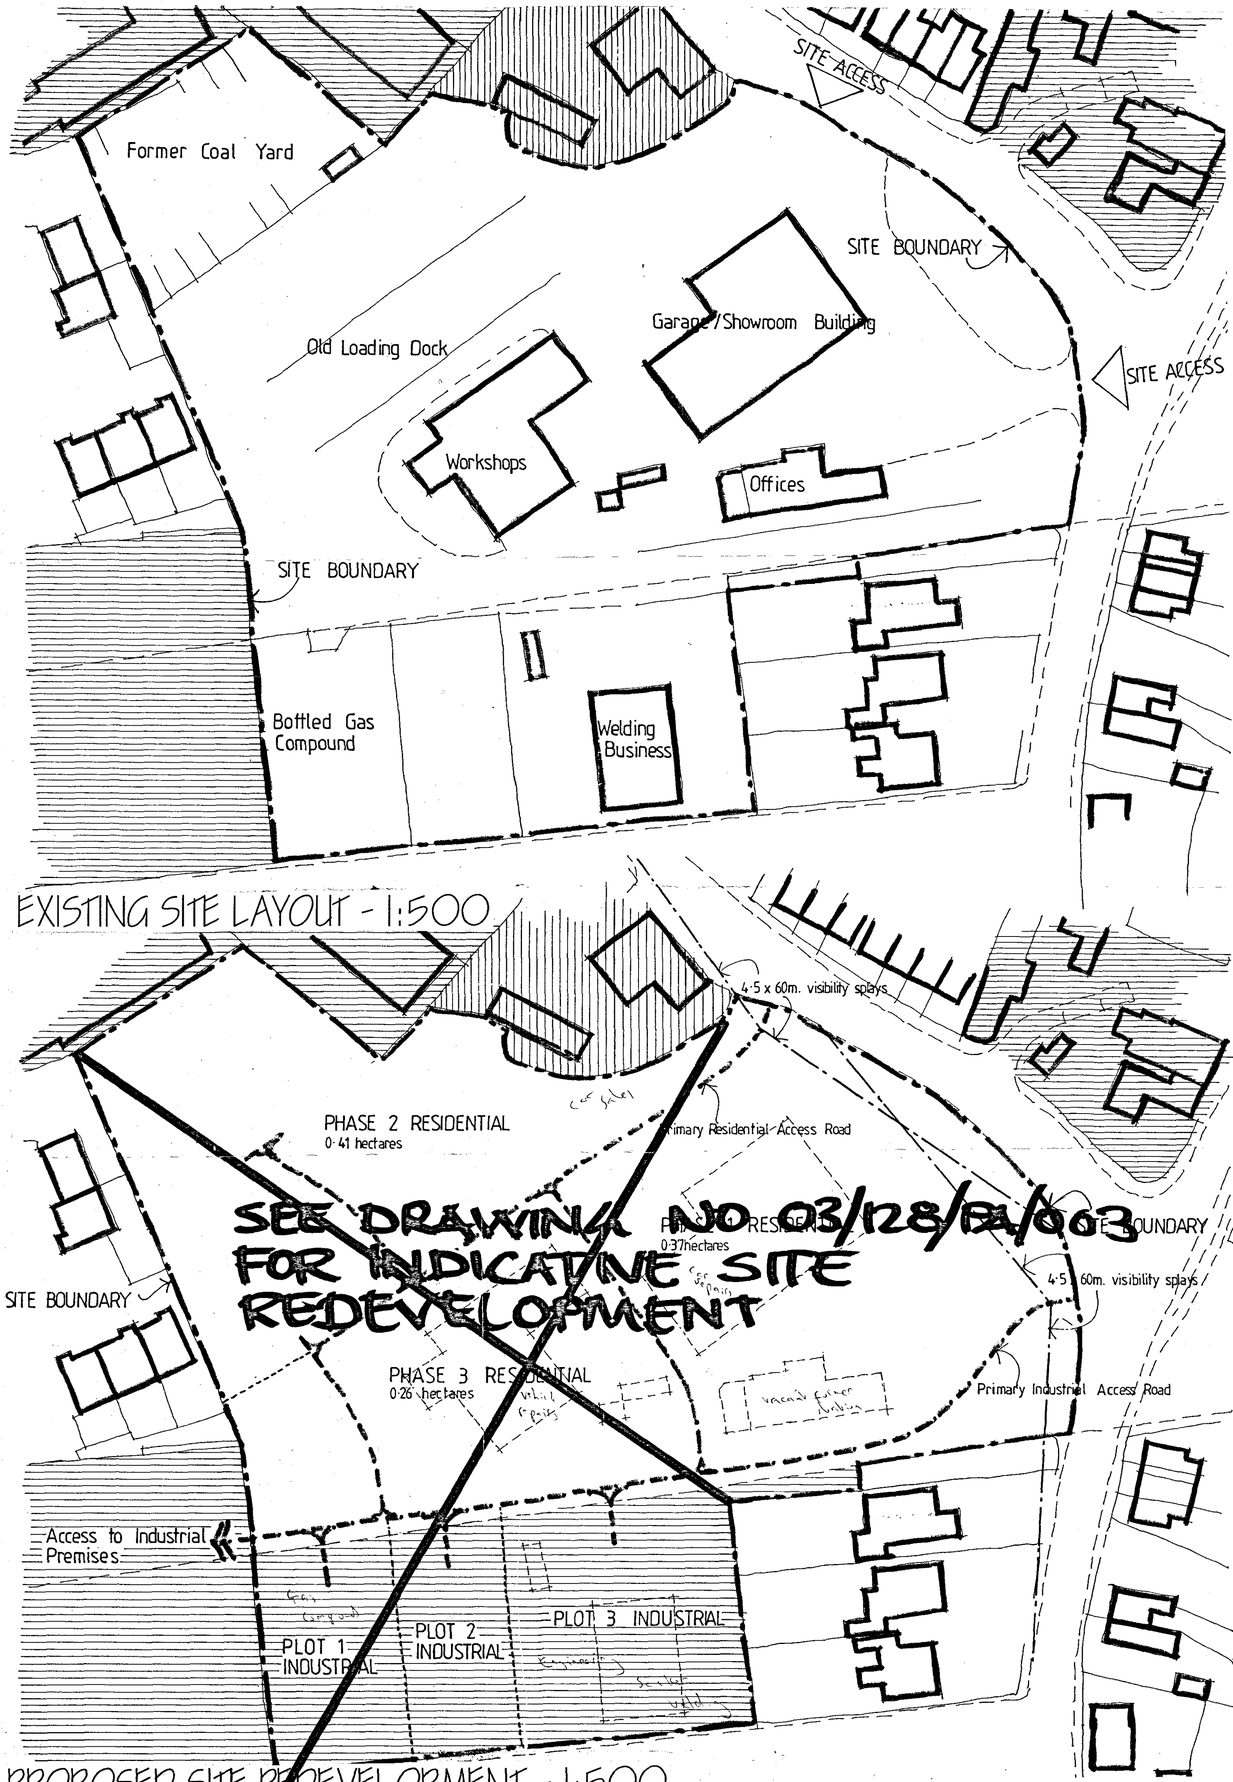

EXISTING SITE LAYOUT - 1:500

PROPOSED SITE REDEVELOPMENT - 1:500