


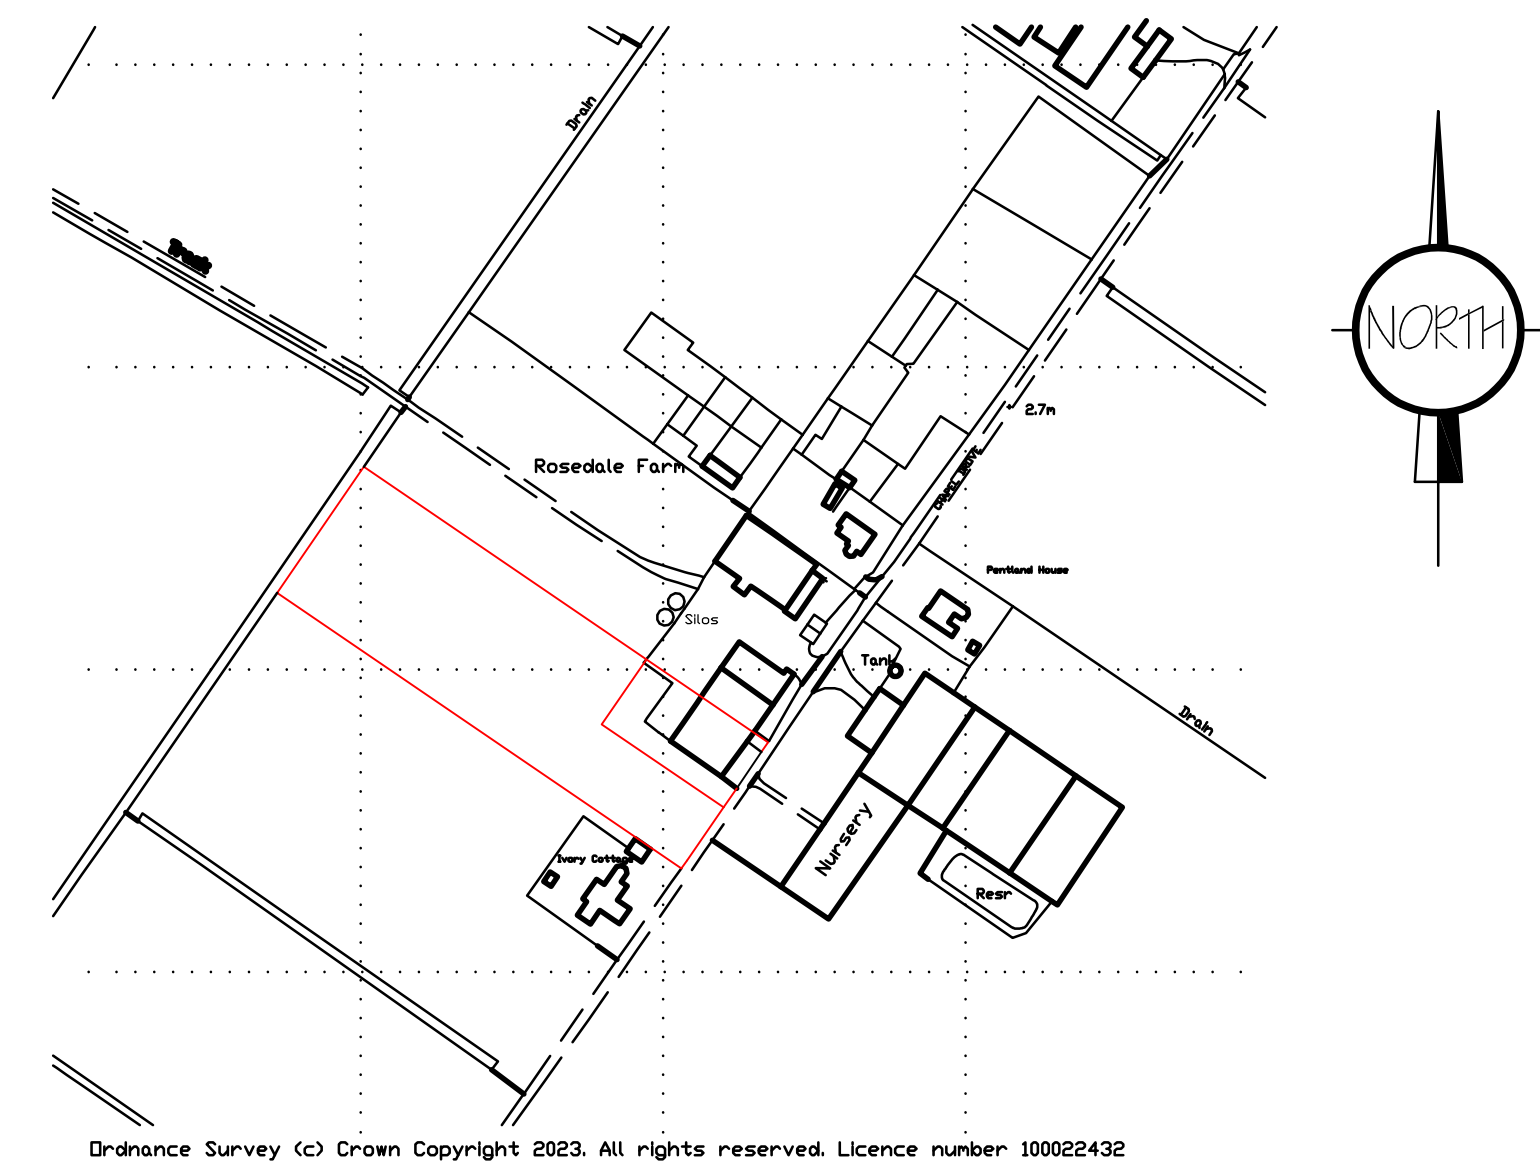

LANDSCAPING, FENCING & TREE PLANTING SCHEME.

- A - MIXED HEDGE
- (a) Common Hawthorn (*Crataegus Monogyna*)
 - (b) Hazel (*Corylus avellana*)
 - (c) Blackthorn (*Prunus Spinosa*)
 - (d) Field Maple (*Acer Campestre*)
 - (e) Midland Hawthorn (*Crataegus laevigata*)
 - (f) Wild Cherry (*Prunus avium*)
 - (g) Bird Cherry (*Prunus padus*)

- B - SILVER BIRCH - Feathered
- C - HAWTHORN - Feathered
- D - FIELD MAPLE - Feathered
- E - WILD CHERRY - Feathered
- F - 1.2m Brick Frontage Wall
- G - 1.2m Wooden Post & Rail Fence
- H - Compacted Stone Driveway

Planting of Hedge to be double row staggered. Distance between plants to be 300mm.

Distance between rows to be 450mm. All as specified by The Woodland Trust.

All trees to be planted with minimum 0.6m plastic mulch mat and to be staked, tied and tubed.

1/3 to 1/2 bag of peat free tree and shrub planting compost to be incorporated into backfill for each tree hole.

D	PROPOSED CHANGE ADDED	JAN 2024
C	CLIENT'S AMENDMENT'S	JAN 2024
B	CLIENT'S AMENDMENT'S	JAN 2024
A	CLIENT'S AMENDMENT'S	JAN 2024
REF:	revision	date

G. R. MERCHANT LTD.

**ARCHITECTURAL
CONSULTANTS**

4 Wrights Mews
12A Park Road, Holbeach,
Spalding, Lincs. PE12 7EE
Tel: 01406 490800
E-Mail: office@grmerchantltd.com
Website: www.grmerchantltd.com

Project

PROPOSED DWELLING & GARAGE
ROSEDALE FARM
CHAPEL DROVE
HOLBEACH DROVE, LINGS, PE12 0PT

Client
MR E. ROWELL.

Drawing

SITE & LOCATION PLANS

Job Ref.	Drawing No.
4220-23	020.

Date	Drawn
JANUARY 2024	SLD

Scales
1:50 (unless otherwise stated)

[illegible]