Copyright of this drawing is the property of GASarchitecture.
It must not be reproduced or amended nor used without the express consent in writing of GASarchitecture.

GASarchitecture
40 Main Street, Gedney Dyke, Spalding, Lincs PE12 0AJ

Tel: 07825 669 698
Email: info@gasarchitecture.co.uk
Socials: @GASarchitectureLincs

THIS DRAWING IS FOR PLANNING ONLY AND IS **NOT TO BE USED FOR TENDER OR CONSTRUCTION.**

DRAWING TO BE READ IN COLOUR

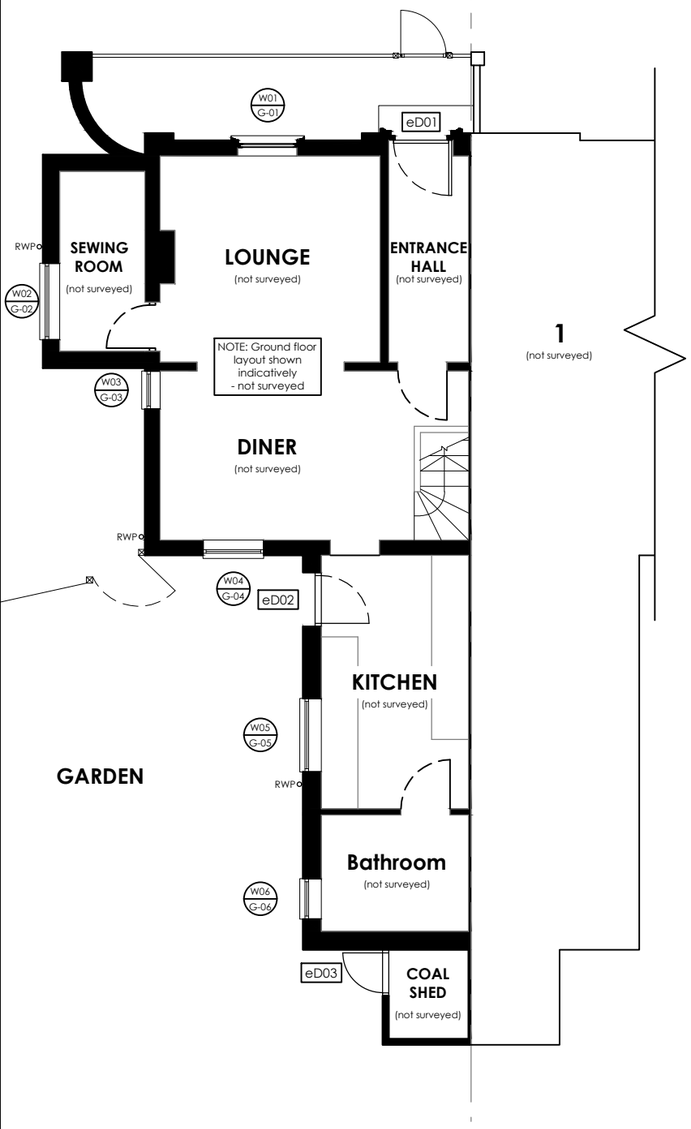

GROUND FLOOR PLAN

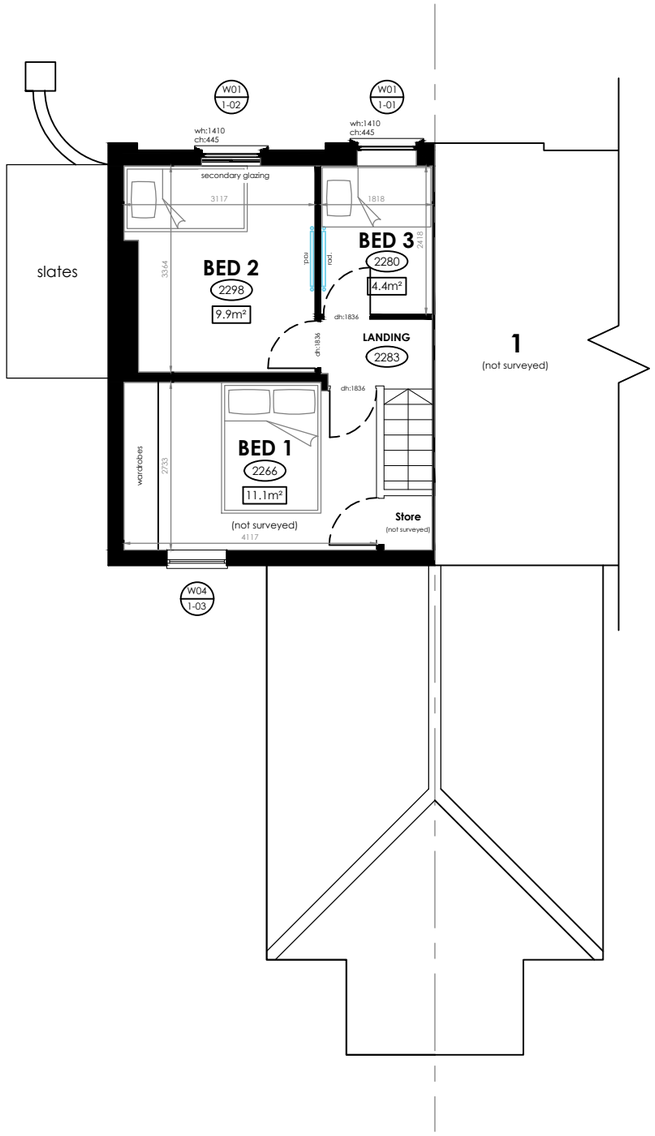

FIRST FLOOR PLAN

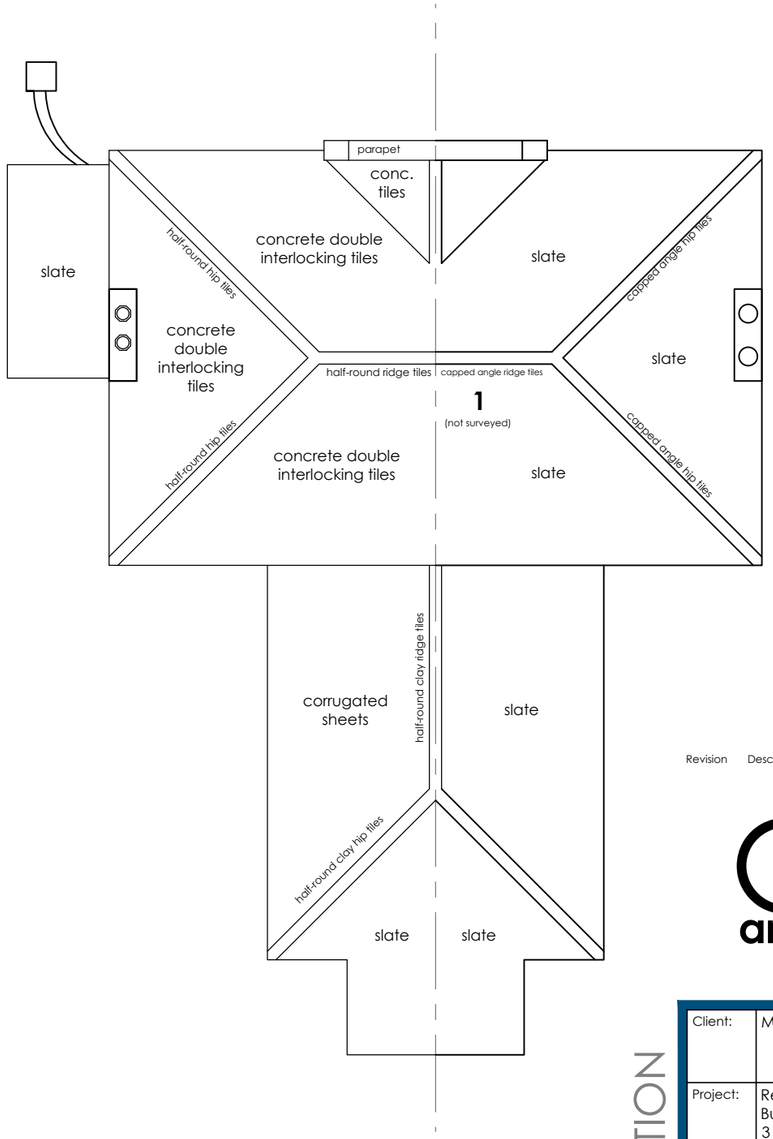

ROOF PLAN

Revision	Description	Date

GAS architecture + design

FOR INFORMATION

Client:	Mr & Mrs Tatam
Project:	Repairs & Alterations to Listed Building at:- 3 Chancery Lane, Holbeach
Drawing title:	Plans - As Existing
Scale:	1:100 @ A3
Date:	DEC '25
Proj. No: **1046**	Drawing No: **1002** / Revision: **.**

PLANS - AS EXISTING

SCALE 1:100

SCALE 1 : 100 — 0m 1m 2m 4m 6m 8m 10m

SCALE 1 : 1 — 0mm 10mm 20mm 40mm 60mm 80mm 100mm