




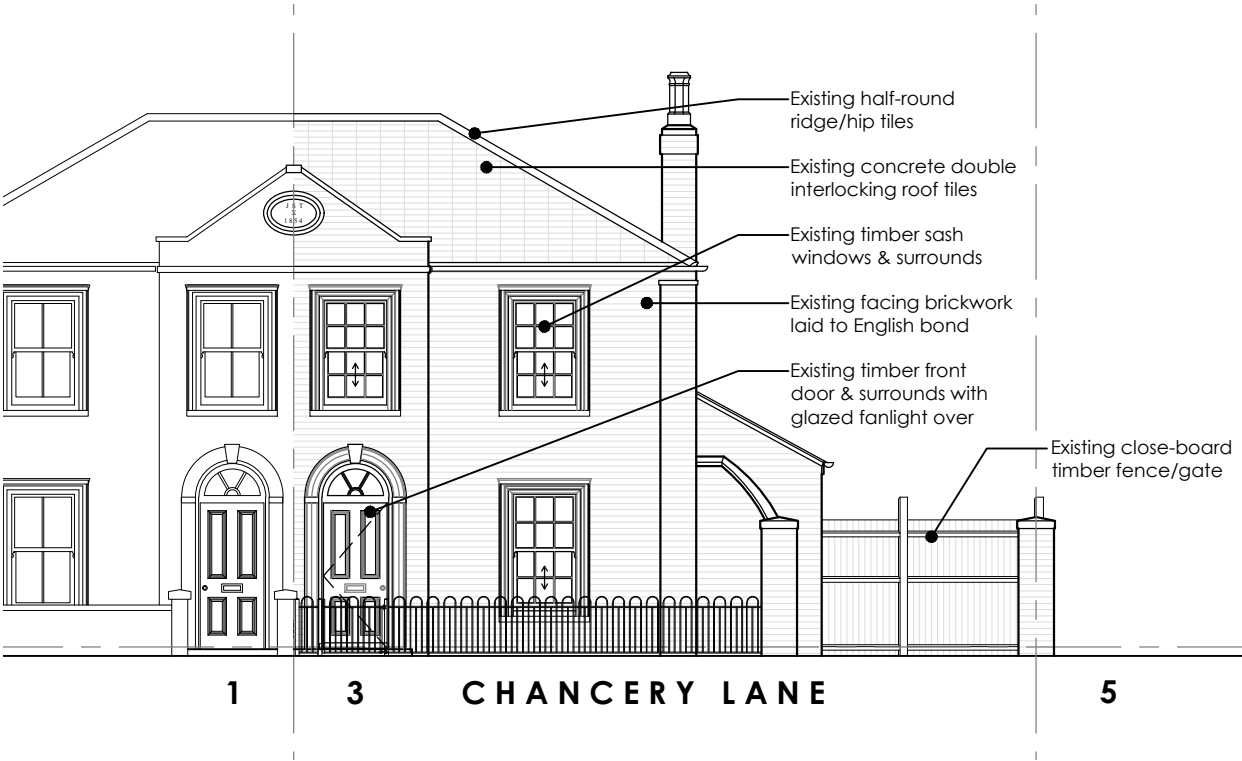

NORTH (FRONT) ELEVATION

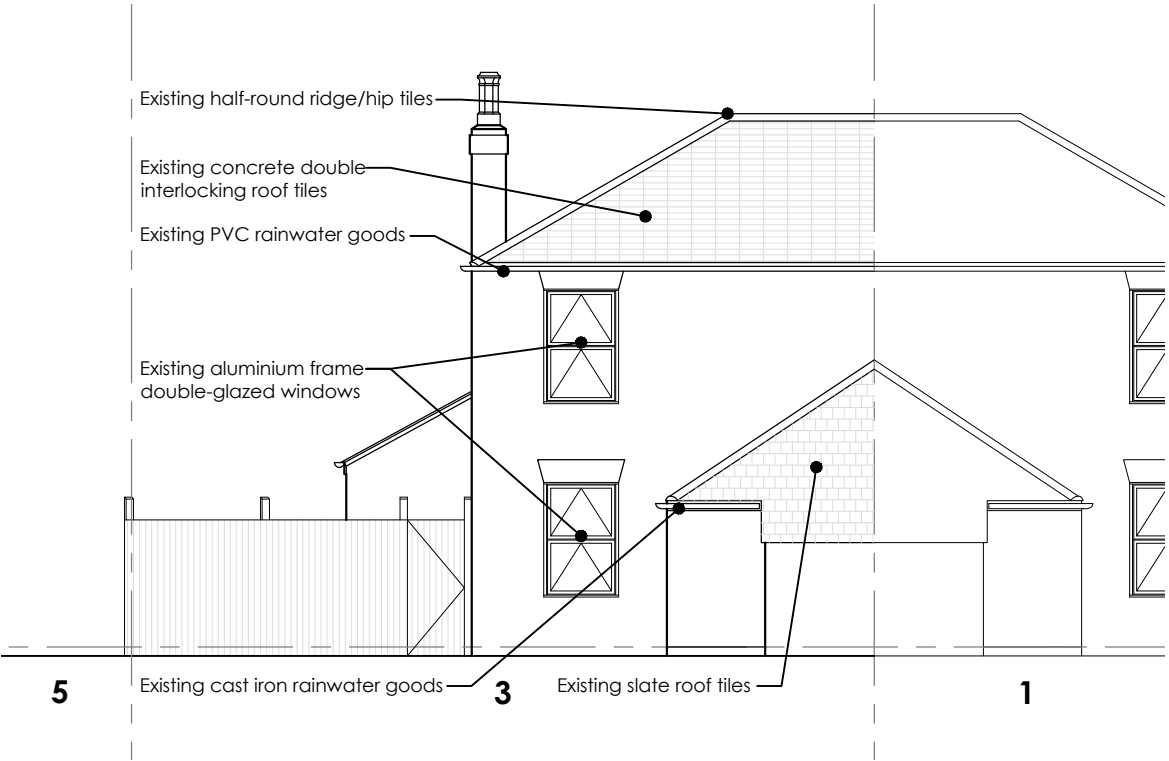


SOUTH (REAR) ELEVATION

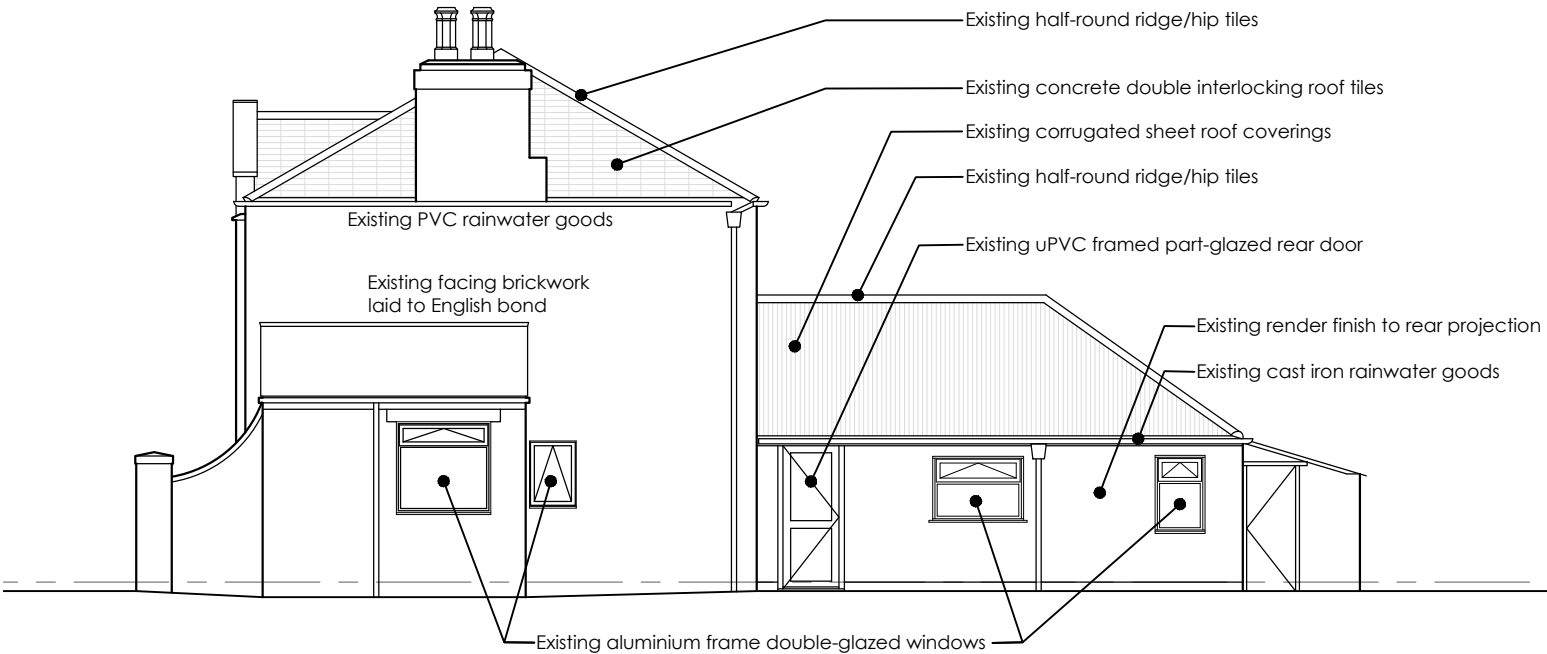

WEST (SIDE) ELEVATION

ELEVATIONS - AS EXISTING

SCALE 1:100

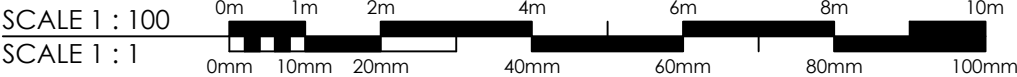

Revision	Description	Date
----------	-------------	------

GAS
architecture
+ design

Client:	Mr & Mrs Tatam	
Project:	Repairs & Alterations to Listed Building at:- 3 Chancery Lane, Holbeach	
Drawing title:	Elevations - As Existing	
Scale:	1:100 @ A3	
Date:	DEC '25	
Proj. No:	Drawing No:	Revision:
1046	1003	.

FOR INFORMATION