




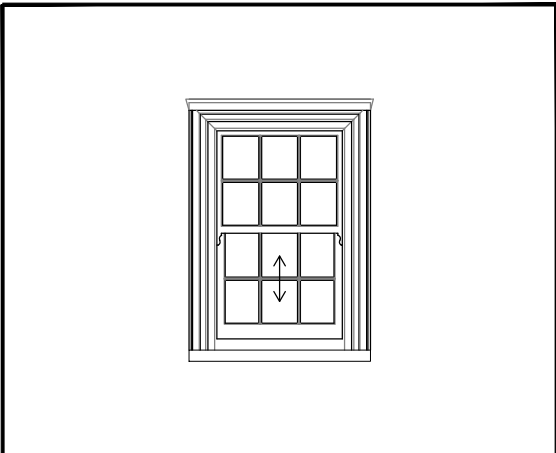

Window reference:			W01
Location:	Ground floor:	G-01	
	First floor:	1-01, 1-02	
Elevation:			Front
Type:			Sash
Frame:			Timber
Glazing:			Single
Condition:			Poor
Count:			3

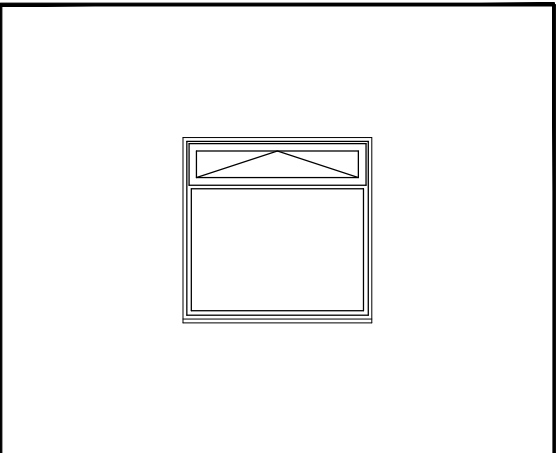

Window reference:			W02
Location:	Ground floor:	G-02	
	First floor:	-	
Elevation:			Side
Type:			Casement
Frame:			Aluminium
Glazing:			Double
Condition:			Average
Count:			1

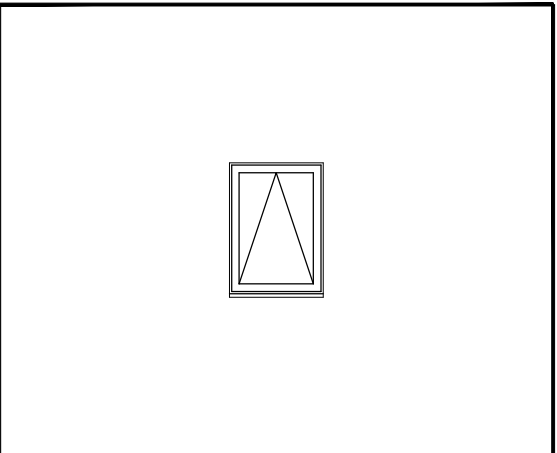

Window reference:			W03
Location:	Ground floor:	G-03	
	First floor:	-	
Elevation:			Side
Type:			Casement
Frame:			Aluminium
Glazing:			Double
Condition:			Average
Count:			1



W01



W04




W02




W05




W06

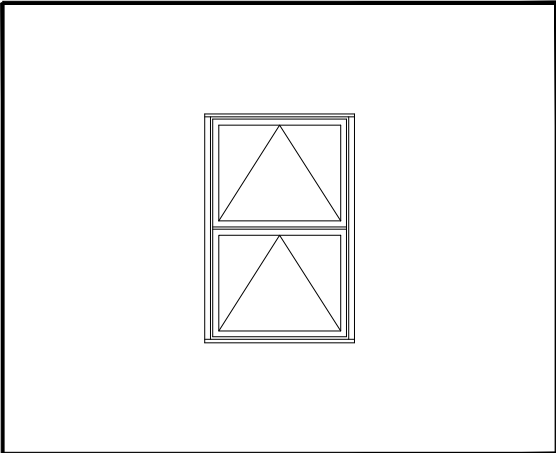

Window reference:			W04
Location:	Ground floor:	G-04	
	First floor:	1-03	
Elevation:			Rear
Type:			Casement
Frame:			Aluminium
Glazing:			Double
Condition:			Average
Count:			2

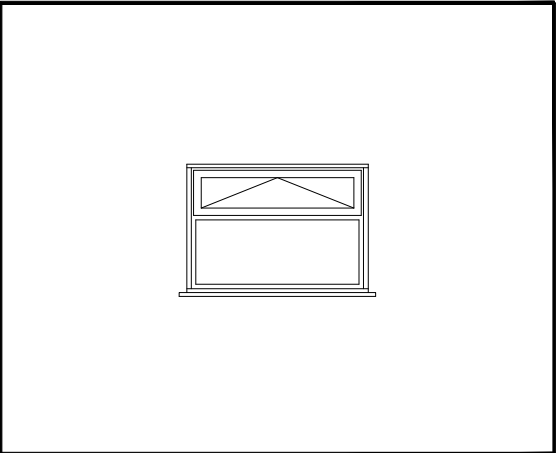

Window reference:			W05
Location:	Ground floor:	G-05	
	First floor:	-	
Elevation:			Side
Type:			Casement
Frame:			Aluminium
Glazing:			Double
Condition:			Average
Count:			1

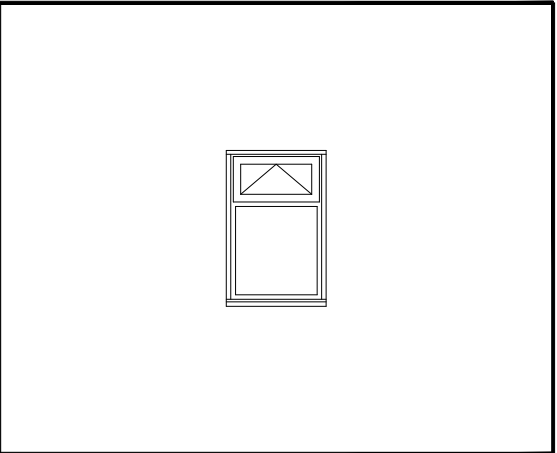

Window reference:			W06
Location:	Ground floor:	G-06	
	First floor:	-	
Elevation:			Side
Type:			Casement
Frame:			Aluminium
Glazing:			Double
Condition:			Average
Count:			1
TOTAL:			9




W03

WINDOWS - AS EXISTING
NTS

WINDOW SCHEDULE - AS EXISTING

SCALE 1:50 @ A3

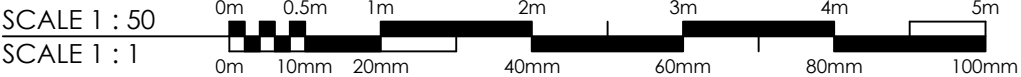

Copyright of this drawing is the property of GASarchitecture. It must not be reproduced or amended nor used without the express consent in writing of GASarchitecture.

GASarchitecture
40 Main Street, Gedney Dyke, Spalding, Lincs PE12 0AJ

Tel: 07825 669 698
Email: info@gasarchitecture.co.uk
Socials: @GASarchitectureLincs

THIS DRAWING IS FOR PLANNING ONLY AND IS NOT TO BE USED FOR TENDER OR CONSTRUCTION.

DRAWING TO BE READ IN COLOUR

Revision	Description	Date
----------	-------------	------

GAS
architecture
+ design

FOR INFORMATION

Client:	Mr & Mrs Tatam		
Project:	Repairs & Alterations to Listed Building at:- 3 Chancery Lane, Holbeach		
Drawing title:	Window Schedule & Details - As Existing		
Scale:	As shown @ A3		
Date:	JAN '26		
Proj. No:	Drawing No:	Revision:	
1046	1004	.	