




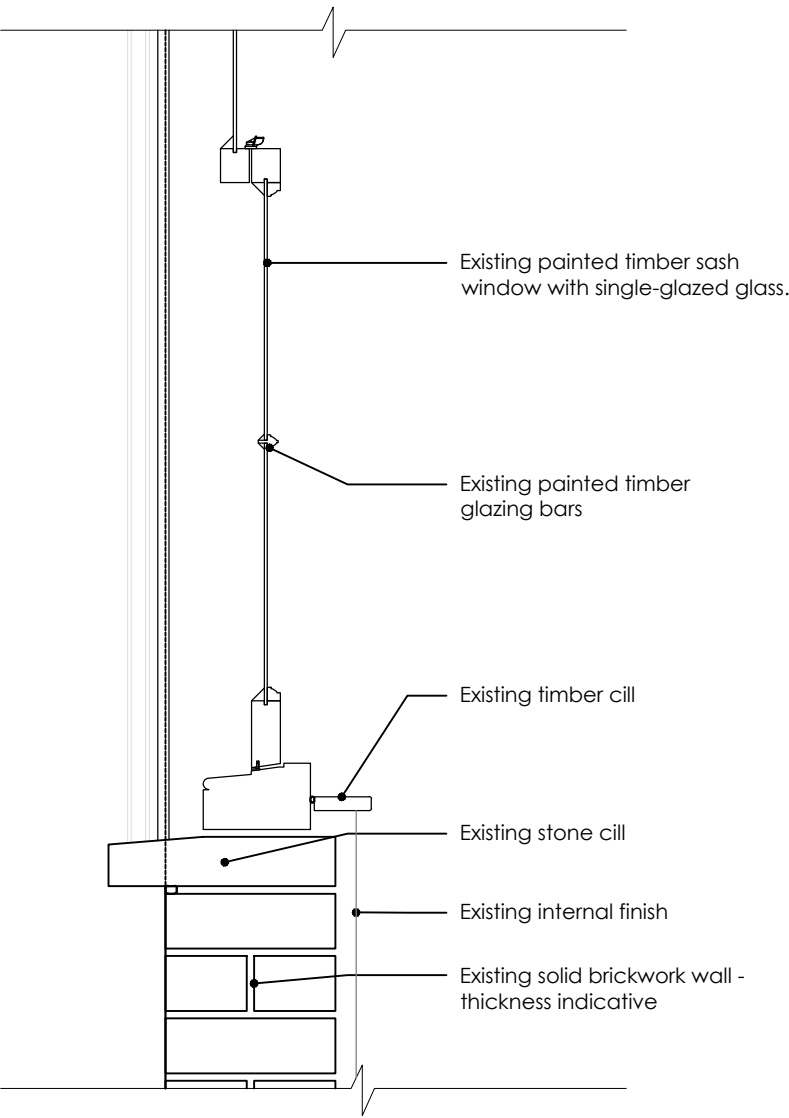


Existing detail

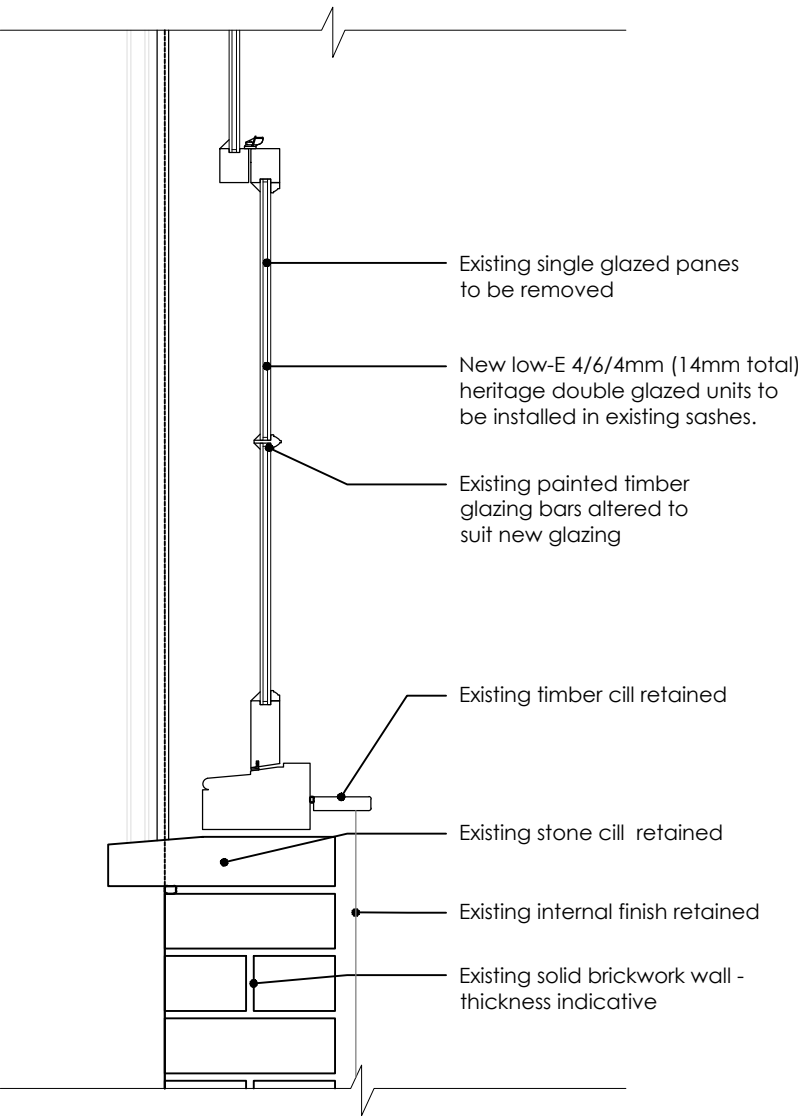

Proposed detail

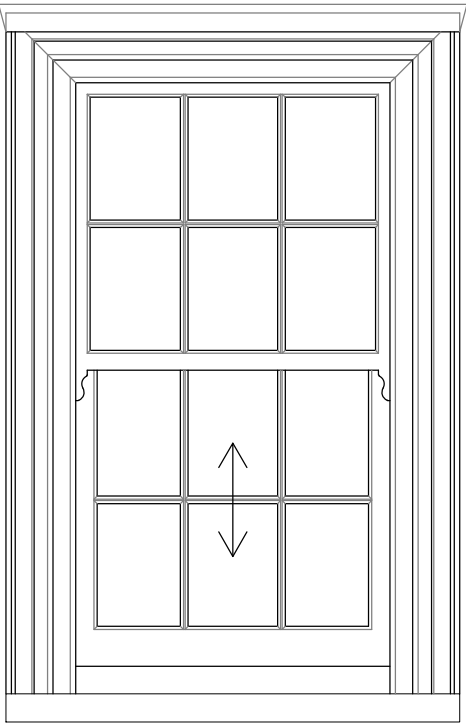

Sash Window Elevation
As Existing
1:20 @ A3

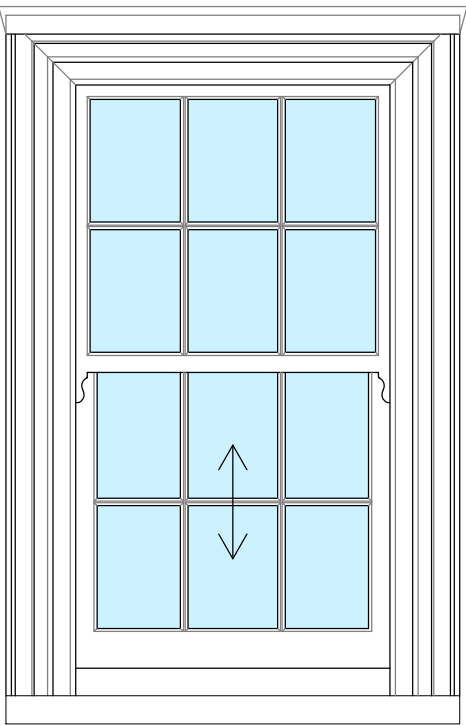

Sash Window Elevation
As Proposed
1:20 @ A3

SASH WINDOW DETAILS
SCALE 1:10 @ A3



Revision	Description	Date
----------	-------------	------

GAS
architecture
+ design

Client:	Mr & Mrs Tatam	
Project:	Repairs & Alterations to Listed Building at:- 3 Chancery Lane, Holbeach	
Drawing title:	Sash Window Details - As Existing & Proposed	
Scale:	1:10 / 1:20 @ A3	
Date:	JAN '26	
Proj. No:	Drawing No:	Revision:
1046	3005	.

FOR PLANNING