
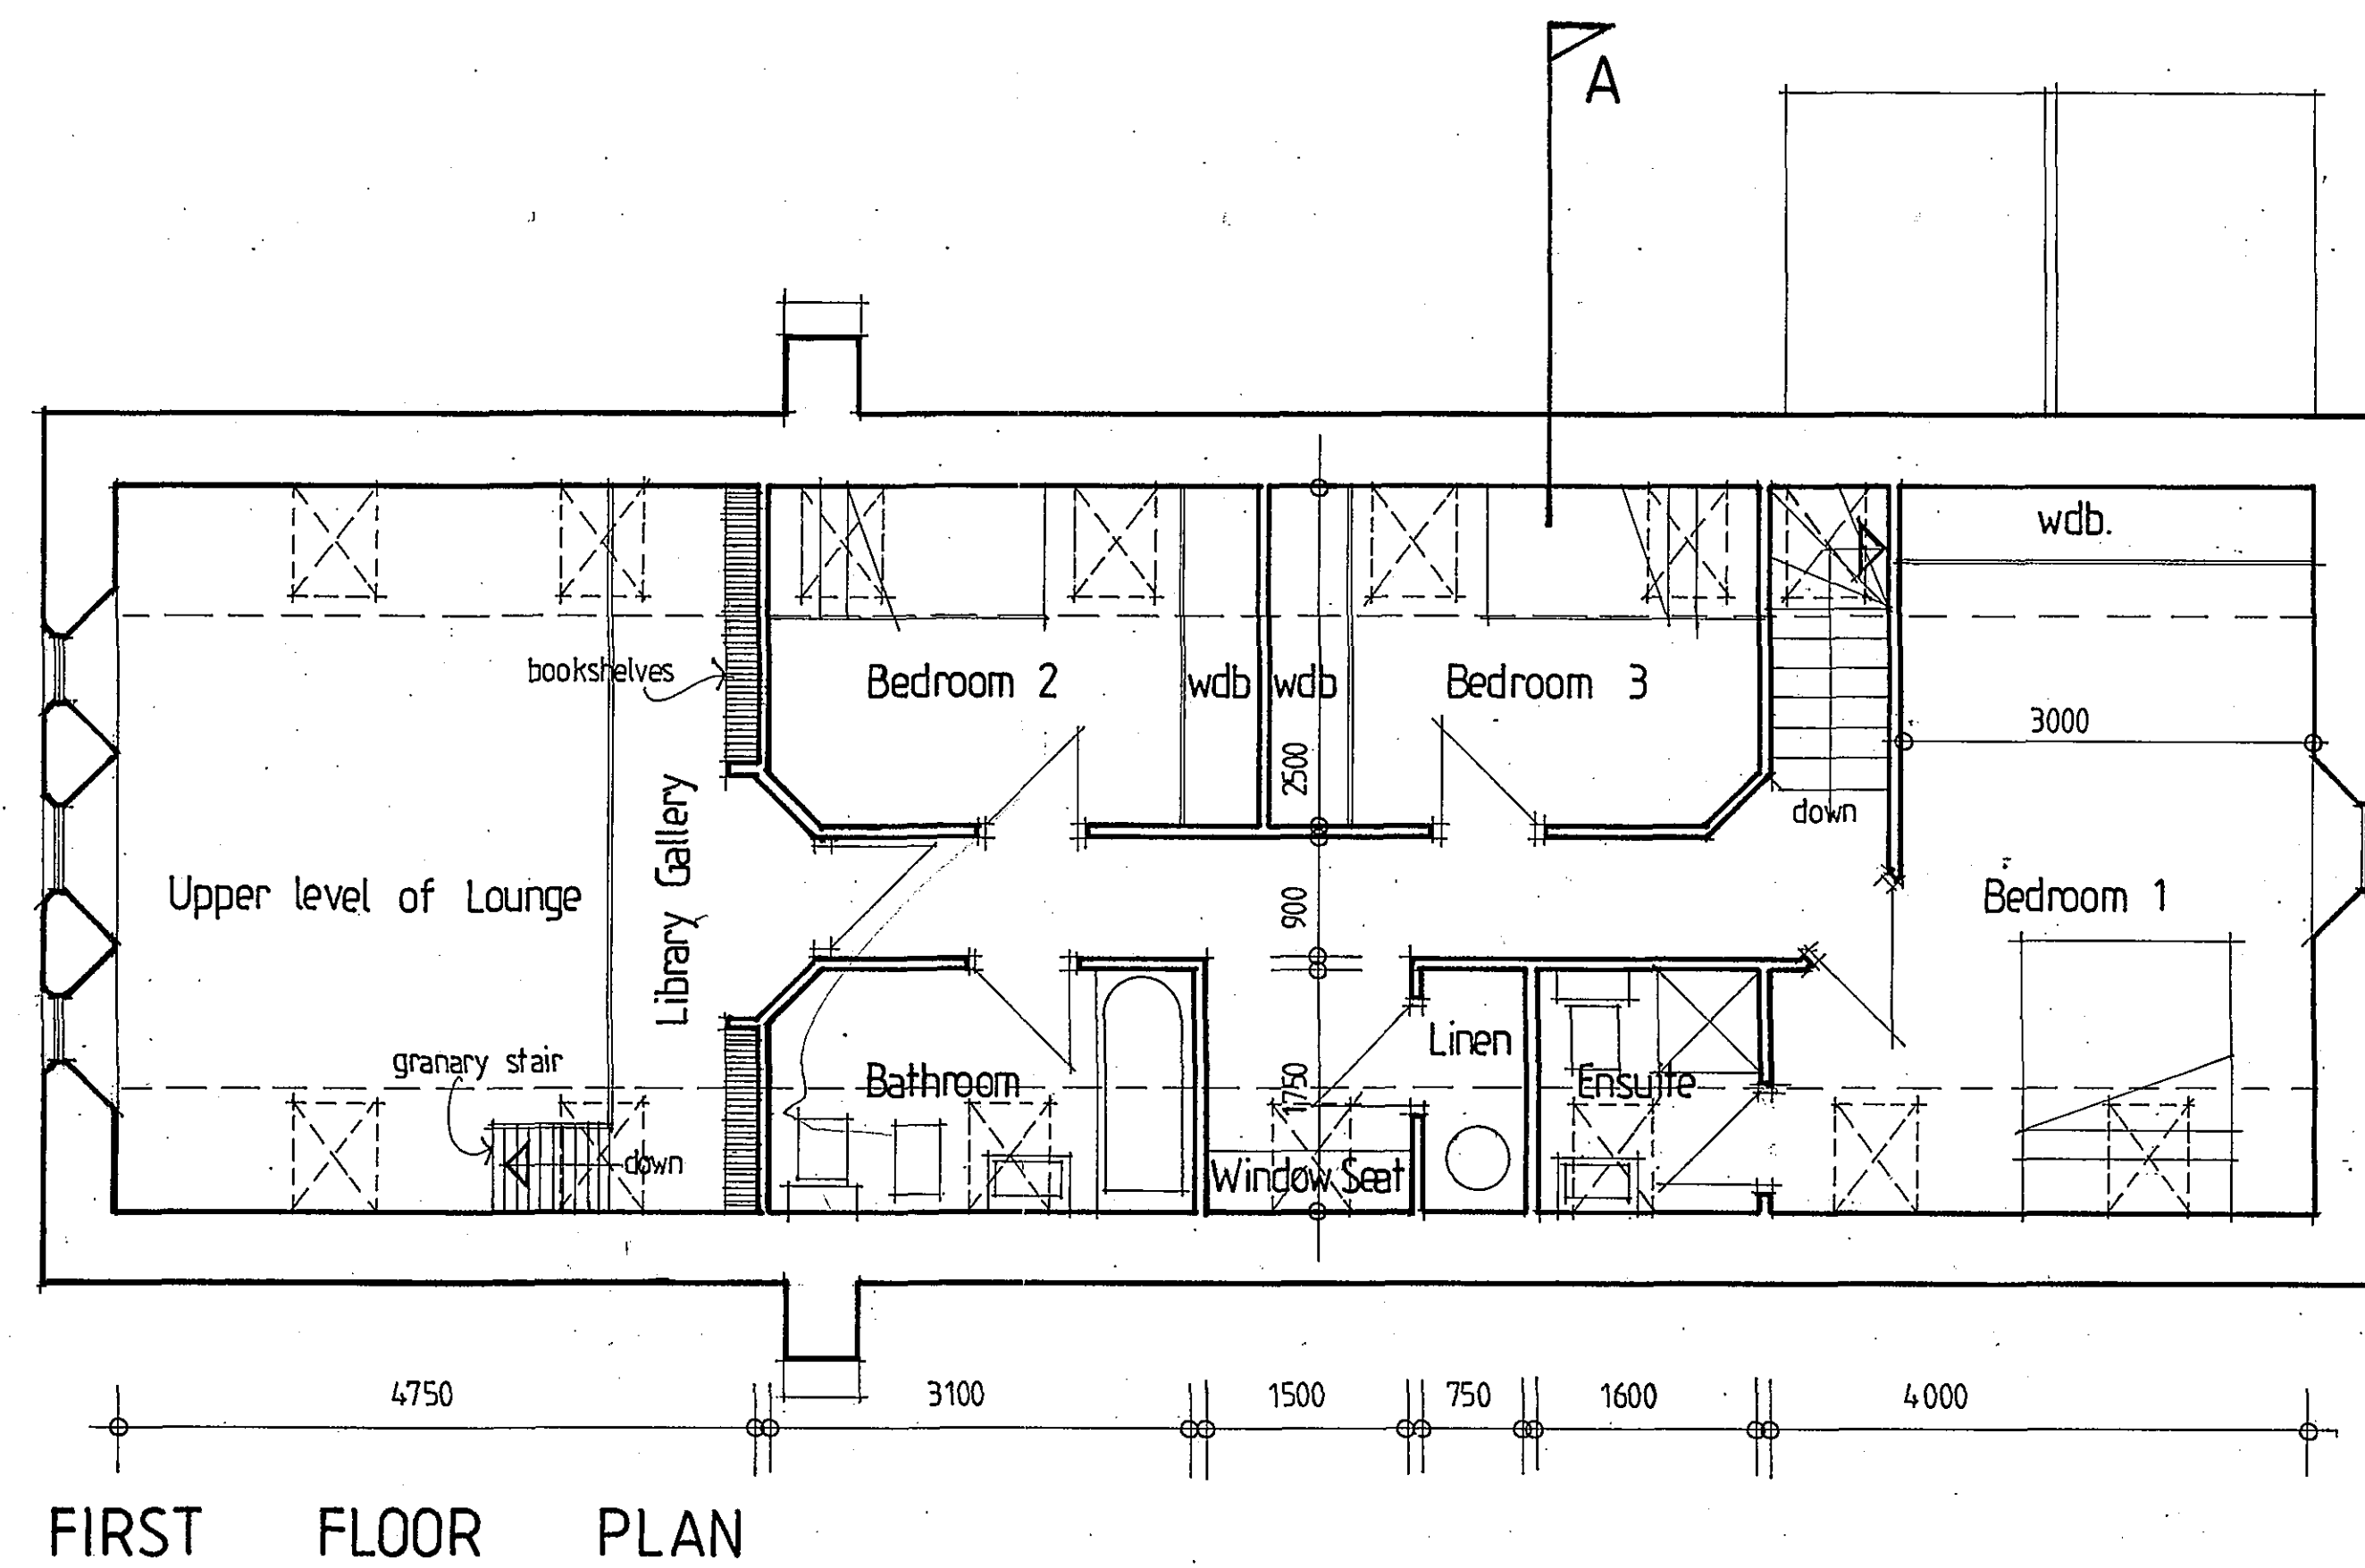
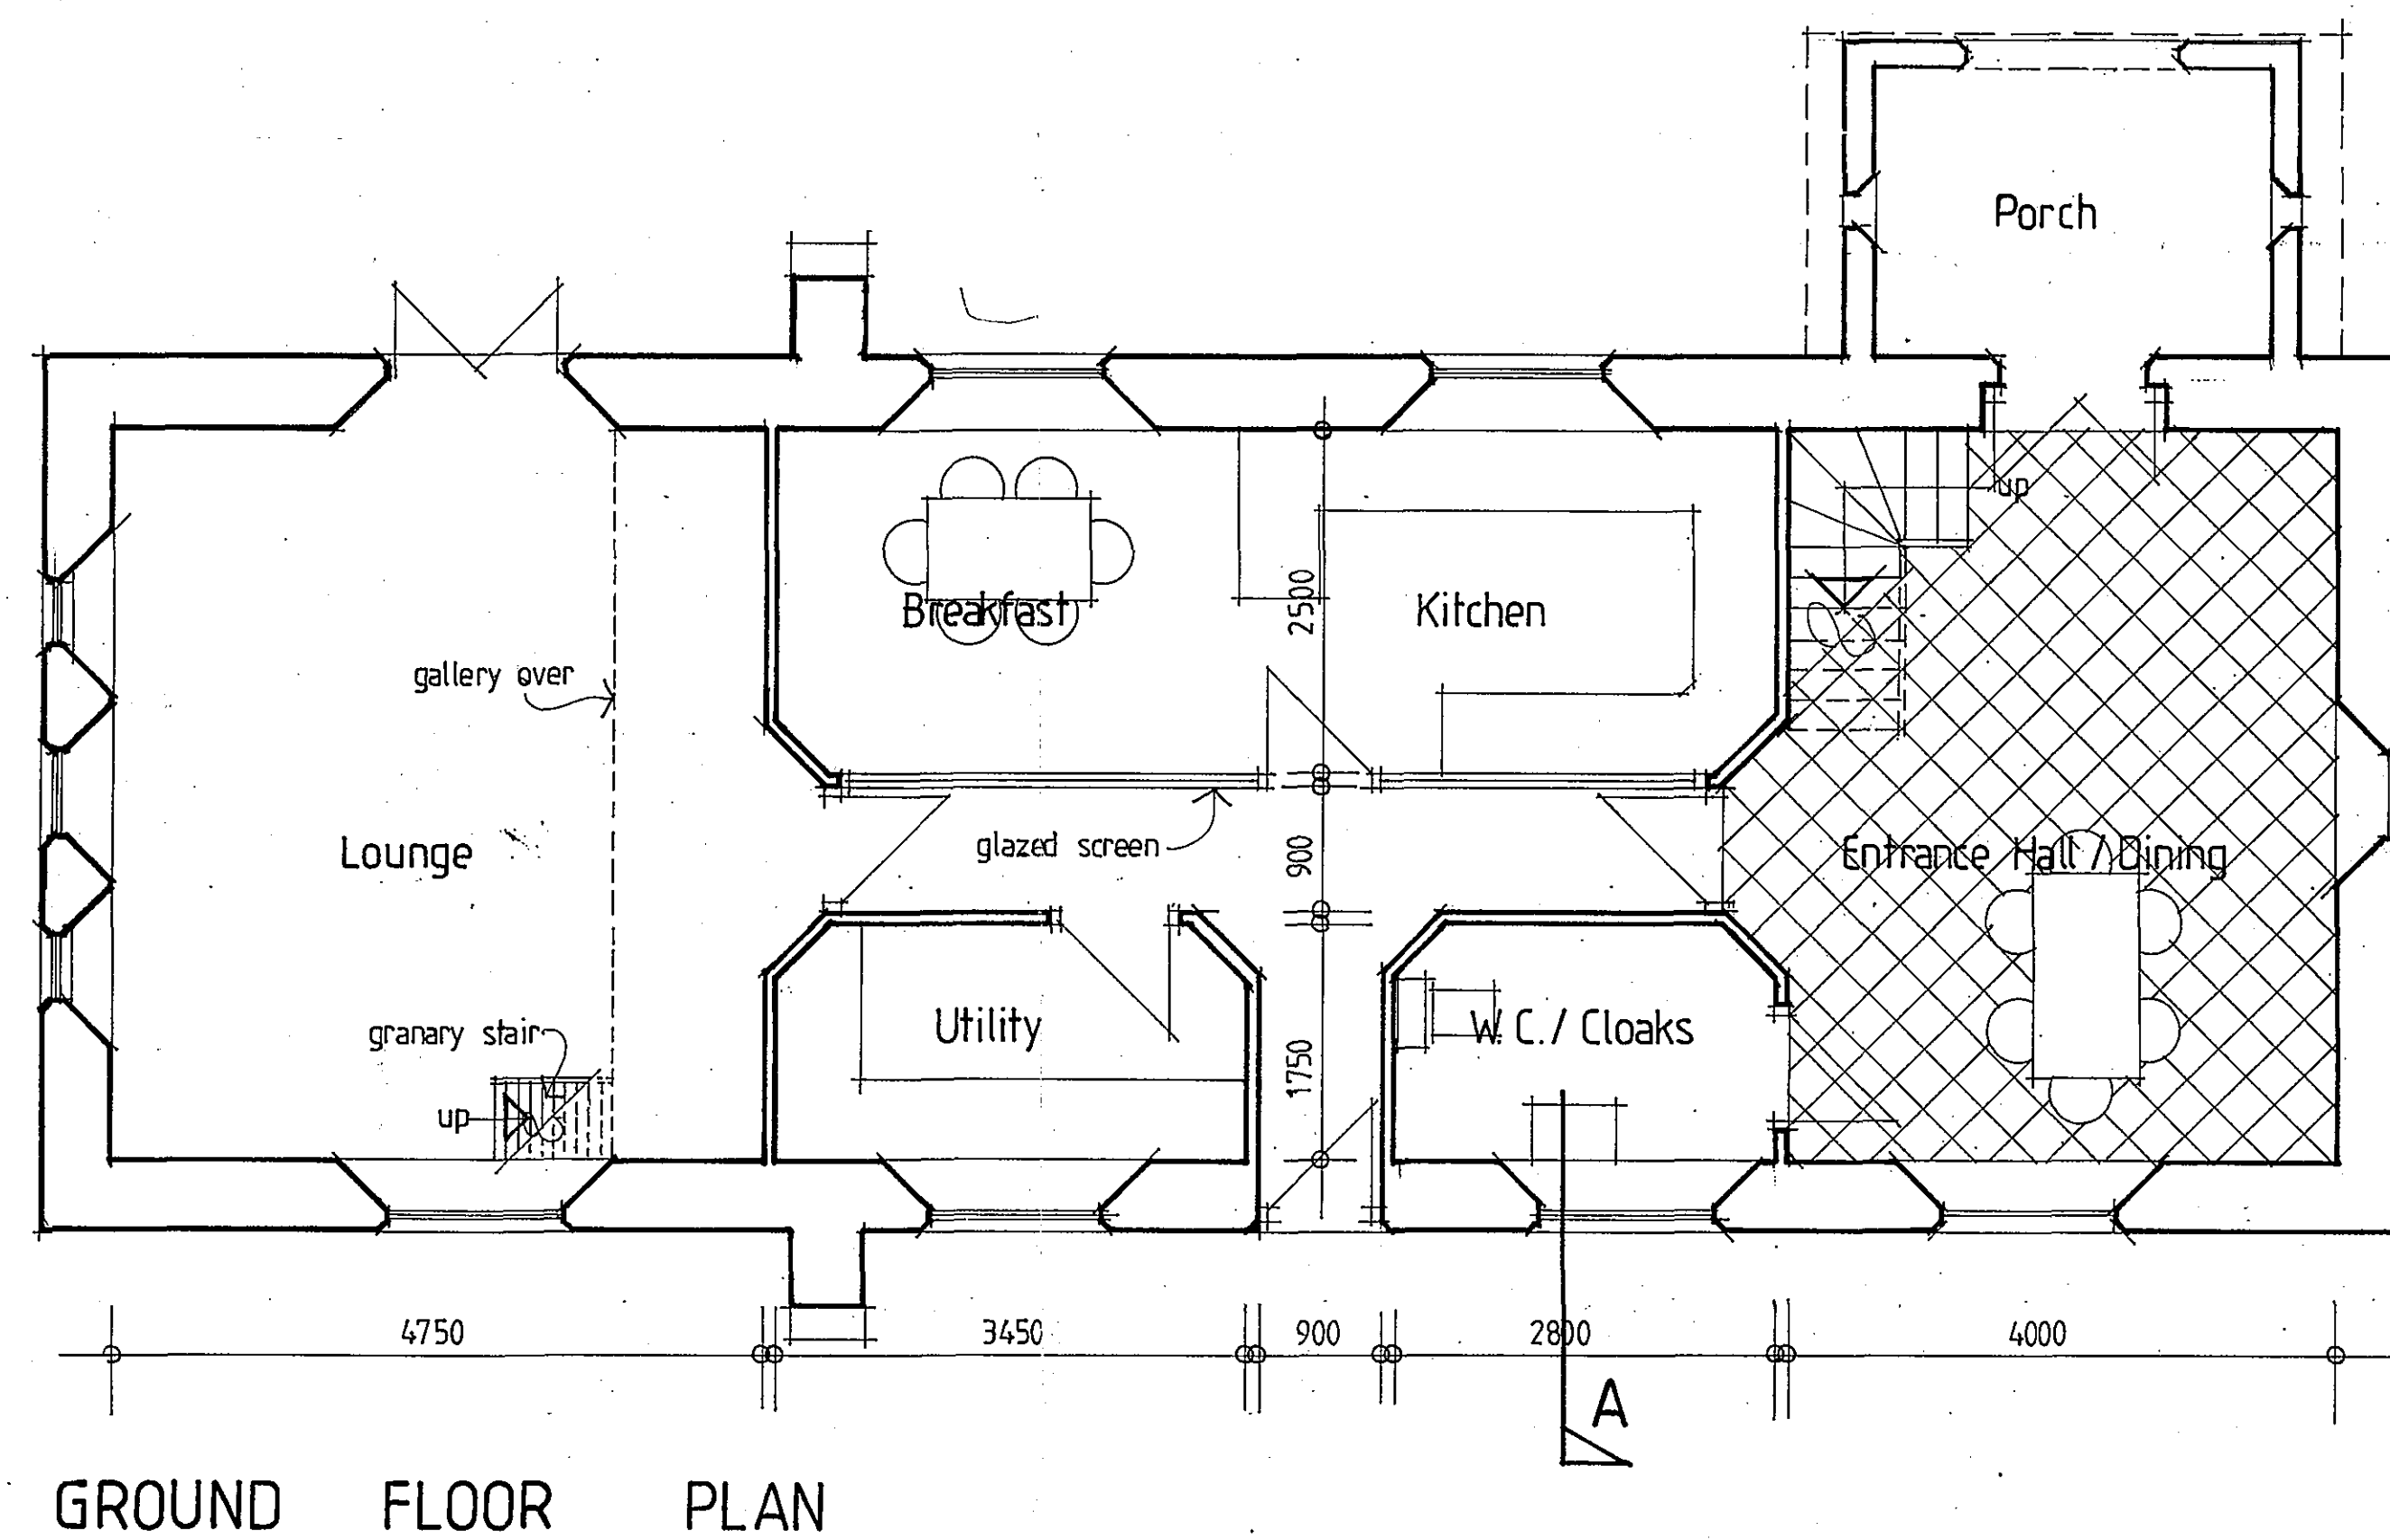
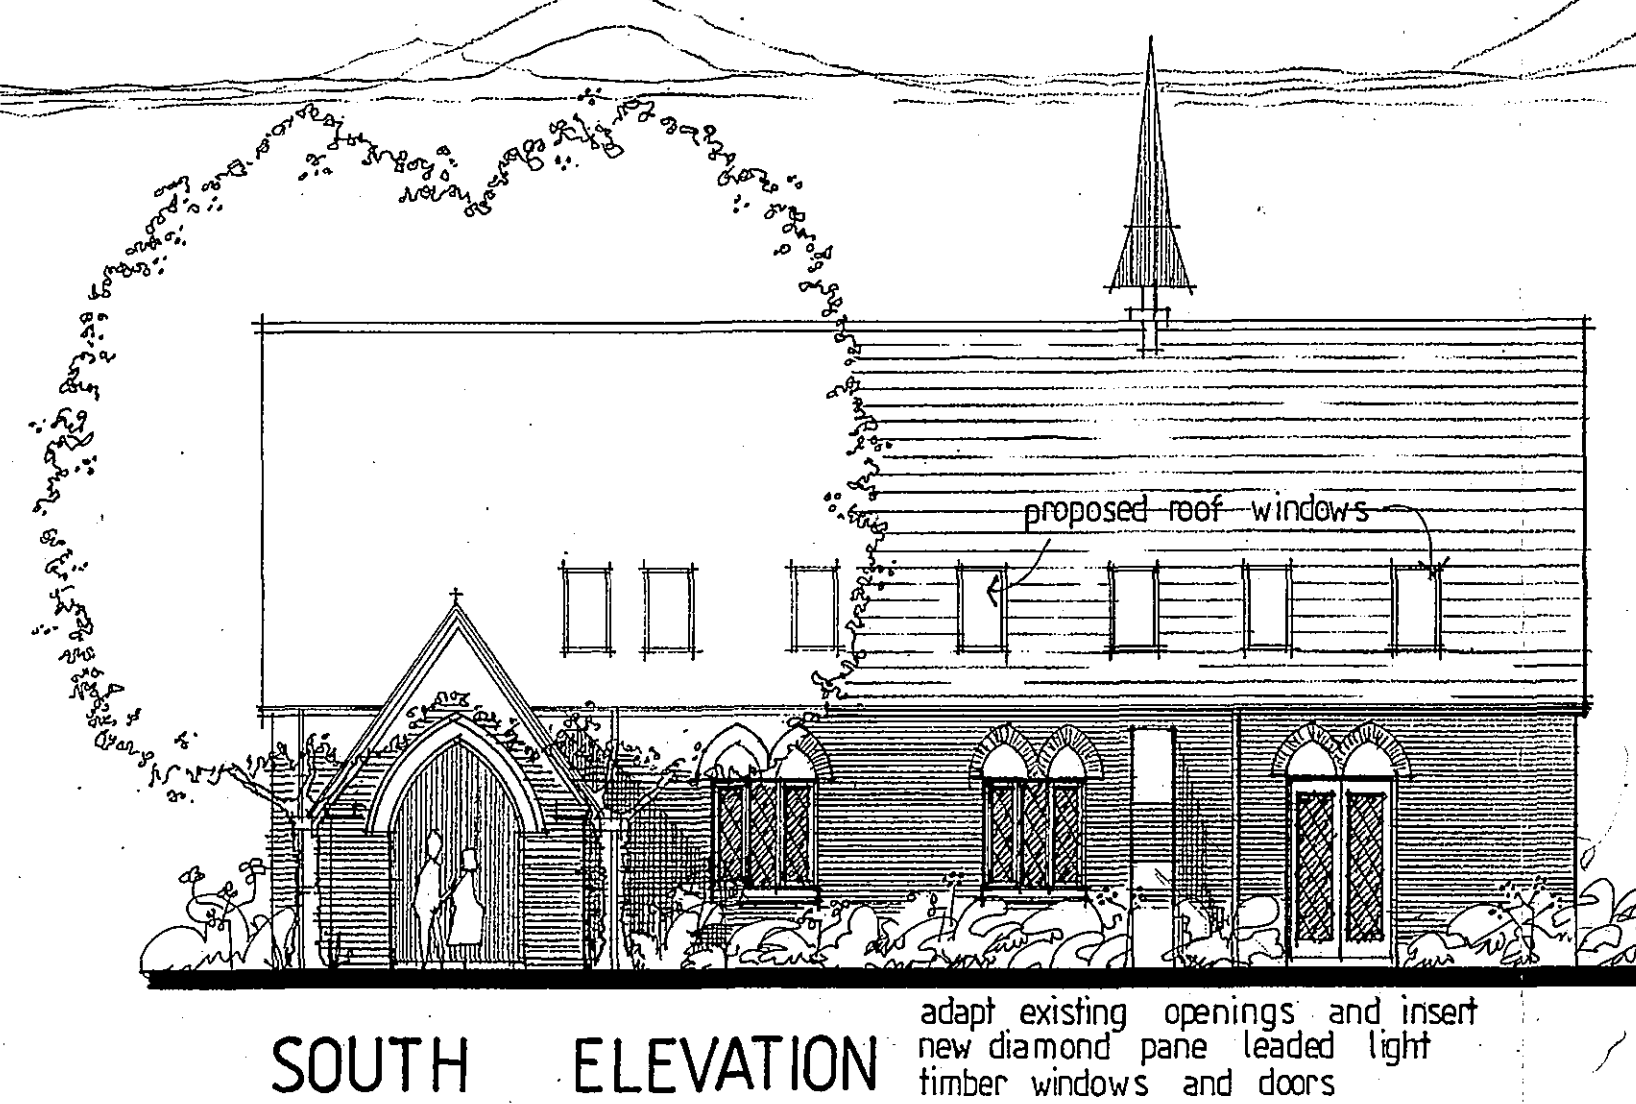
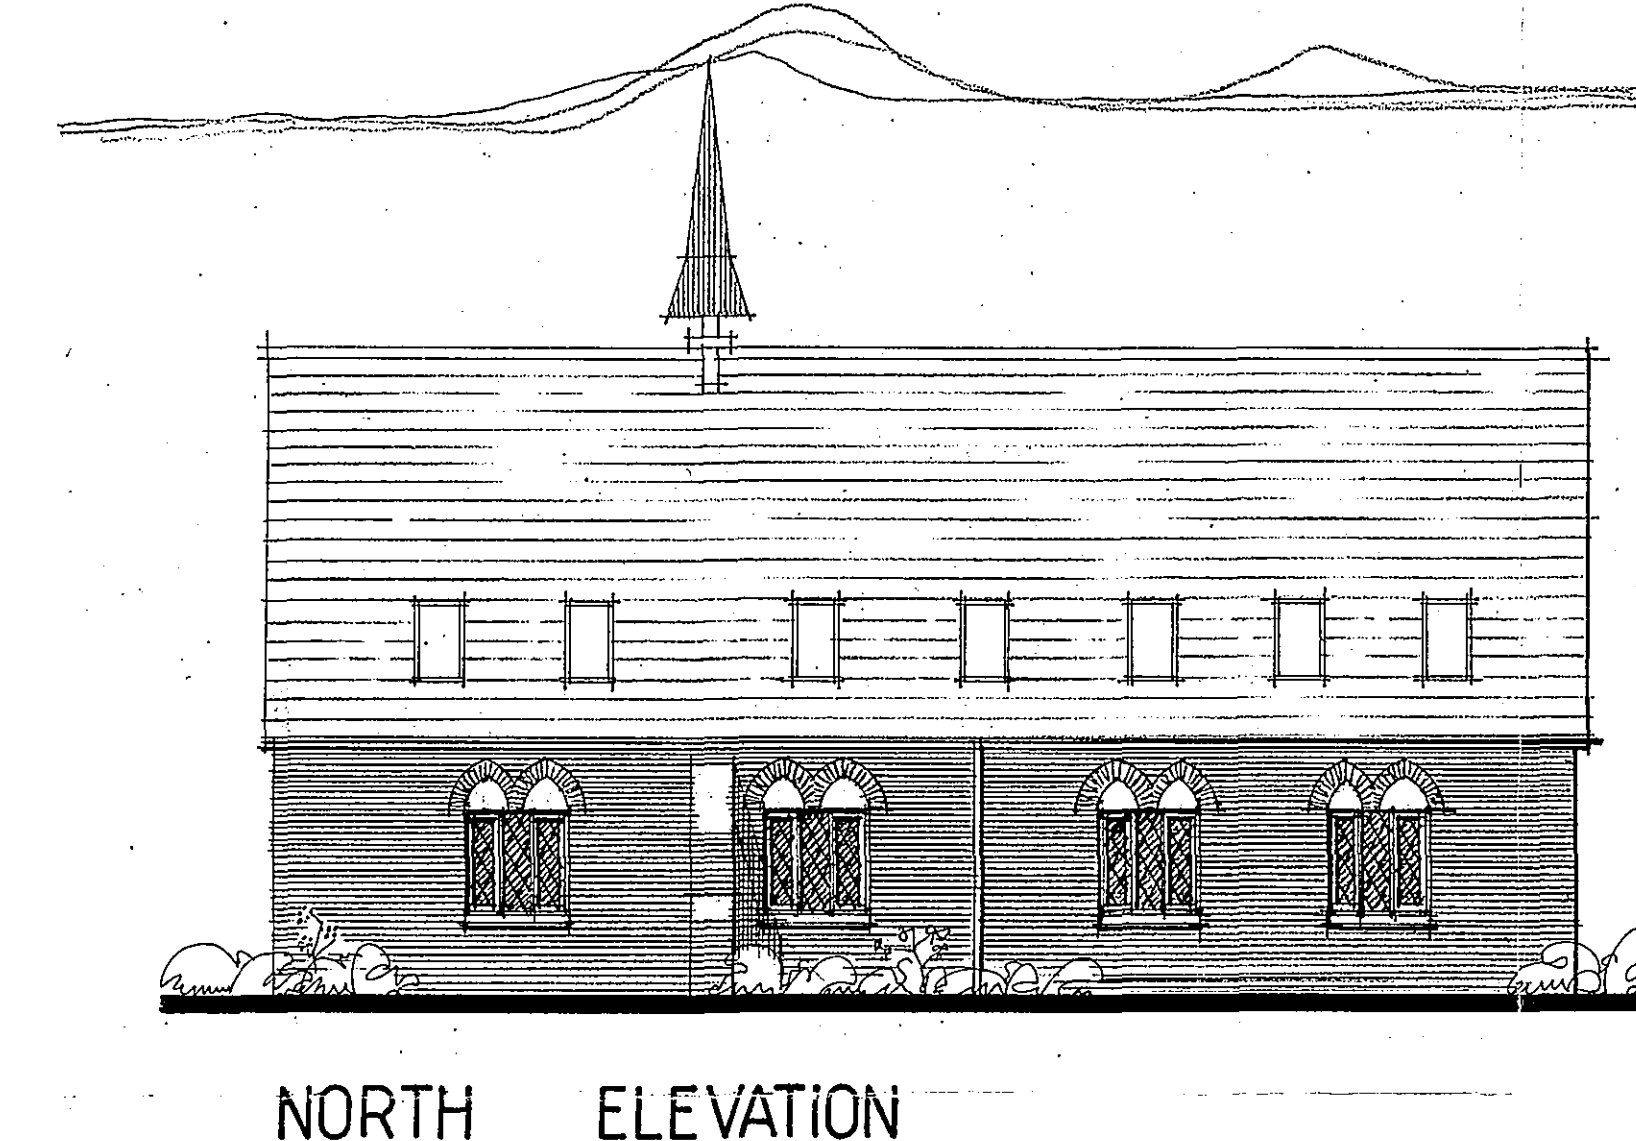
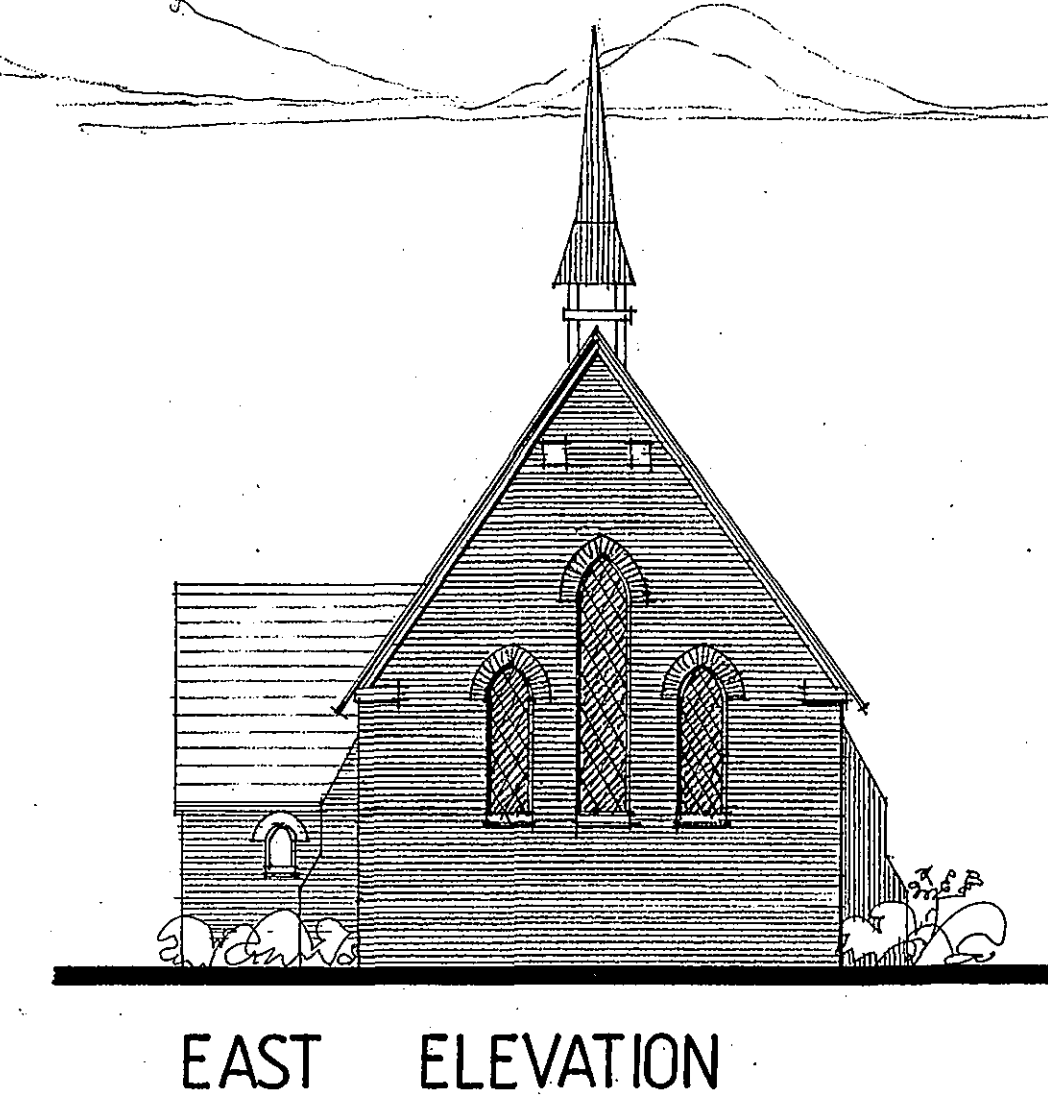
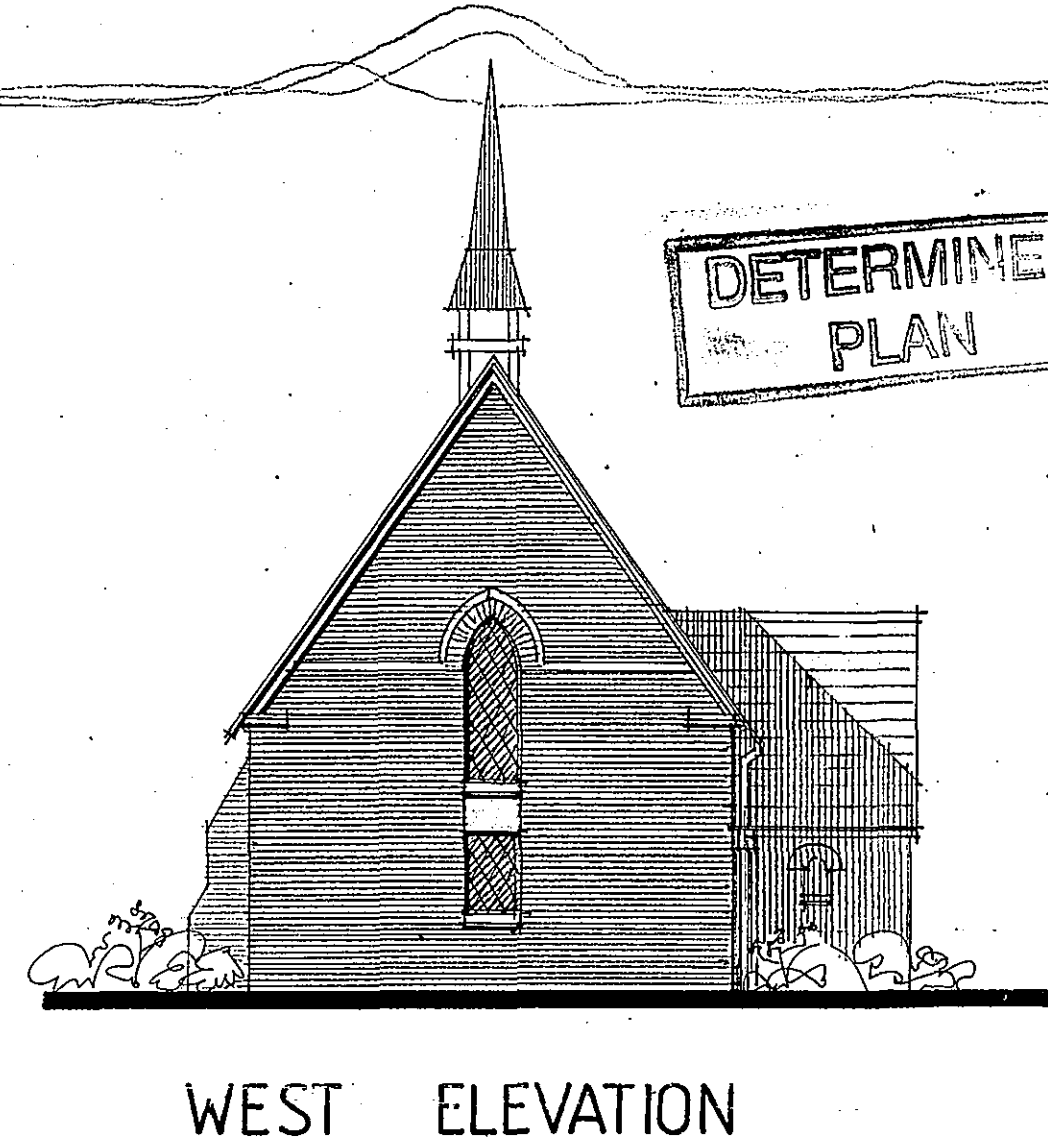
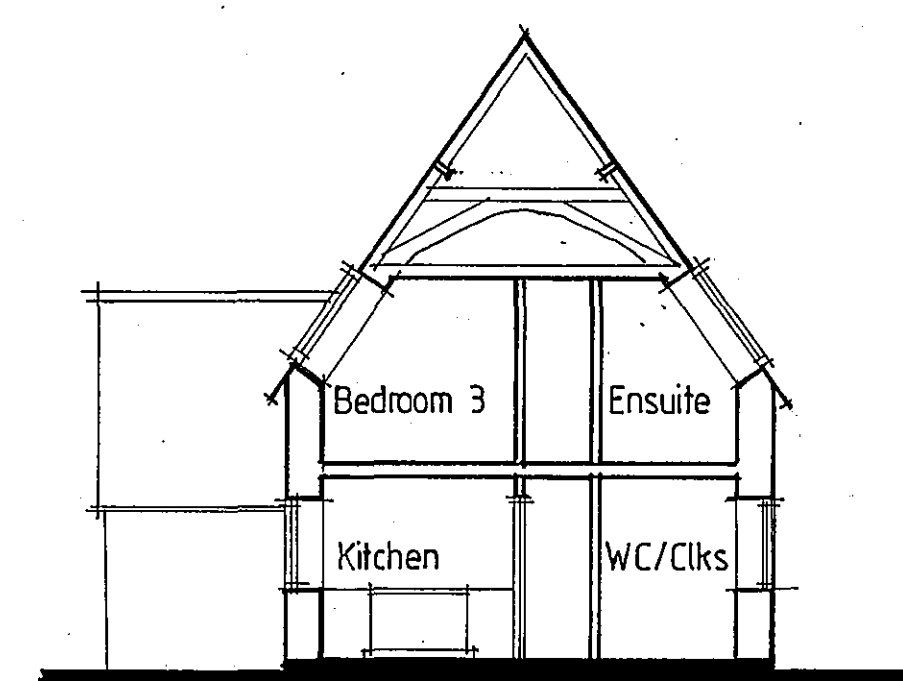


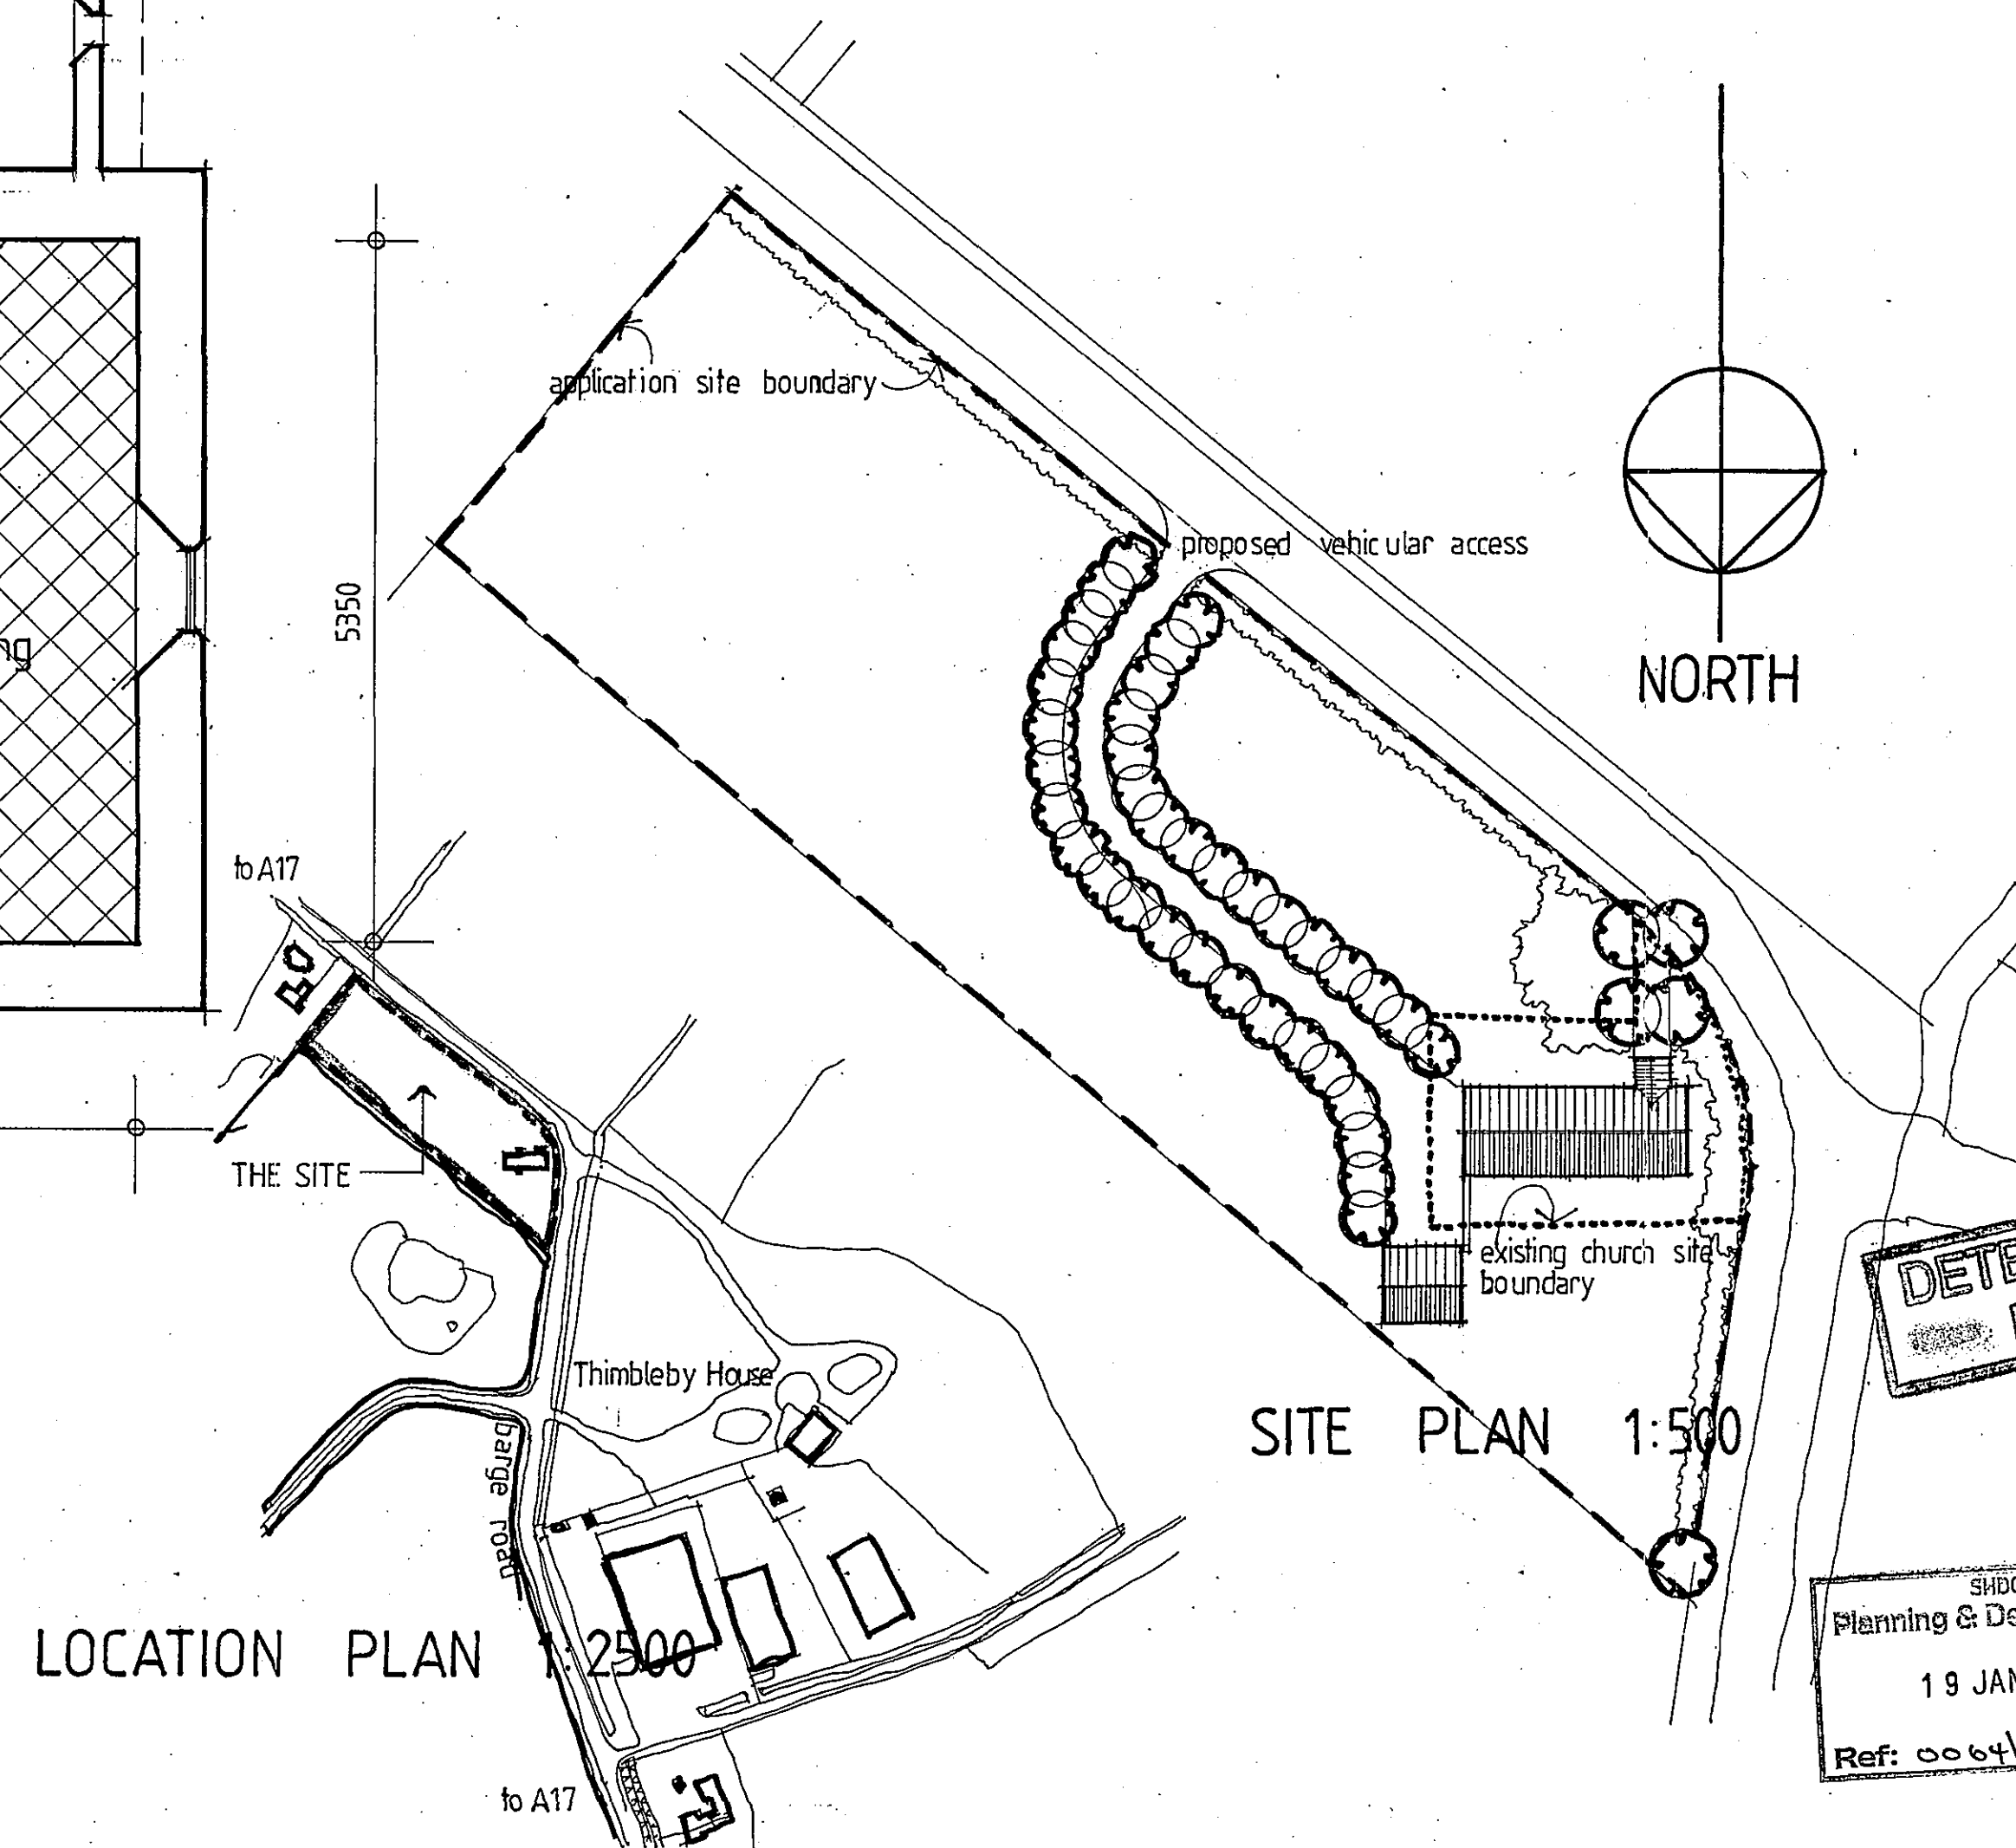

SHDC
Planning & Development
19 JAN 2005
Ref: 0064/05

DETERMINED PLAN

NOTE
DESIGN IS INDICATIVE ONLY

TREVOR A CLAY R.I.B.A.
CHARTERED ARCHITECT
14 OLD FENDIKE ROAD
WESTON HILLS
SPALDING
LINCOLNSHIRE PE12 6DD

Project:
PROPOSED CONVERSION OF ST MATTHEWS
CHURCH, HOLBEACH ST MATTHEWS
FOR THE LDRUC AND RJ +AE GODFREY

Drawing:
PLANNING APPLICATION DRAWING

Date: 07 December 04	Proj No: 04/141/PA
Scale: 1:50/100/500/2500	Drg. No: 003 Rev: