



PROPOSED PLAN

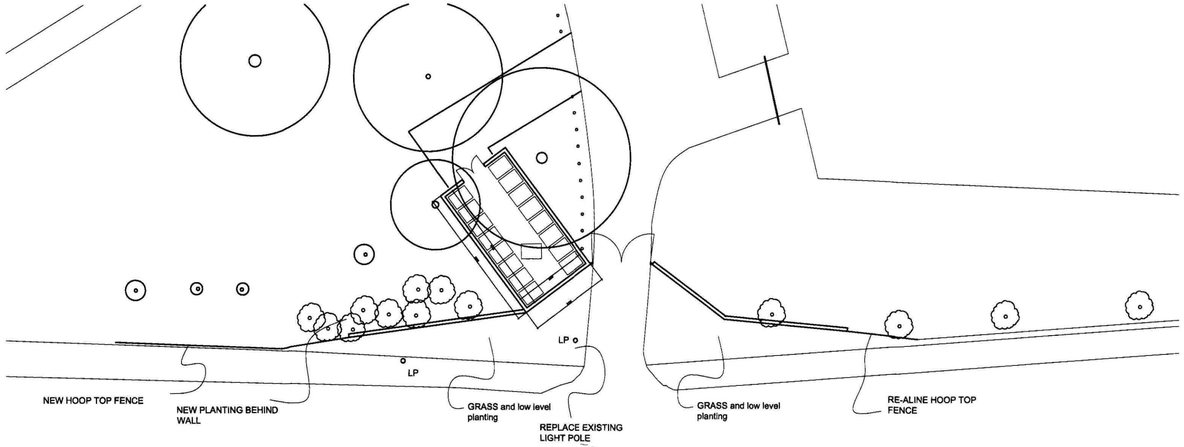

ELEVATION TO ROAD

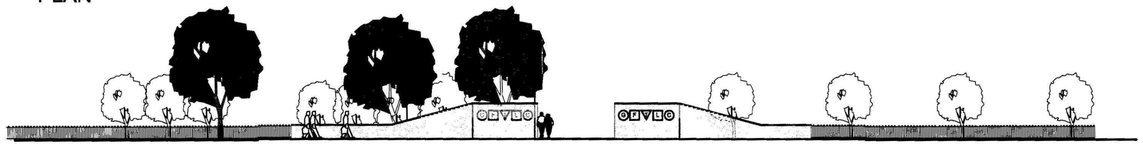

copyright reserved ©

DC ARCHITECTURAL SERVICES LIMITED
ARCHITECTURAL AND PLANNING SERVICES
THE BARN, PARTNEY MILL, SPILSBY,LINCOLNSHIRE, PE23 4PE
TEL NO. 05601 500536; FAX. NO. 01790 752865
E-mail - dcarchitectural@btconnect.com

Client Langwith Builders Limited

Project ENTRANCE IMPROVEMENTS AND BIN STORE to The George Farmer Technology College Park Road, Holbeach.

Drawing Title PLAN AND ELEVATIONS AS PROPOSED

Drawing number DC/79G/201

Scale 1:200 Drawn DB Revision

Date OCT 08 Checked B

DETERMINED PLAN

SHDC Planning & Development
29 JAN 2009
Ref: 0064/09