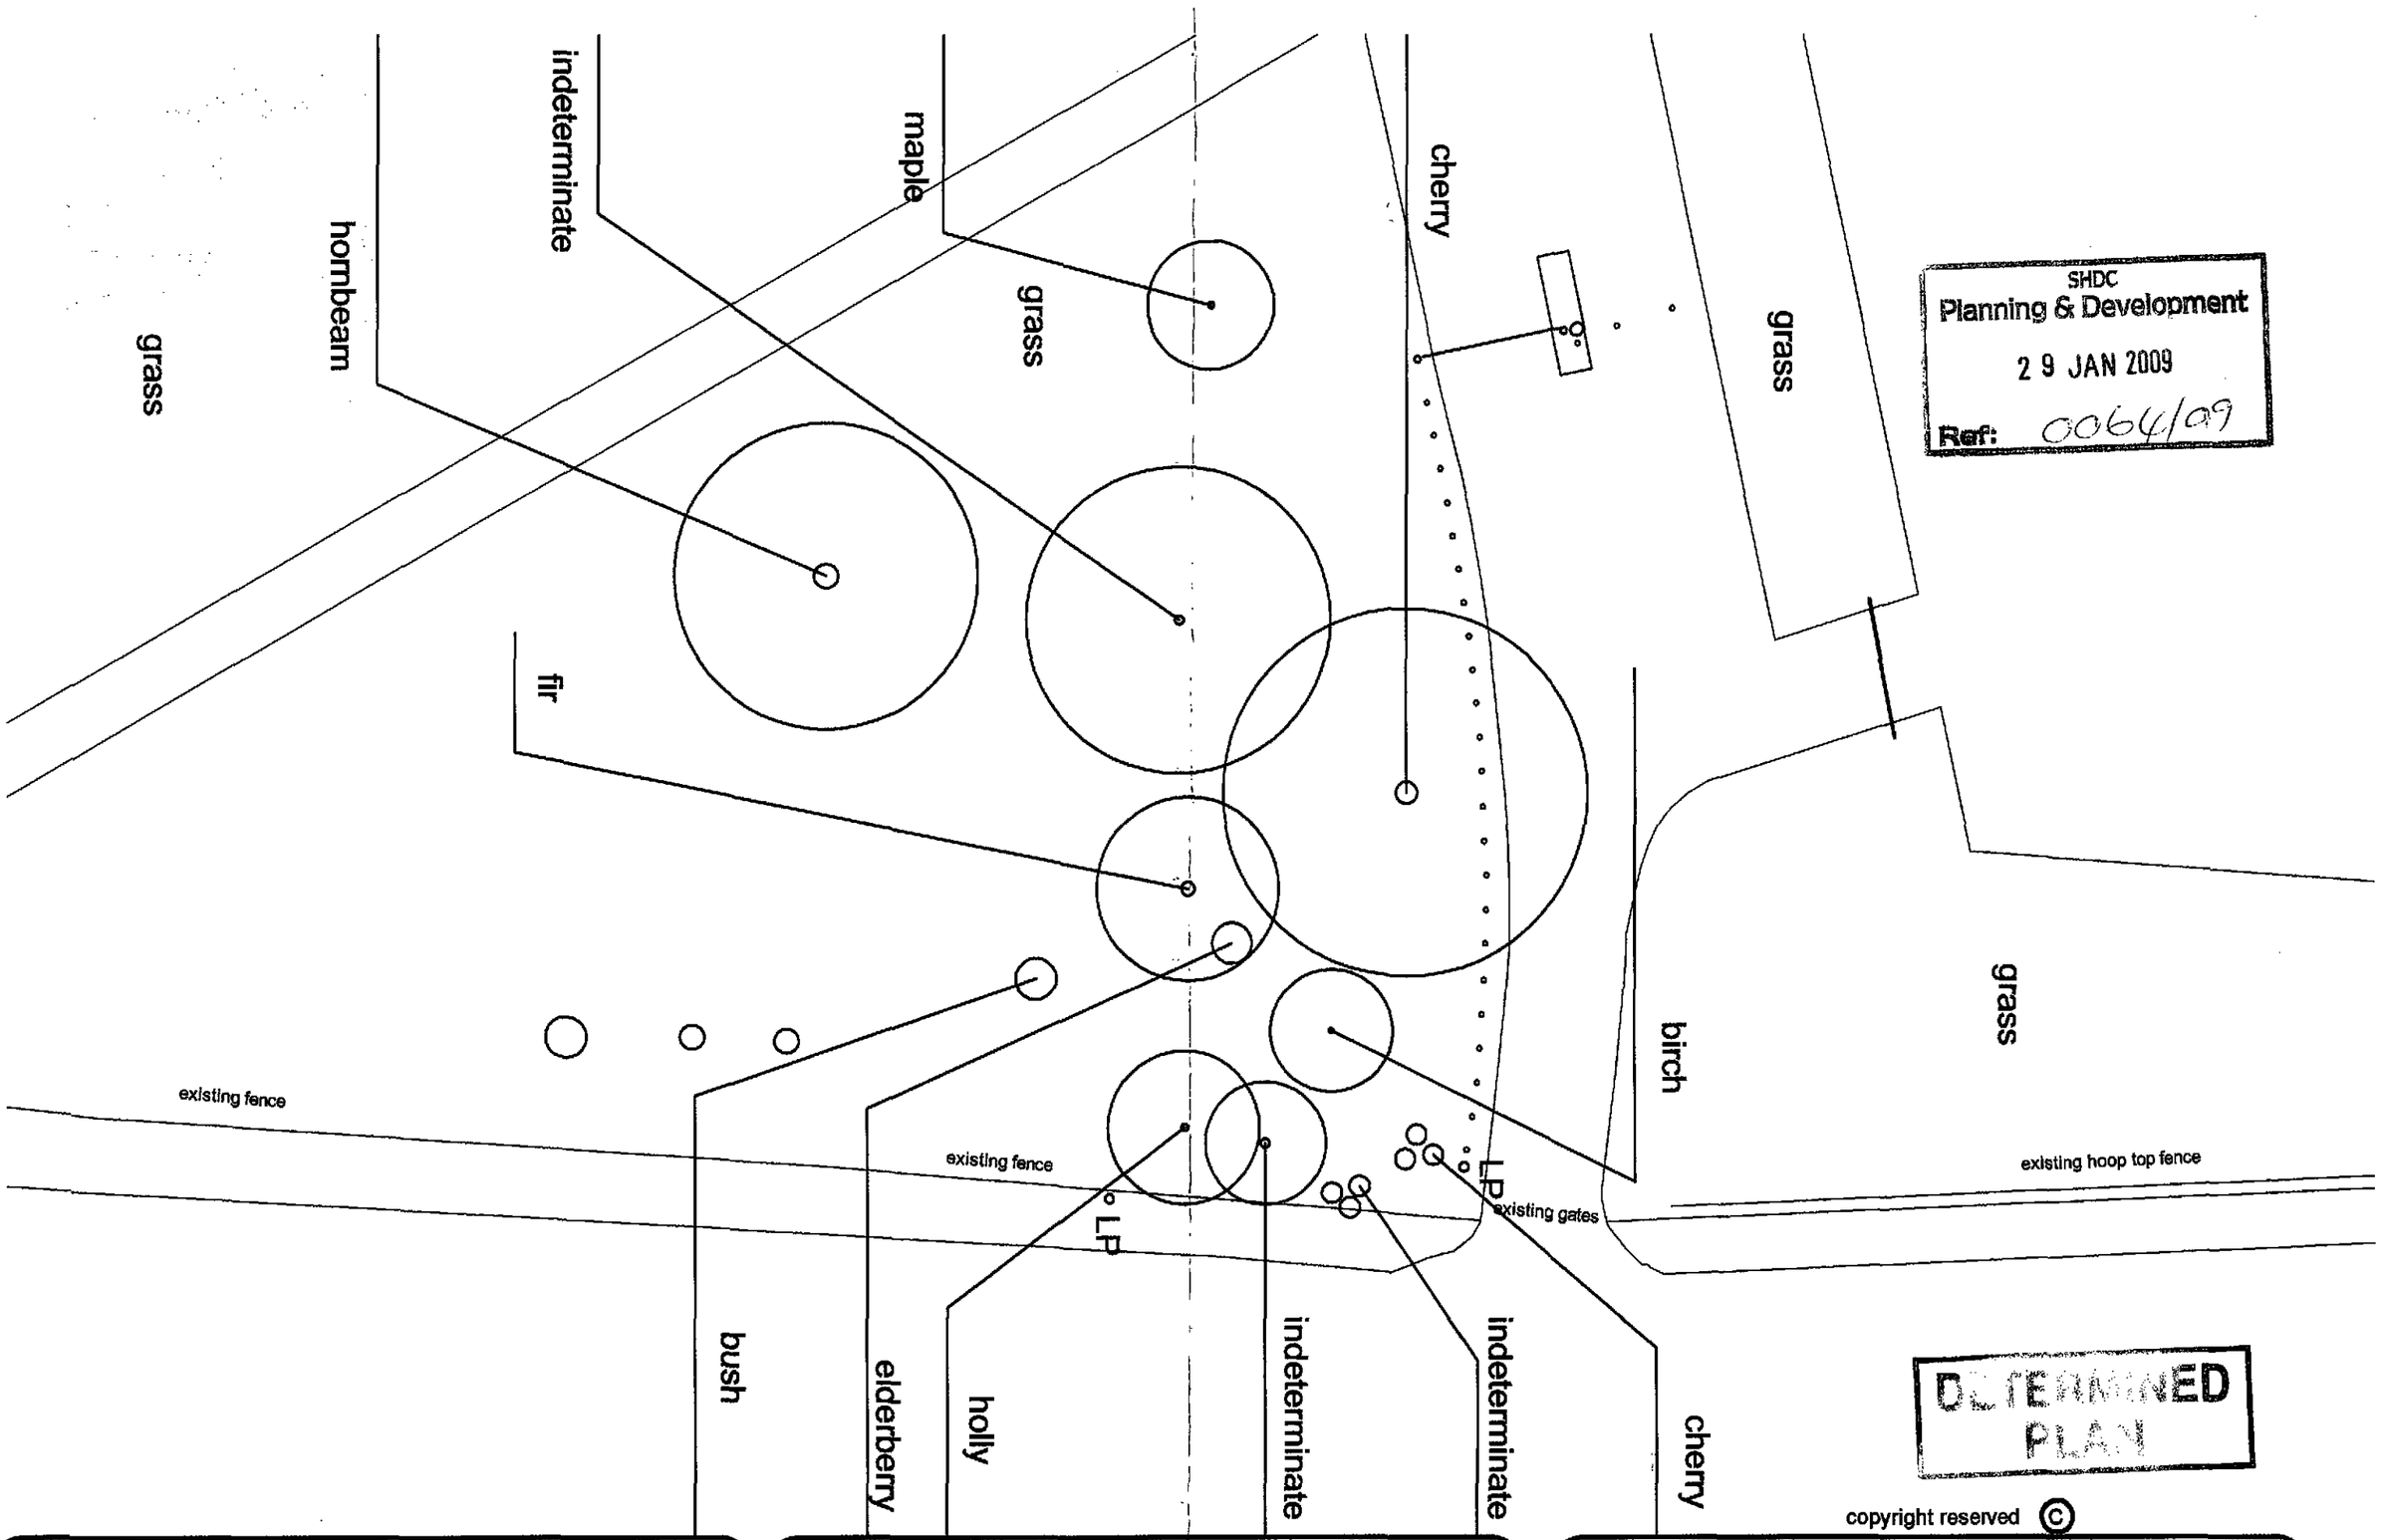


SHDC
Planning & Development
29 JAN 2009
Ref: 0064/09

DETERMINED PLAN

copyright reserved ©

DC ARCHITECTURAL SERVICES LIMITED
ARCHITECTURAL AND PLANNING SERVICES
THE BARN, PARTNEY MILL, SPILSBY,LINCOLNSHIRE, PE23 4PE
TEL NO. 05601 500536; FAX. NO. 01790 752865
E-mail - dcarchitectural@btconnect.com

Client Langwith Builders Limited

Project Proposed BIN STORE
to The George Farmer Technology College
Park Road, Holbeach.

Drawing Title PLAN AS EXISTING

Drawing number DC/79G/200

Scale 1:200 Drawn DB

Date OCT 08 Checked

Revision