
SHDC
Planning & Development
2 9 JAN 2009
Ref: 0064/09

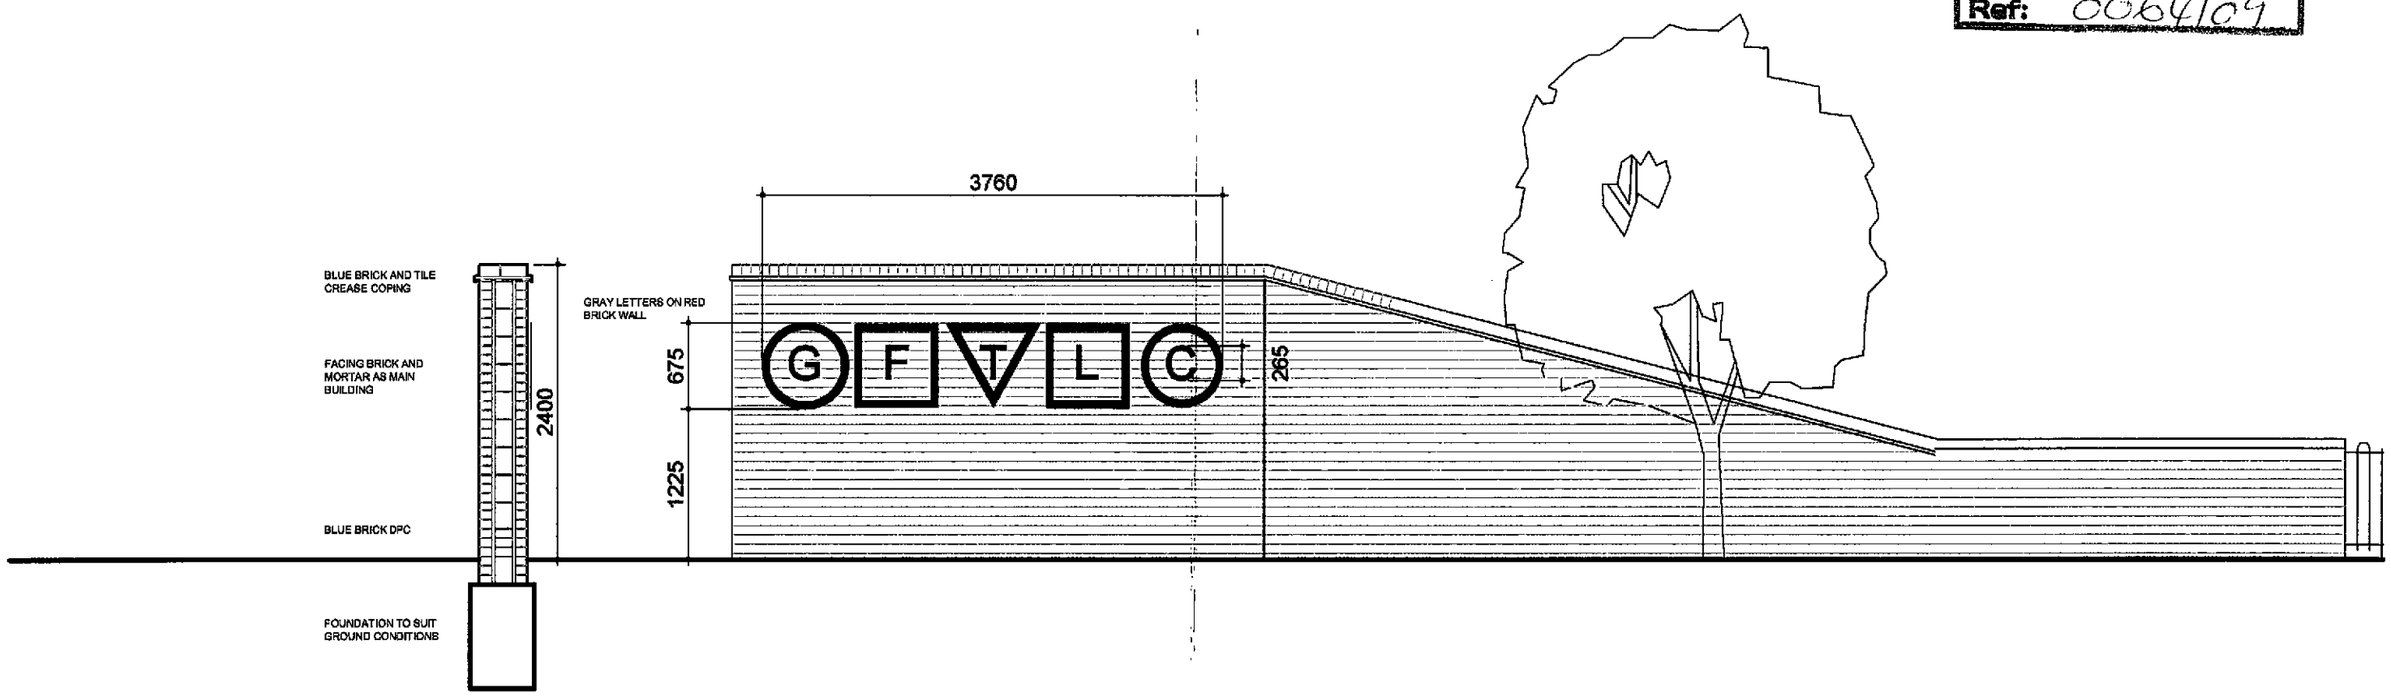

DETERMINED PLAN

DC ARCHITECTURAL SERVICES LIMITED
ARCHITECTURAL AND PLANNING SERVICES
THE BARN, PARTNEY MILL, SPILSBY,LINCOLNSHIRE, PE23 4PE
TEL NO. 05601 500536; FAX. NO. 01790 752865
E-mail - dcarchitectural@btconnect.com

Client Langwith Builders Limited

Project ENTRANCE IMPROVEMENTS AND BIN STORE
to The George Farmer Technology College
Park Road, Holbeach.

copyright reserved ©

Drawing Title DETAIL AND SIGNAGE AS PROPOSED

Drawing number DC/79G/203

Scale 1:50

Drawn DB

Date DEC 08

Checked

Revision