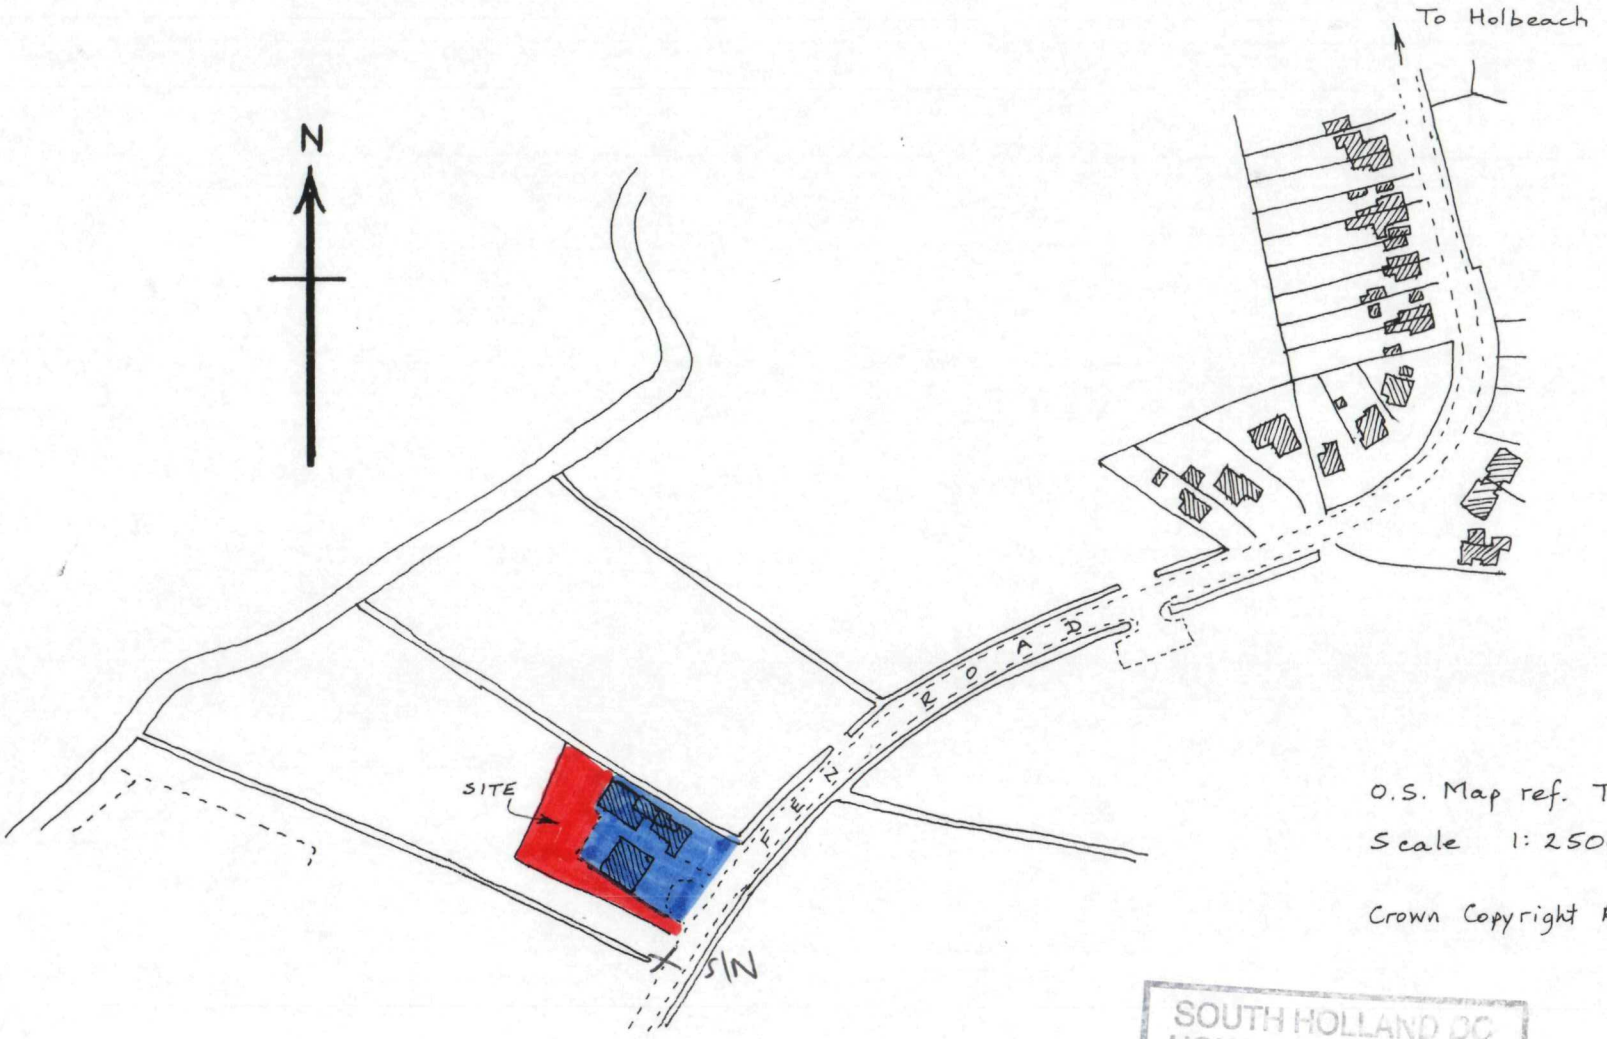


O.S. Map ref. TF 3523

Scale 1:2500

Crown Copyright Reserved.


SOUTH HOLLAND DC
HOUSING & PLANNING
20 JAN 2000
Ref: 0068/00

MR. and MRS. T. B. Rudd
Fen Road, HOLBEACH.

Proposed Dwelling and Garage

BUILDING DESIGN and PLANS

ALWYN ROFFE,
1, Green Lane,
SPALDING, Lincs. PE11 2YB
tel : 01775 - 723 680

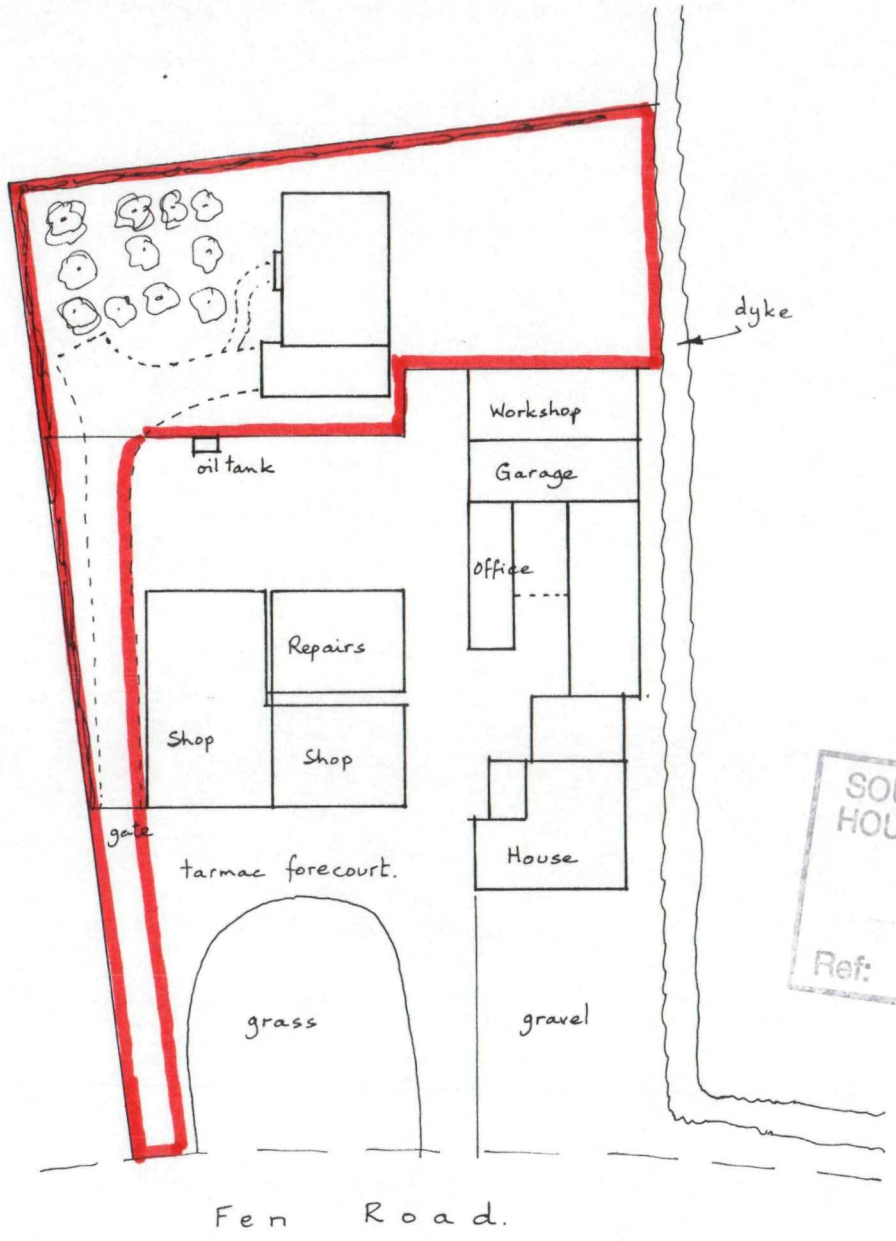

SOUTH HOLLAND DC
HOUSING & PLANNING
20 JAN 2000
Ref: 0068/00

Terry Rudd,
Fen Road, HOLBEACH.

Scale 1:500

BUILDING DESIGN and PLANS

ALWYN ROFFE,
1, Green Lane,
SPALDING, Lincs. PE11 2YB
tel : 01775 - 723 680