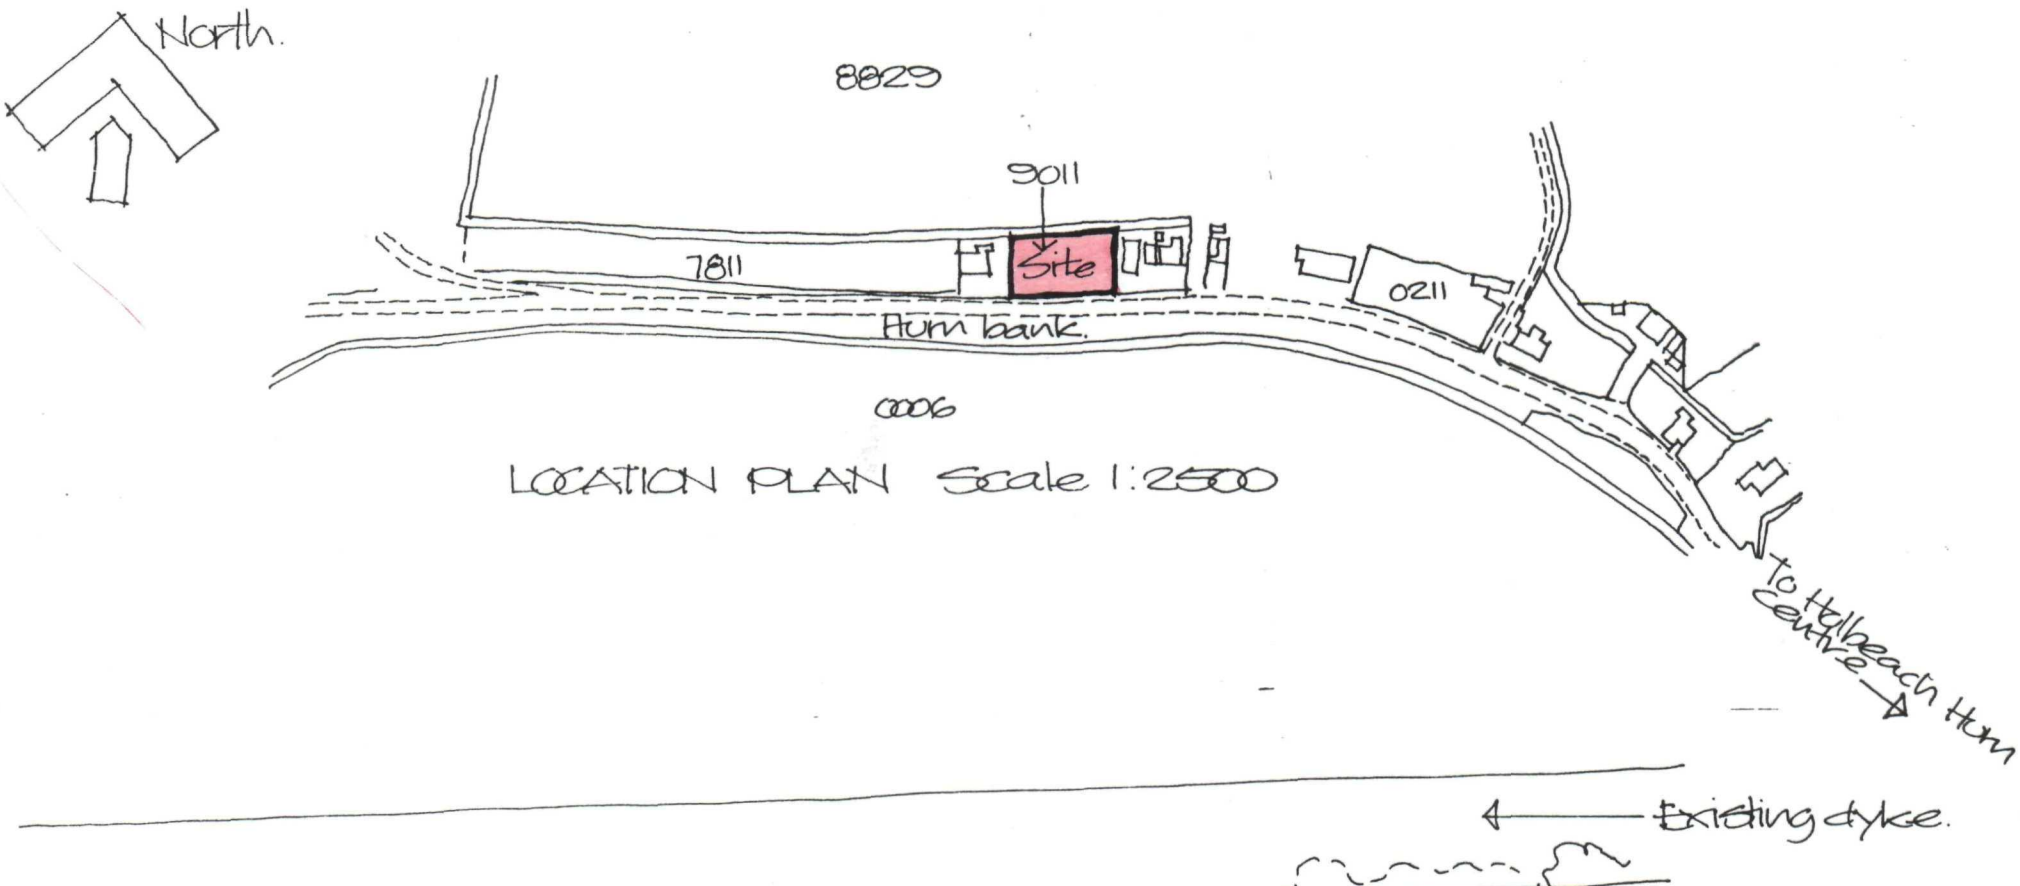


SOUTH HOLLAND DC
HOUSING & PLANNING
21 JAN 2000
Ref: 0072/00

DETERMINED PLAN

Project

PROPOSED BUNGALOW AND GARAGE HURN BANK, HOLBEACH HURN, HOLBEACH.

ALAN HORNSBY
ARCHITECTURAL SERVICES
'Little Acre'
Peak Hill, Cowbit,
Spalding, Lincs. PE12 6AW
Tel. Holbeach (01406) 380591

Client

H.K. GOTT & SON (BUILDERS)

Scale

Date Jan 2000

Drg. no. 00/8/02

AM ADMEL 230