
PRINTING OFFICE
SOUTH ELEVATION
Scale 1 - 50

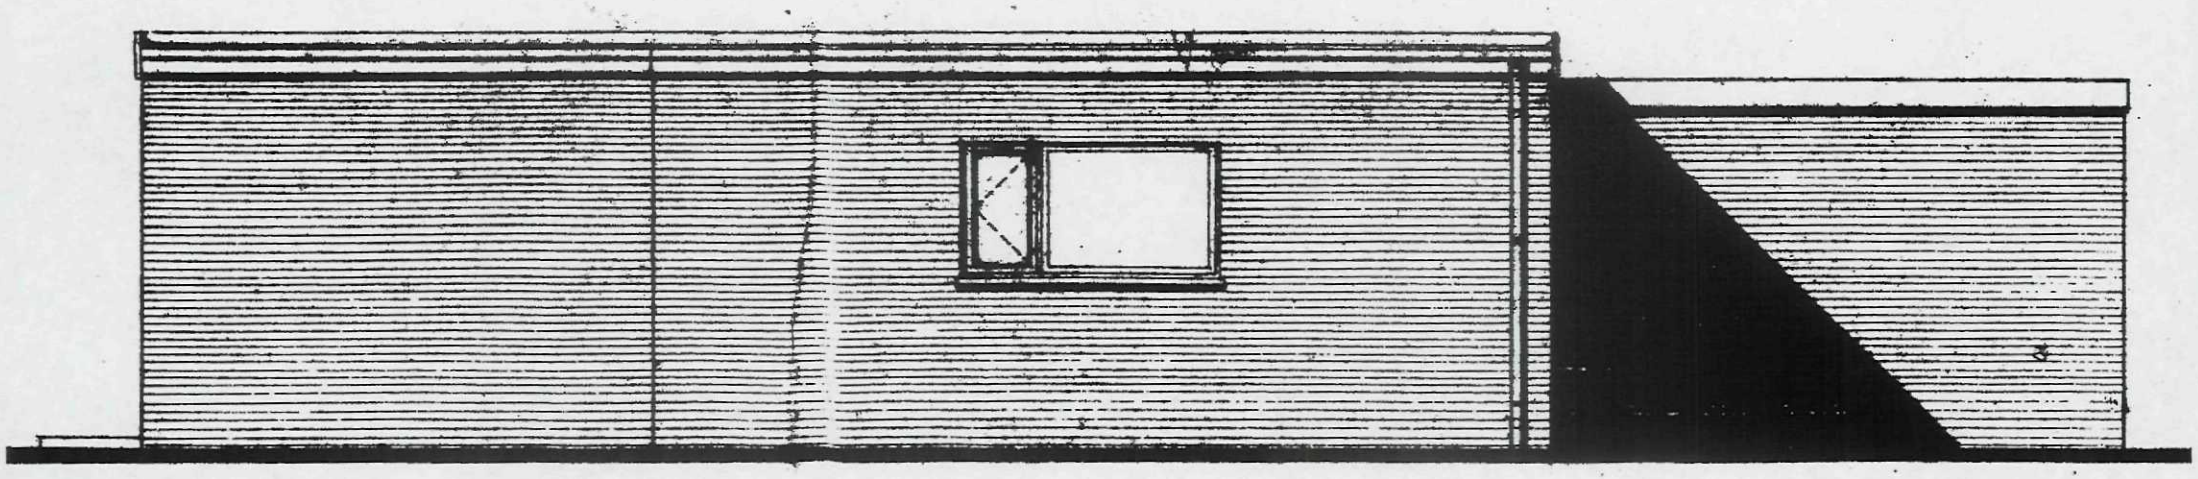

SHDC
Planning & Development
21 FEB 2012
Ref: 0072-12

Existing window to be blocked up,.