
FLOOR PLAN

SCALE 1 - 50

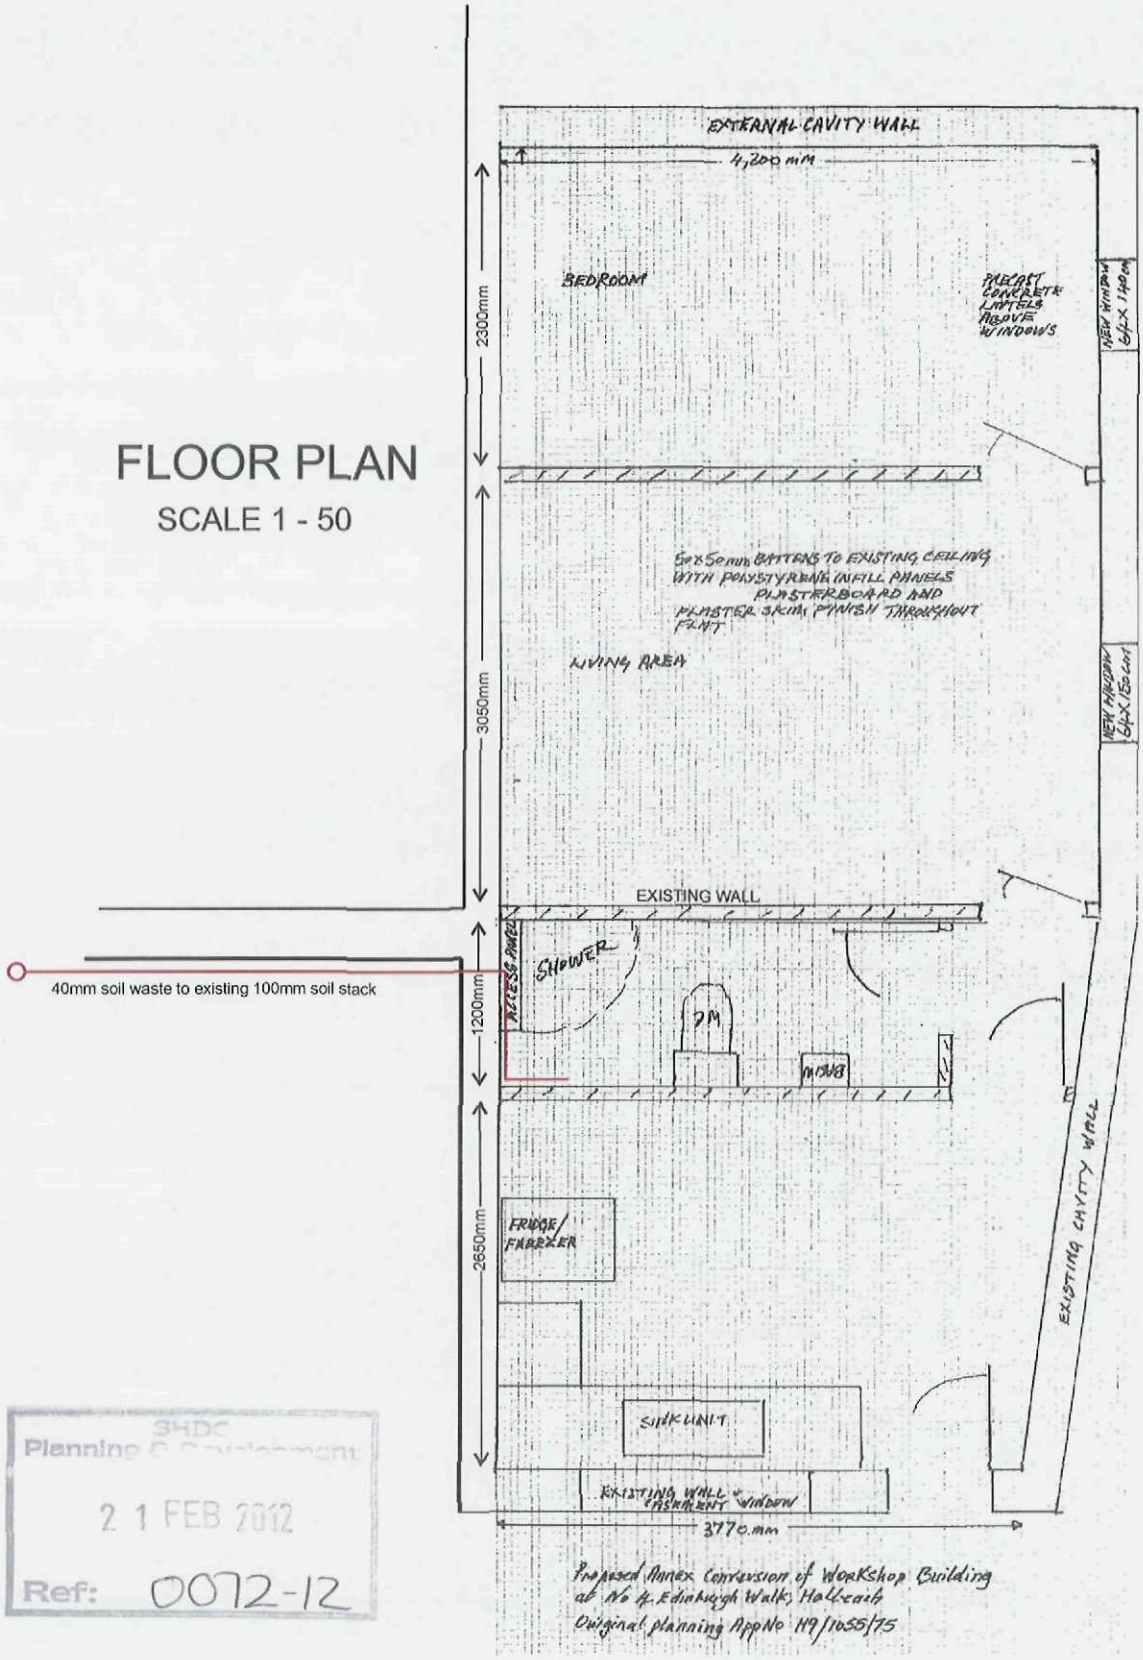

SHDC
Planning & Environment
21 FEB 2012
Ref: 0072-12