


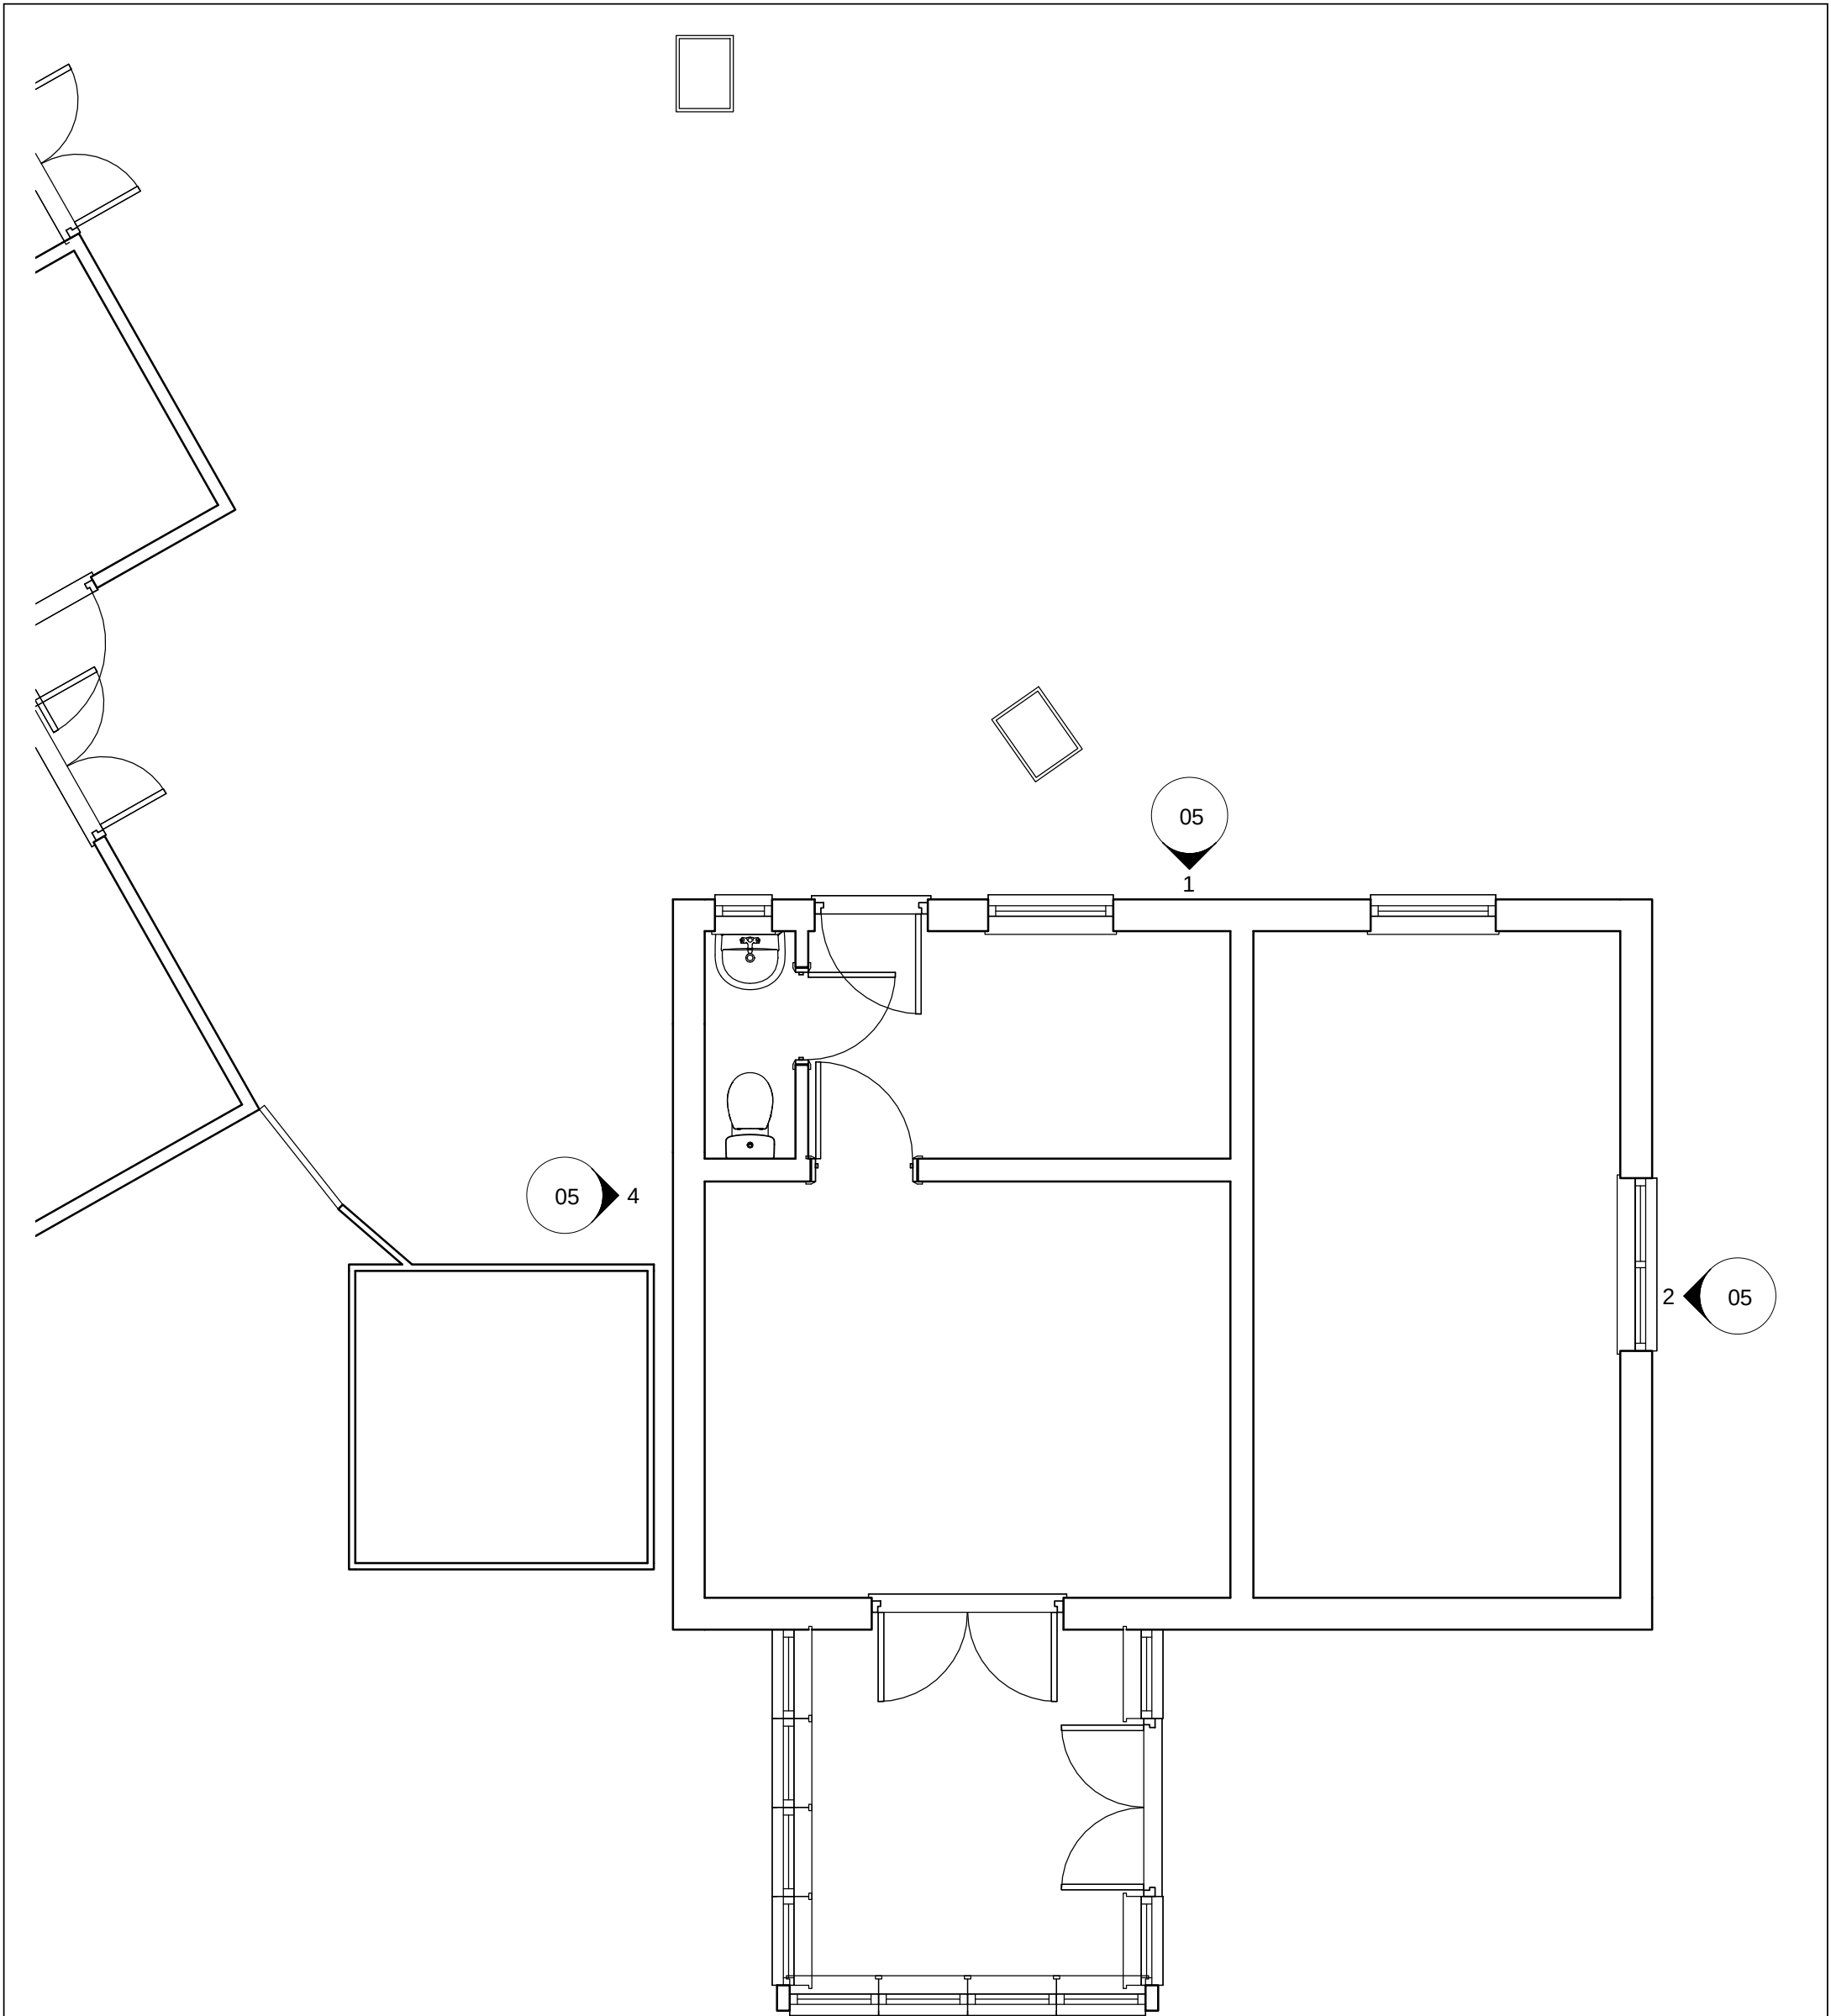

1

Ground Floor - (Existing)

1 : 50



Rev.	Description	Date

CLIENT ADDRESS	Mr P Thatcher Westbury Mill Lane Holbeach PE12 8AX	PROJECT Accessibility Adaptations	Date 06/01/2020	Project number DFG/20/1191	Scale (@ A3) 1 : 50	
		SHEET Existing Ground	Drawn by SG	DRAWING NUMBER 01		REV