


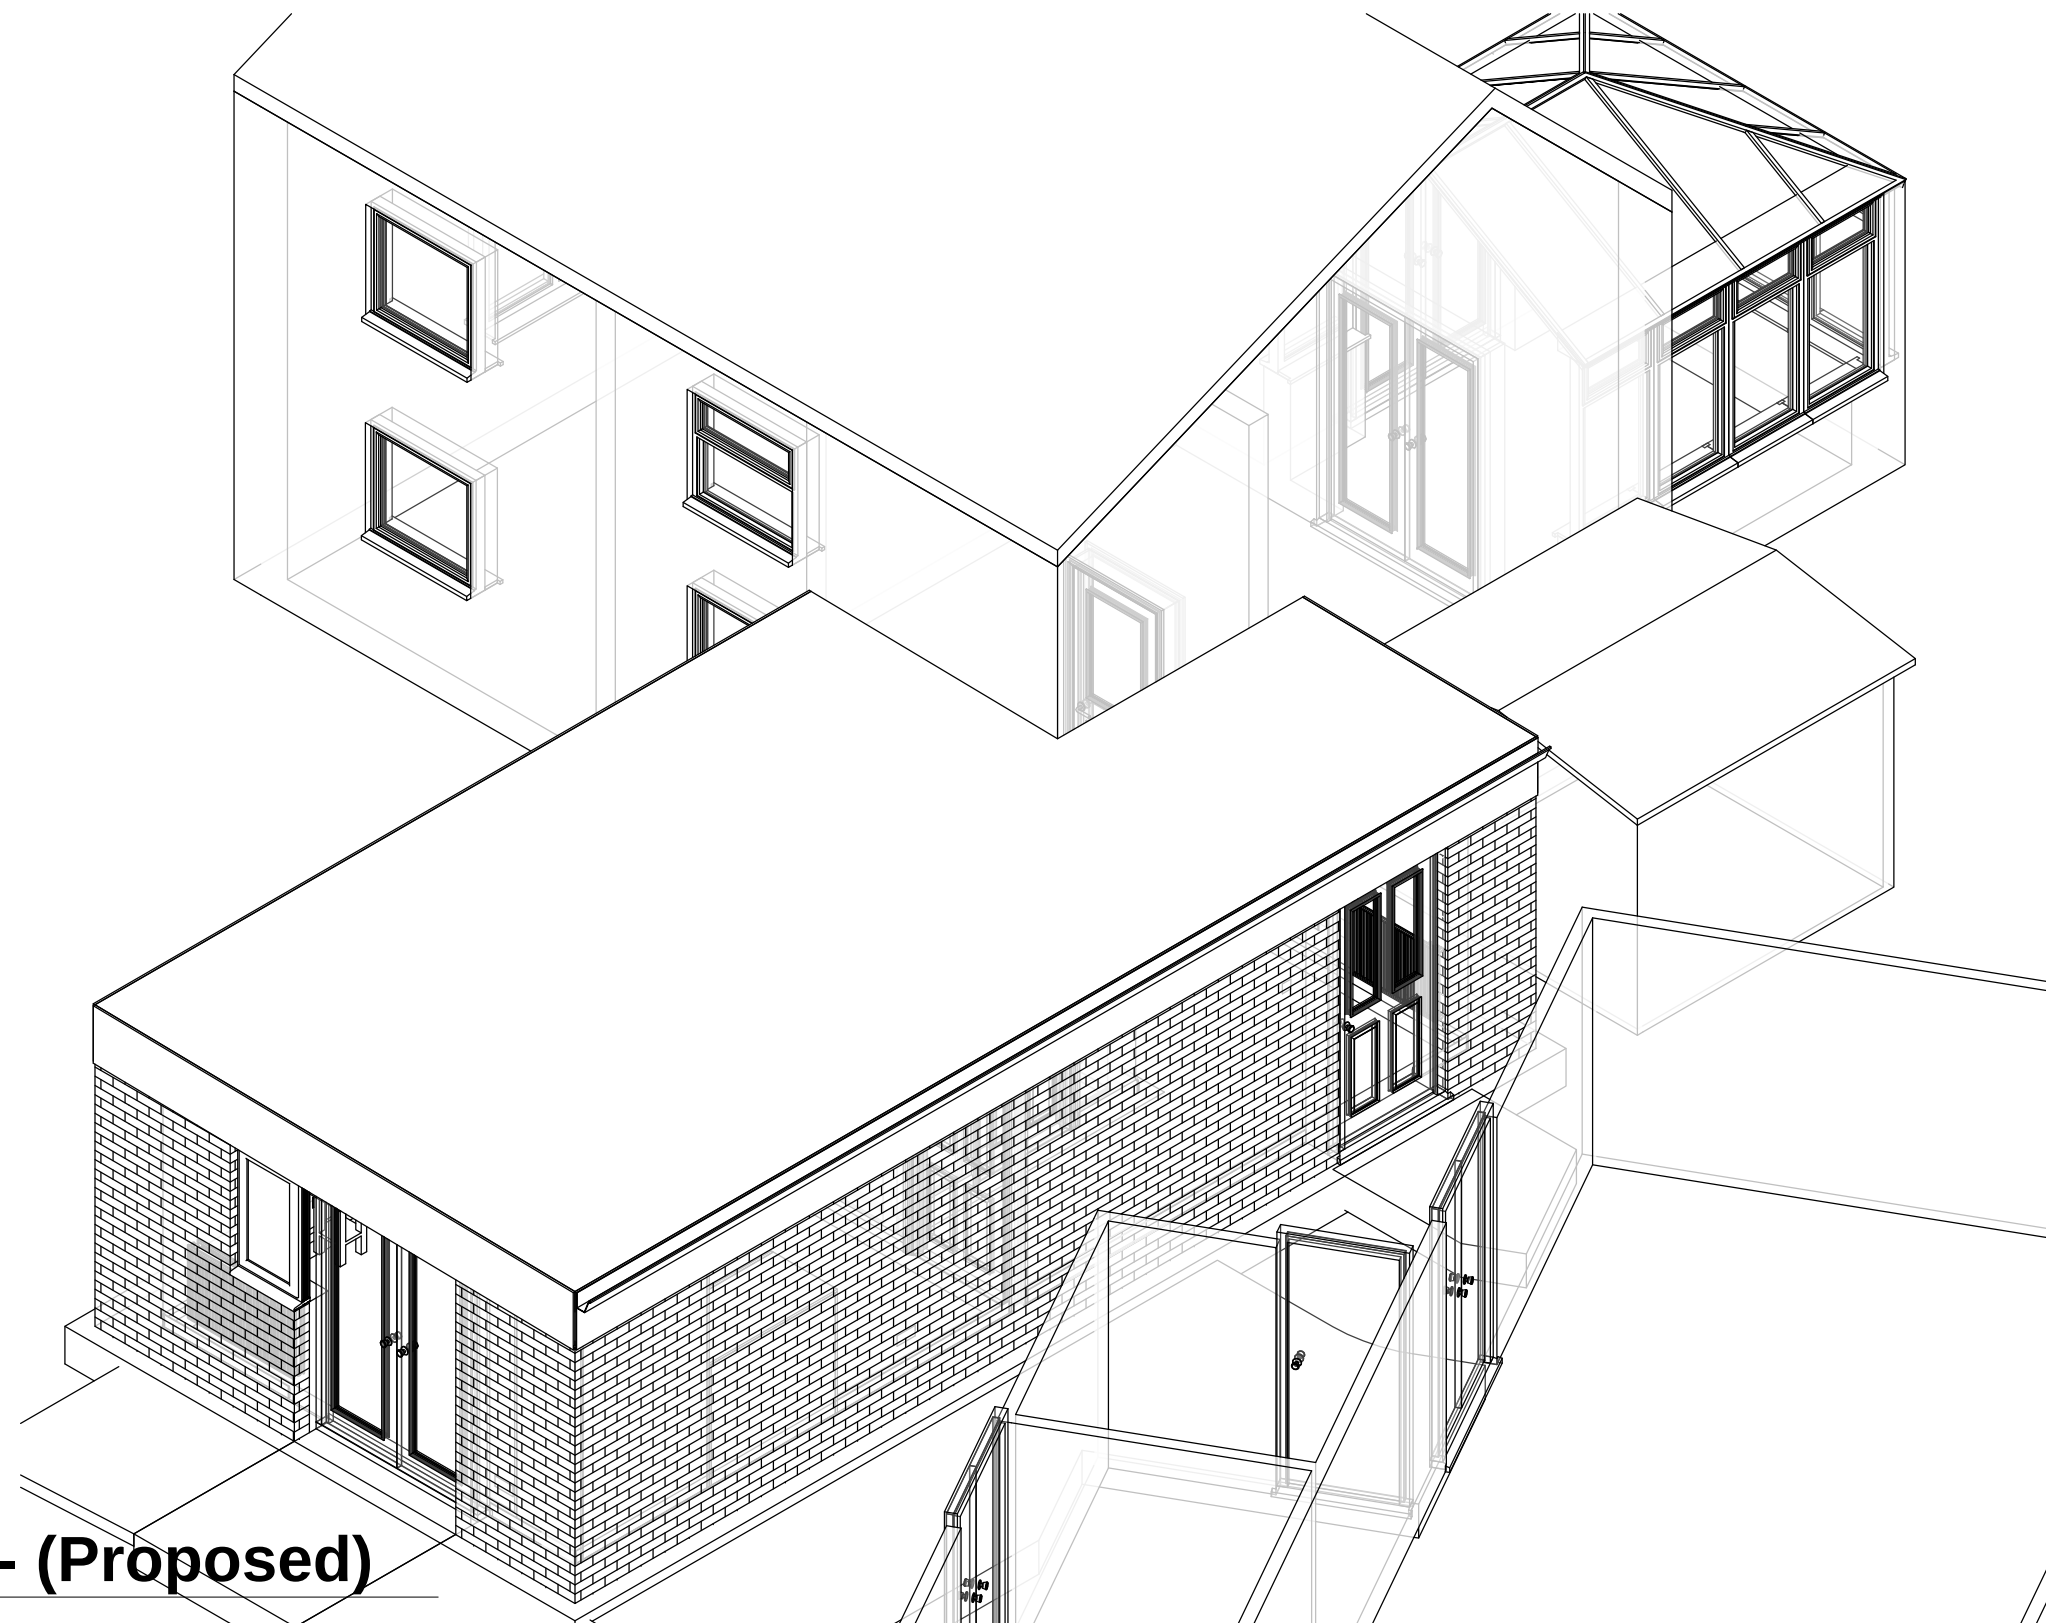

1 3D View - (Proposed)

Rev.	Description	Date



CLIENT ADDRESS	Mr P Thatcher Westbury Mill Lane Holbeach PE12 8AX	PROJECT Accessibility Adaptations	Date 06/01/2020	Project number DFG/20/1191	Scale (@ A3)	
		SHEET Proposed 3D View	Drawn by SG	DRAWING NUMBER 07	REV	