


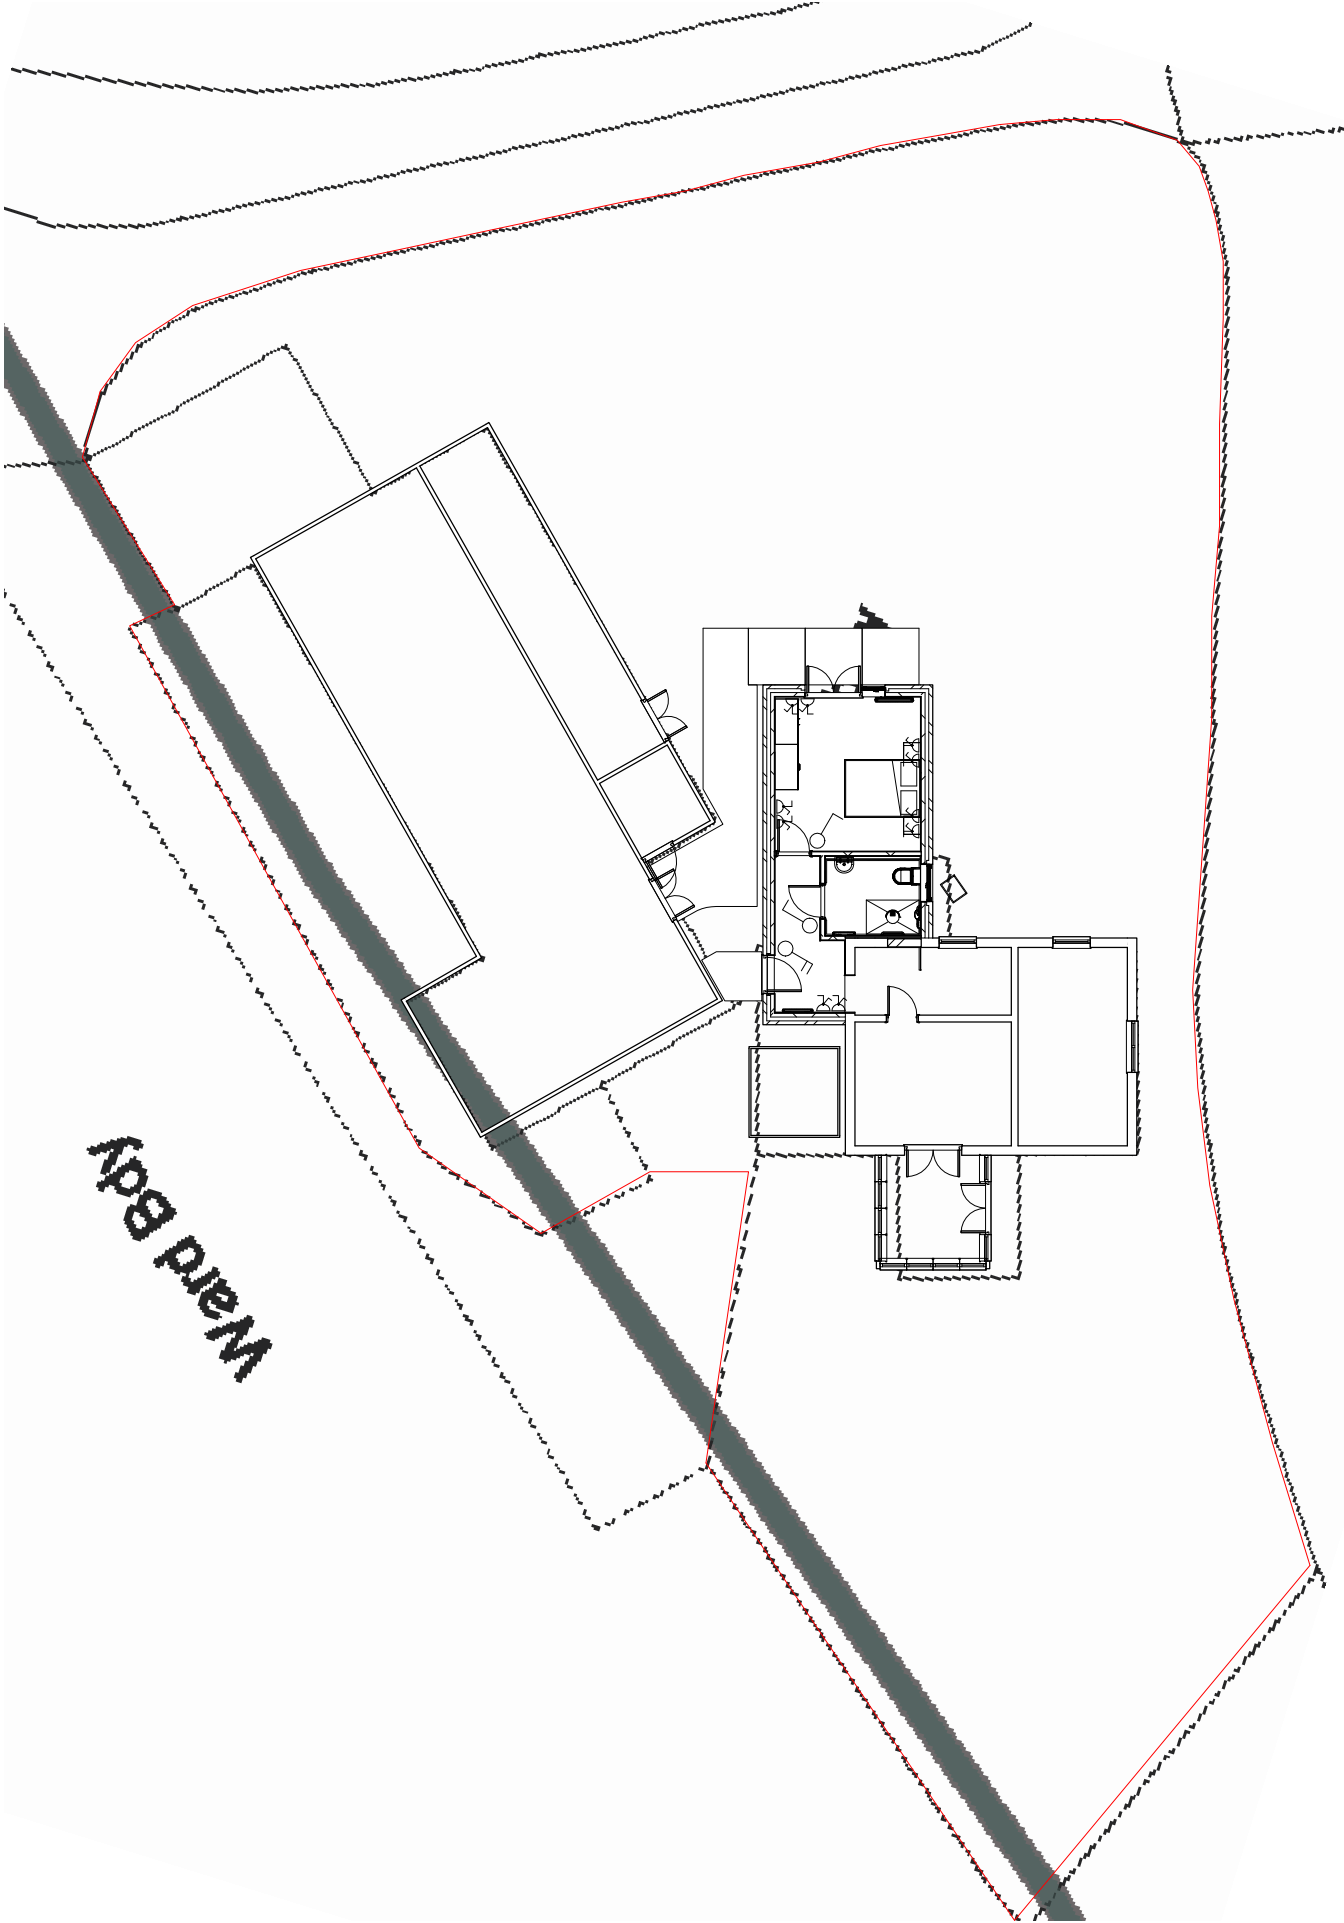

1 **Block Plan - (Proposed)**
1 : 200



Rev.	Description	Date

CLIENT ADDRESS	Mr P Thatcher Westbury Mill Lane Holbeach PE12 8AX	PROJECT Accessibility Adaptations	Date 06/01/2020	Project number DFG/20/1191	Scale (@ A3) 1 : 200	
		SHEET Proposed Block Plan	Drawn by SG	DRAWING NUMBER 08		REV