


1191 Grant - Location Plan 2500

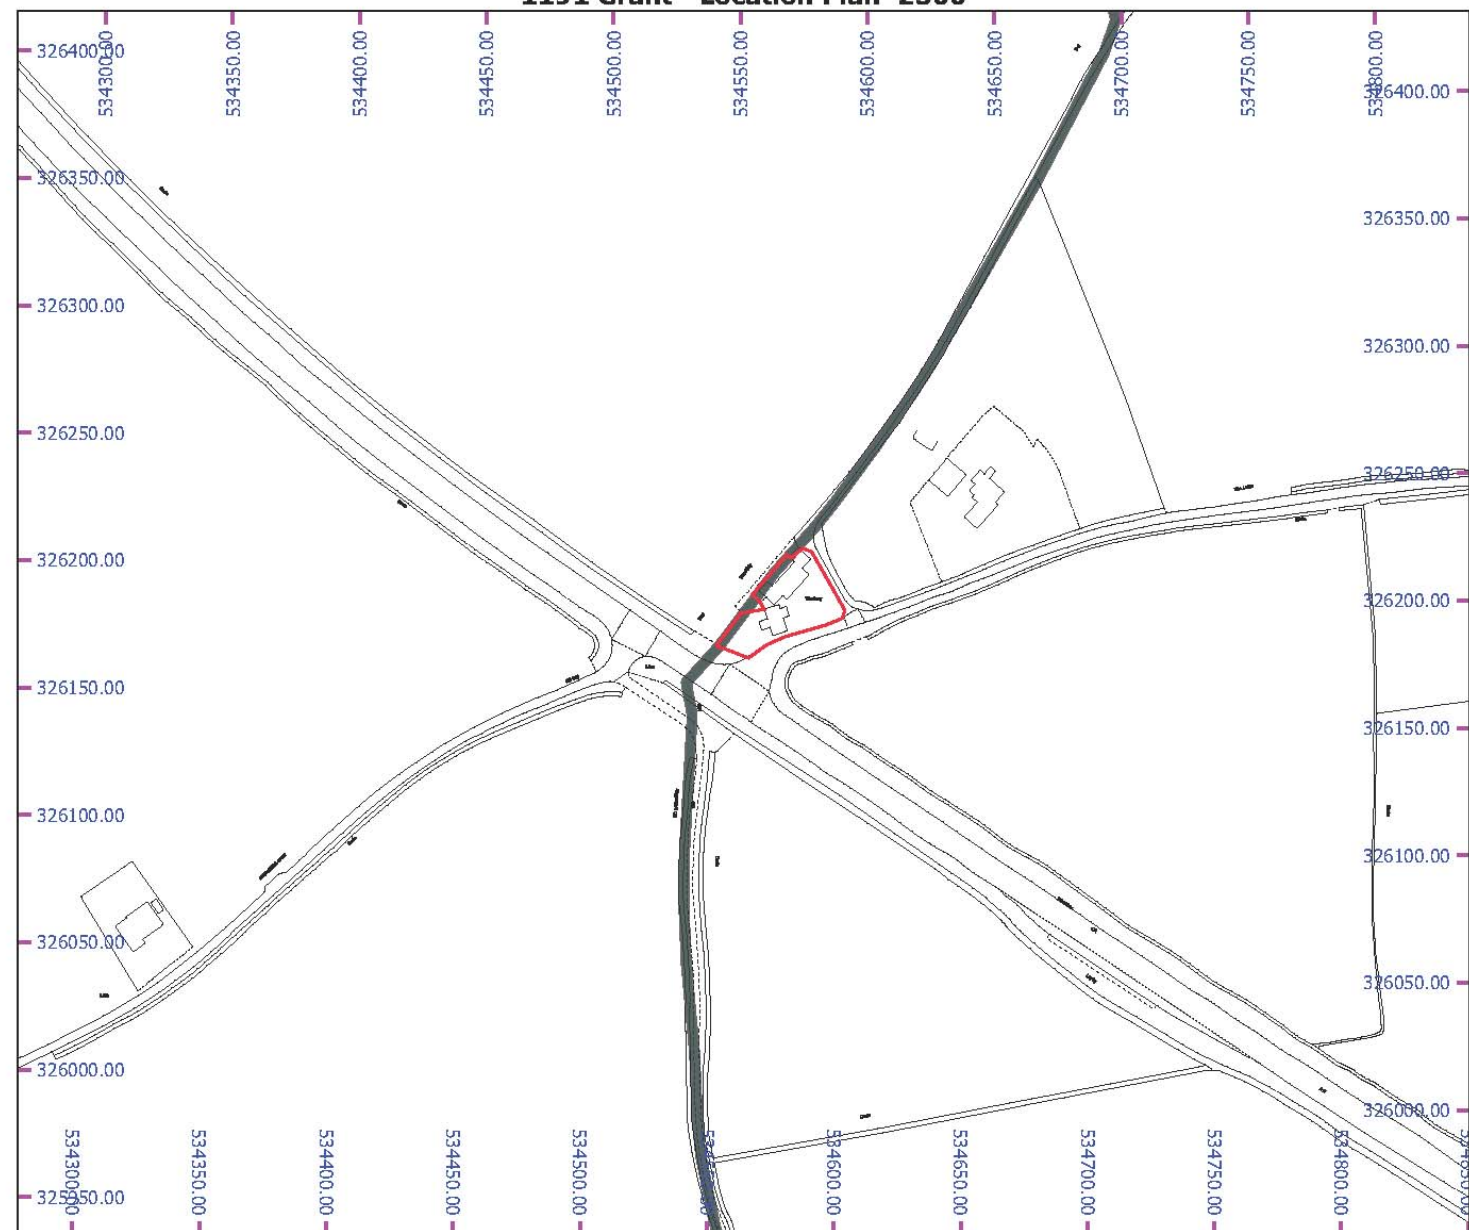

MAP SCALE 1: 2500
 CREATED DATE: 19/11/2020
 PHOTOGRAPHIC COPY
 LIABLE TO DISTORTION
 IN SCALE

© Crown copyright and database rights 2019 Ordnance Survey 100018351

Rev.	Description	Date



CLIENT ADDRESS	Mr P Thatcher Westbury Mill Lane Holbeach PE12 8AX	PROJECT Accessibility Adaptations	Date 06/01/2020	Project number DFG/20/1191	Scale (@ A3)	
		SHEET Location Plan	Drawn by SG	DRAWING NUMBER 10	REV	