



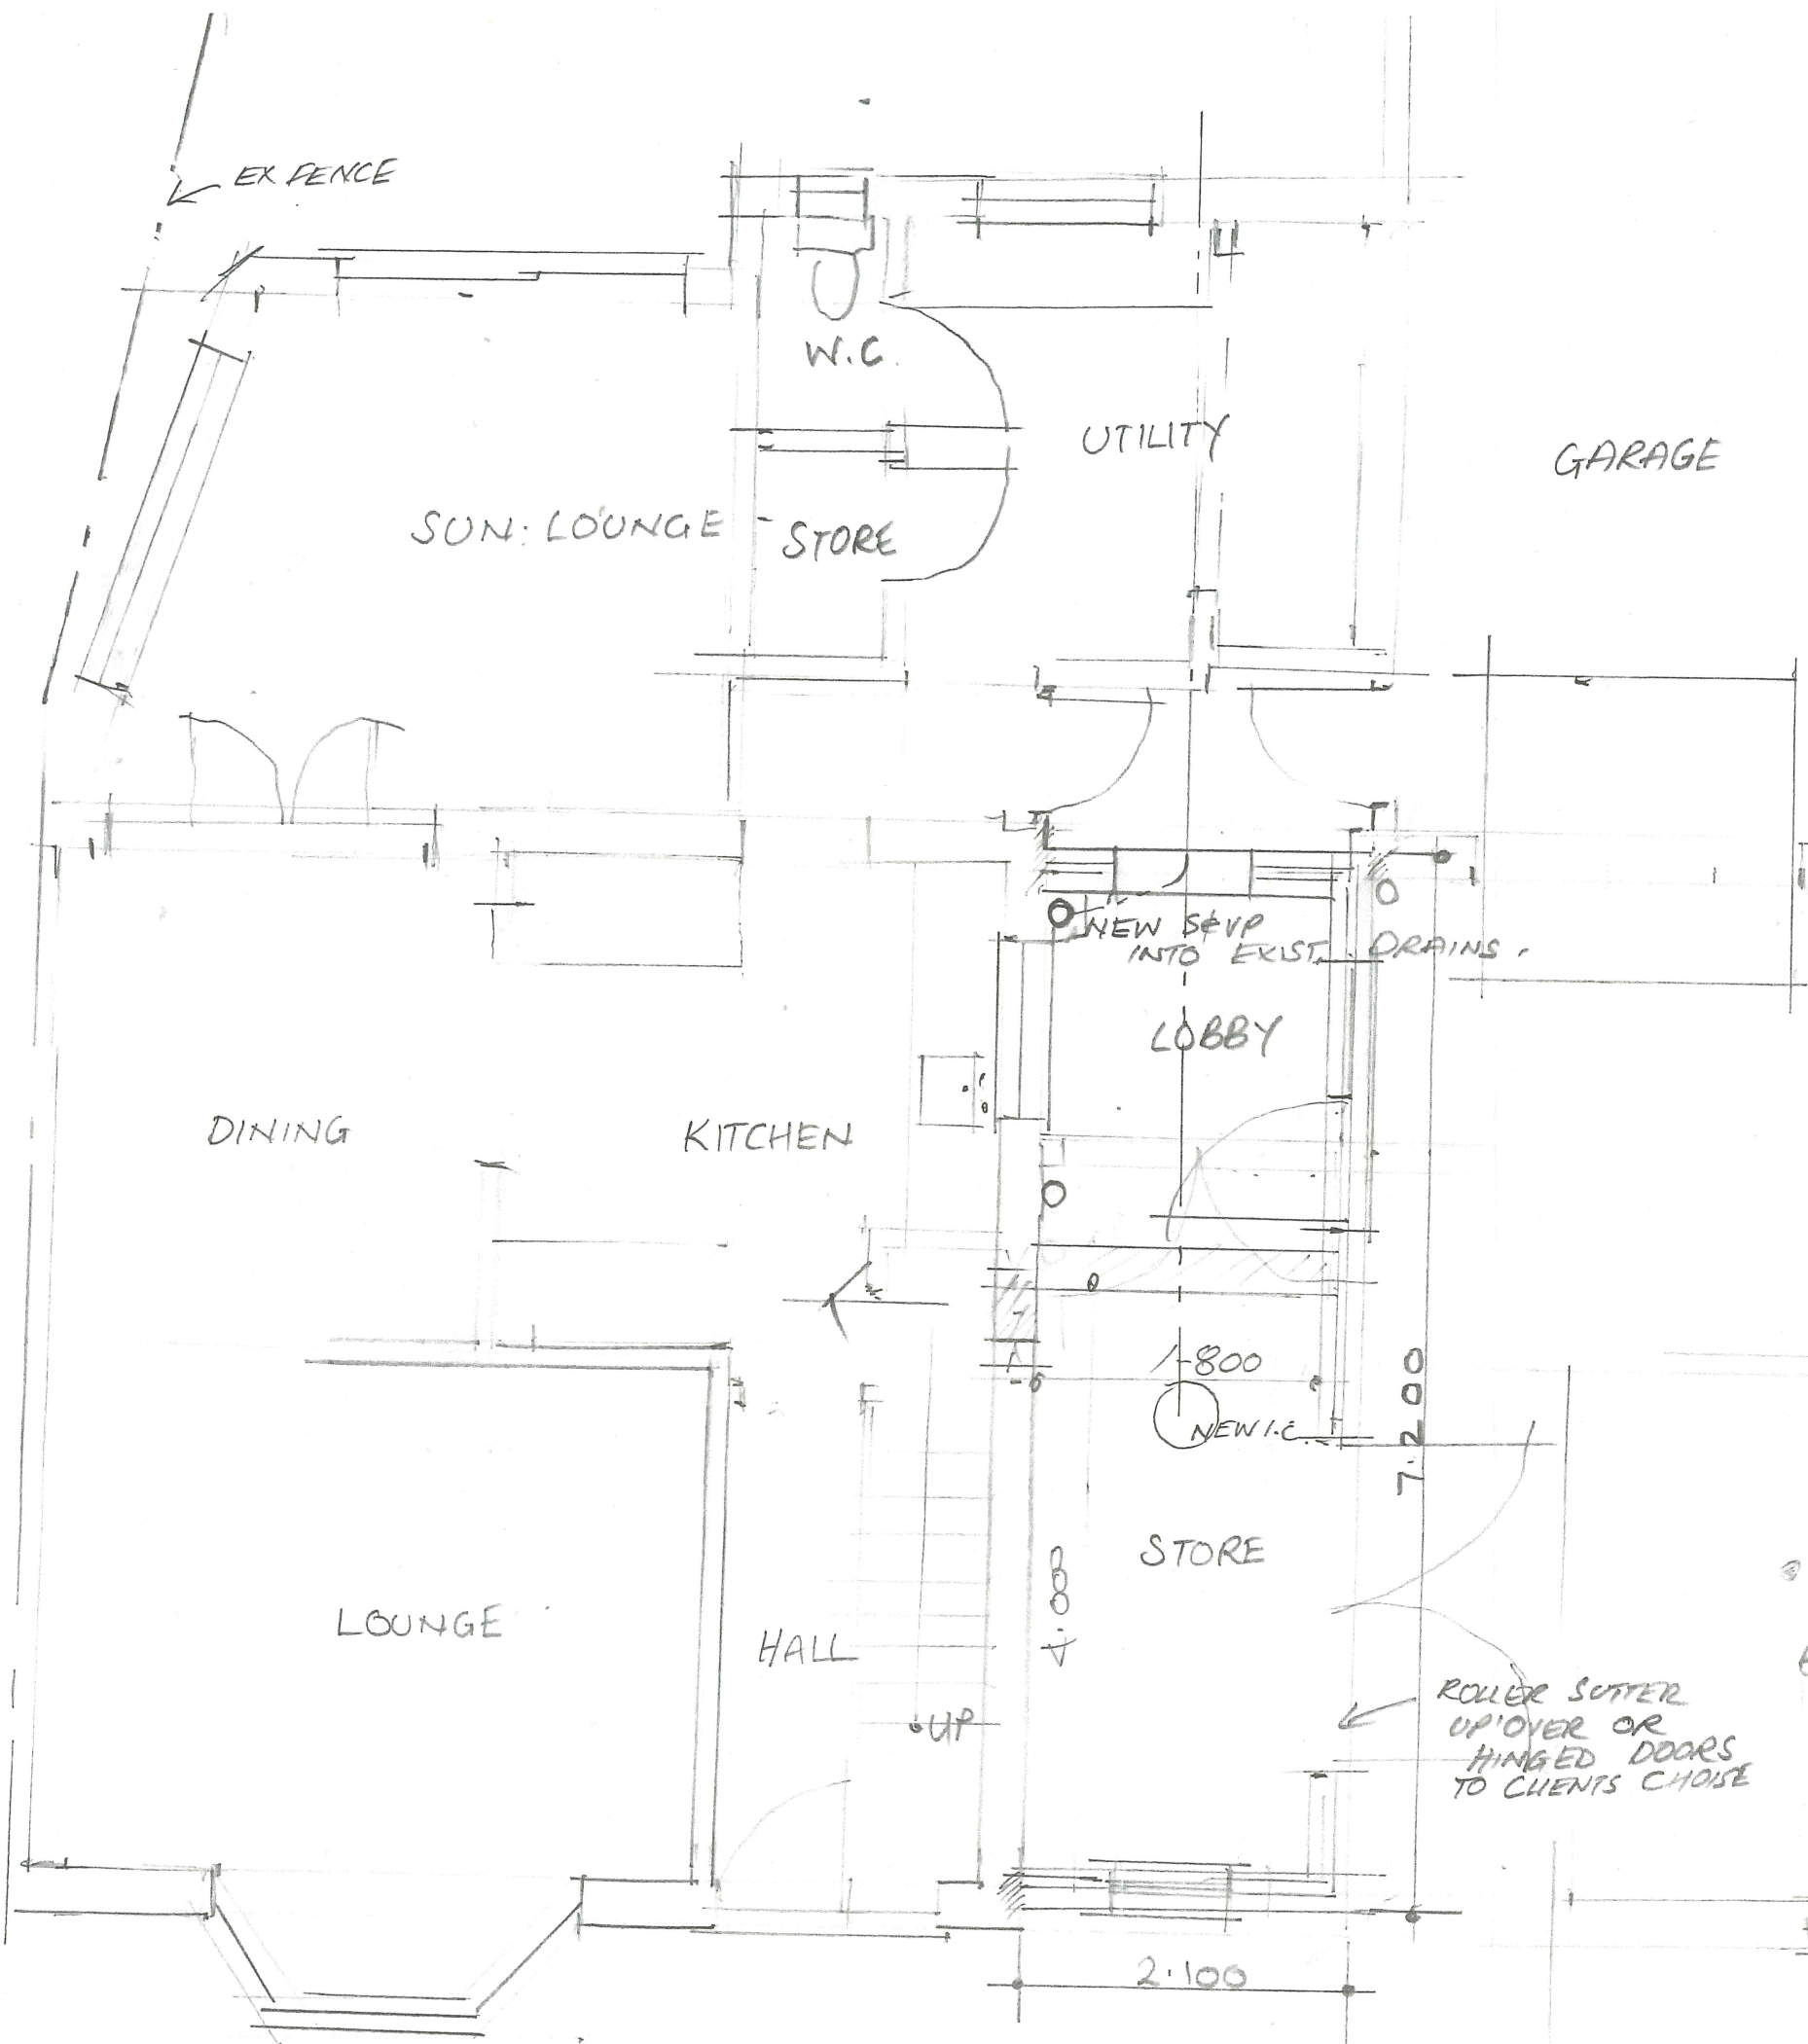

GROUND FLOOR
SCALE 1:50

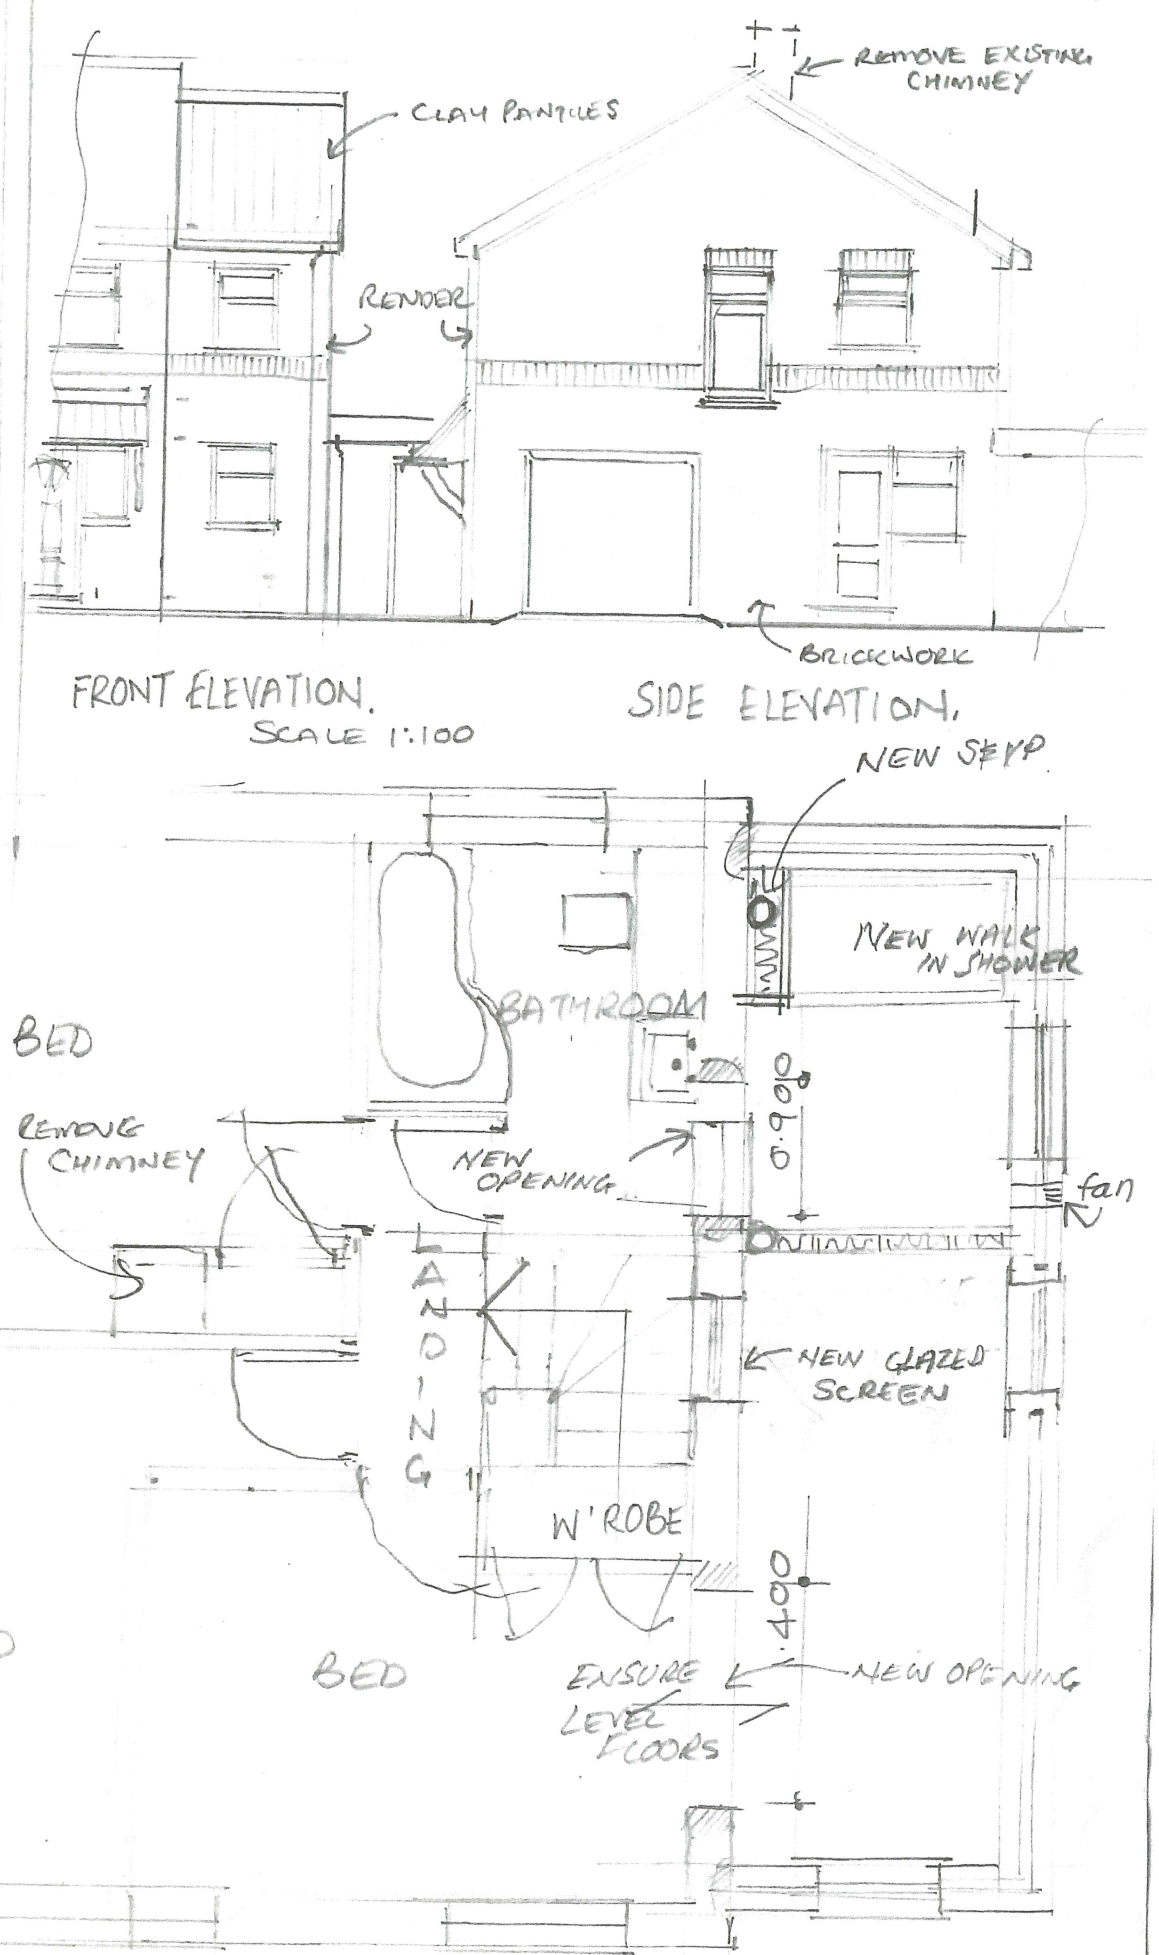

FIRST FLOOR

DRAW NO: CF 01-22

PROJECT: PROPOSED TWO STOREY
SIDE EXTENSION
SITE: 67 EAST ELLOE AVENUE
HOLBEACH, Lincs