
Agricultural Secure Storgage Building
Portal Steel Framed
Metal Cladding to the roof - Light Grey
Metal cladding to the walls - Green

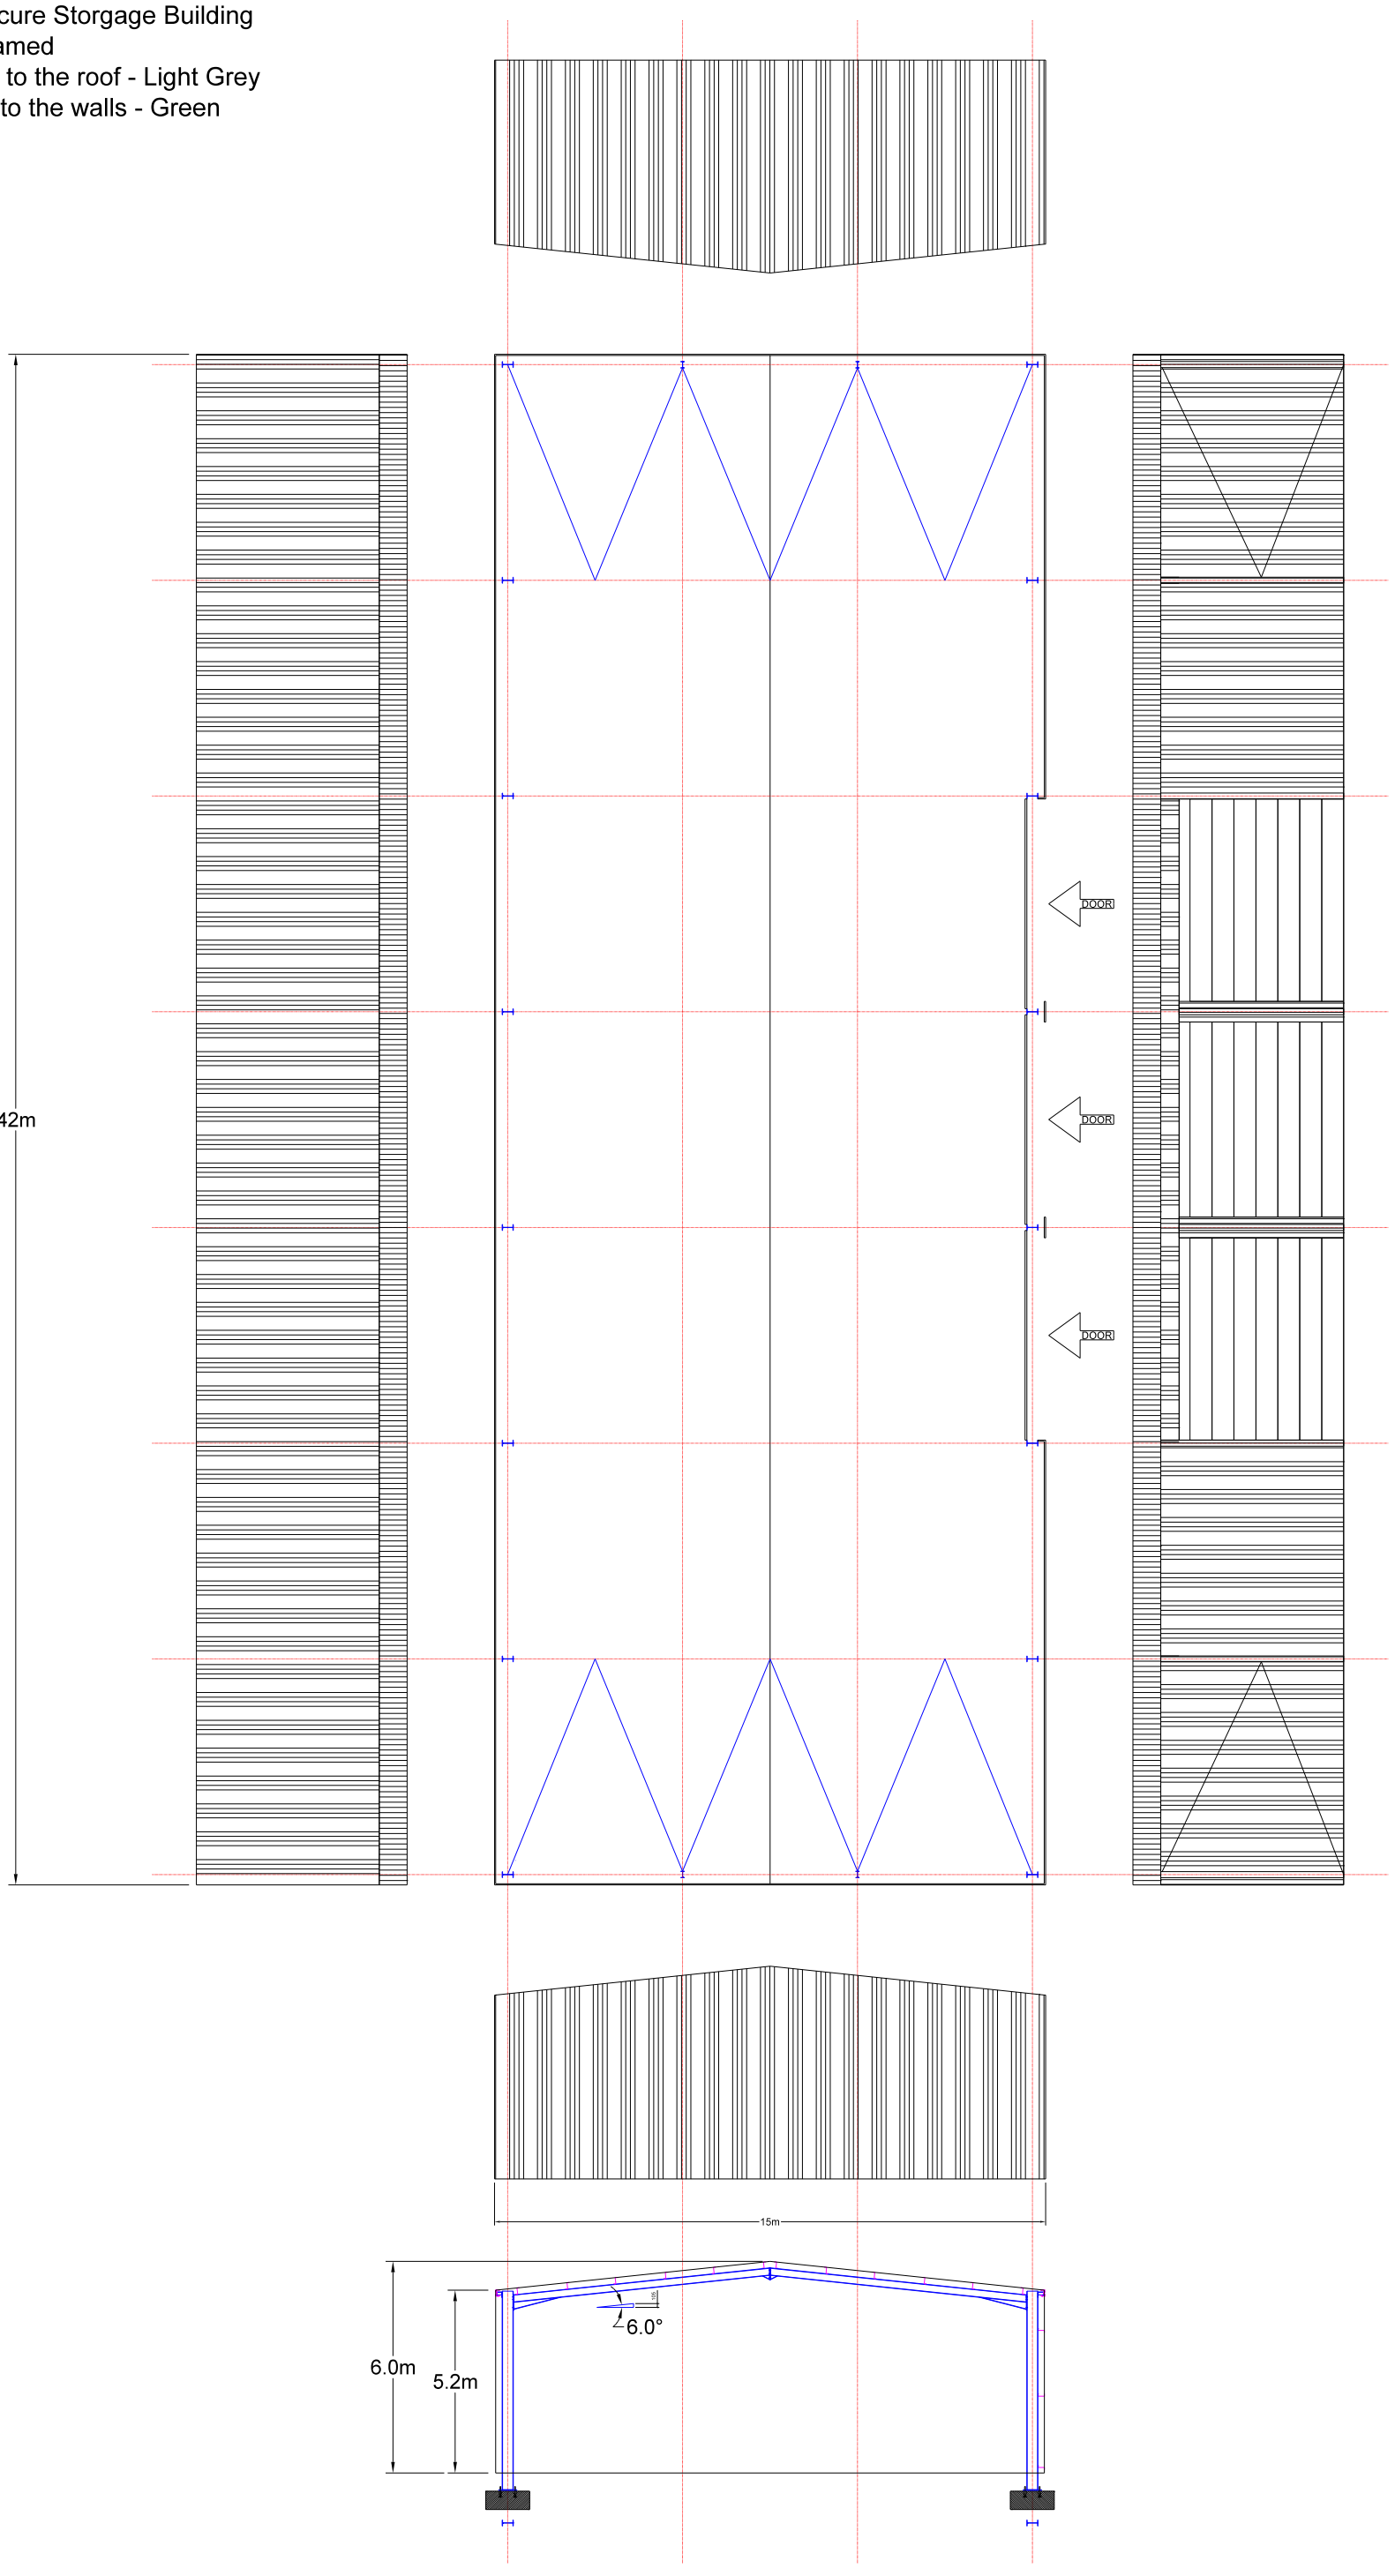

Munton & Clayton Steelwork Services Ltd	42 High Road, Moulton, Spalding, Lincolnshire, PE12 6PE.	Reference: 1186	Sheet No: PL02	Drawn: PAG	Date: 26/01/2026
		Client: ???		Contract: Secure Storage Building	