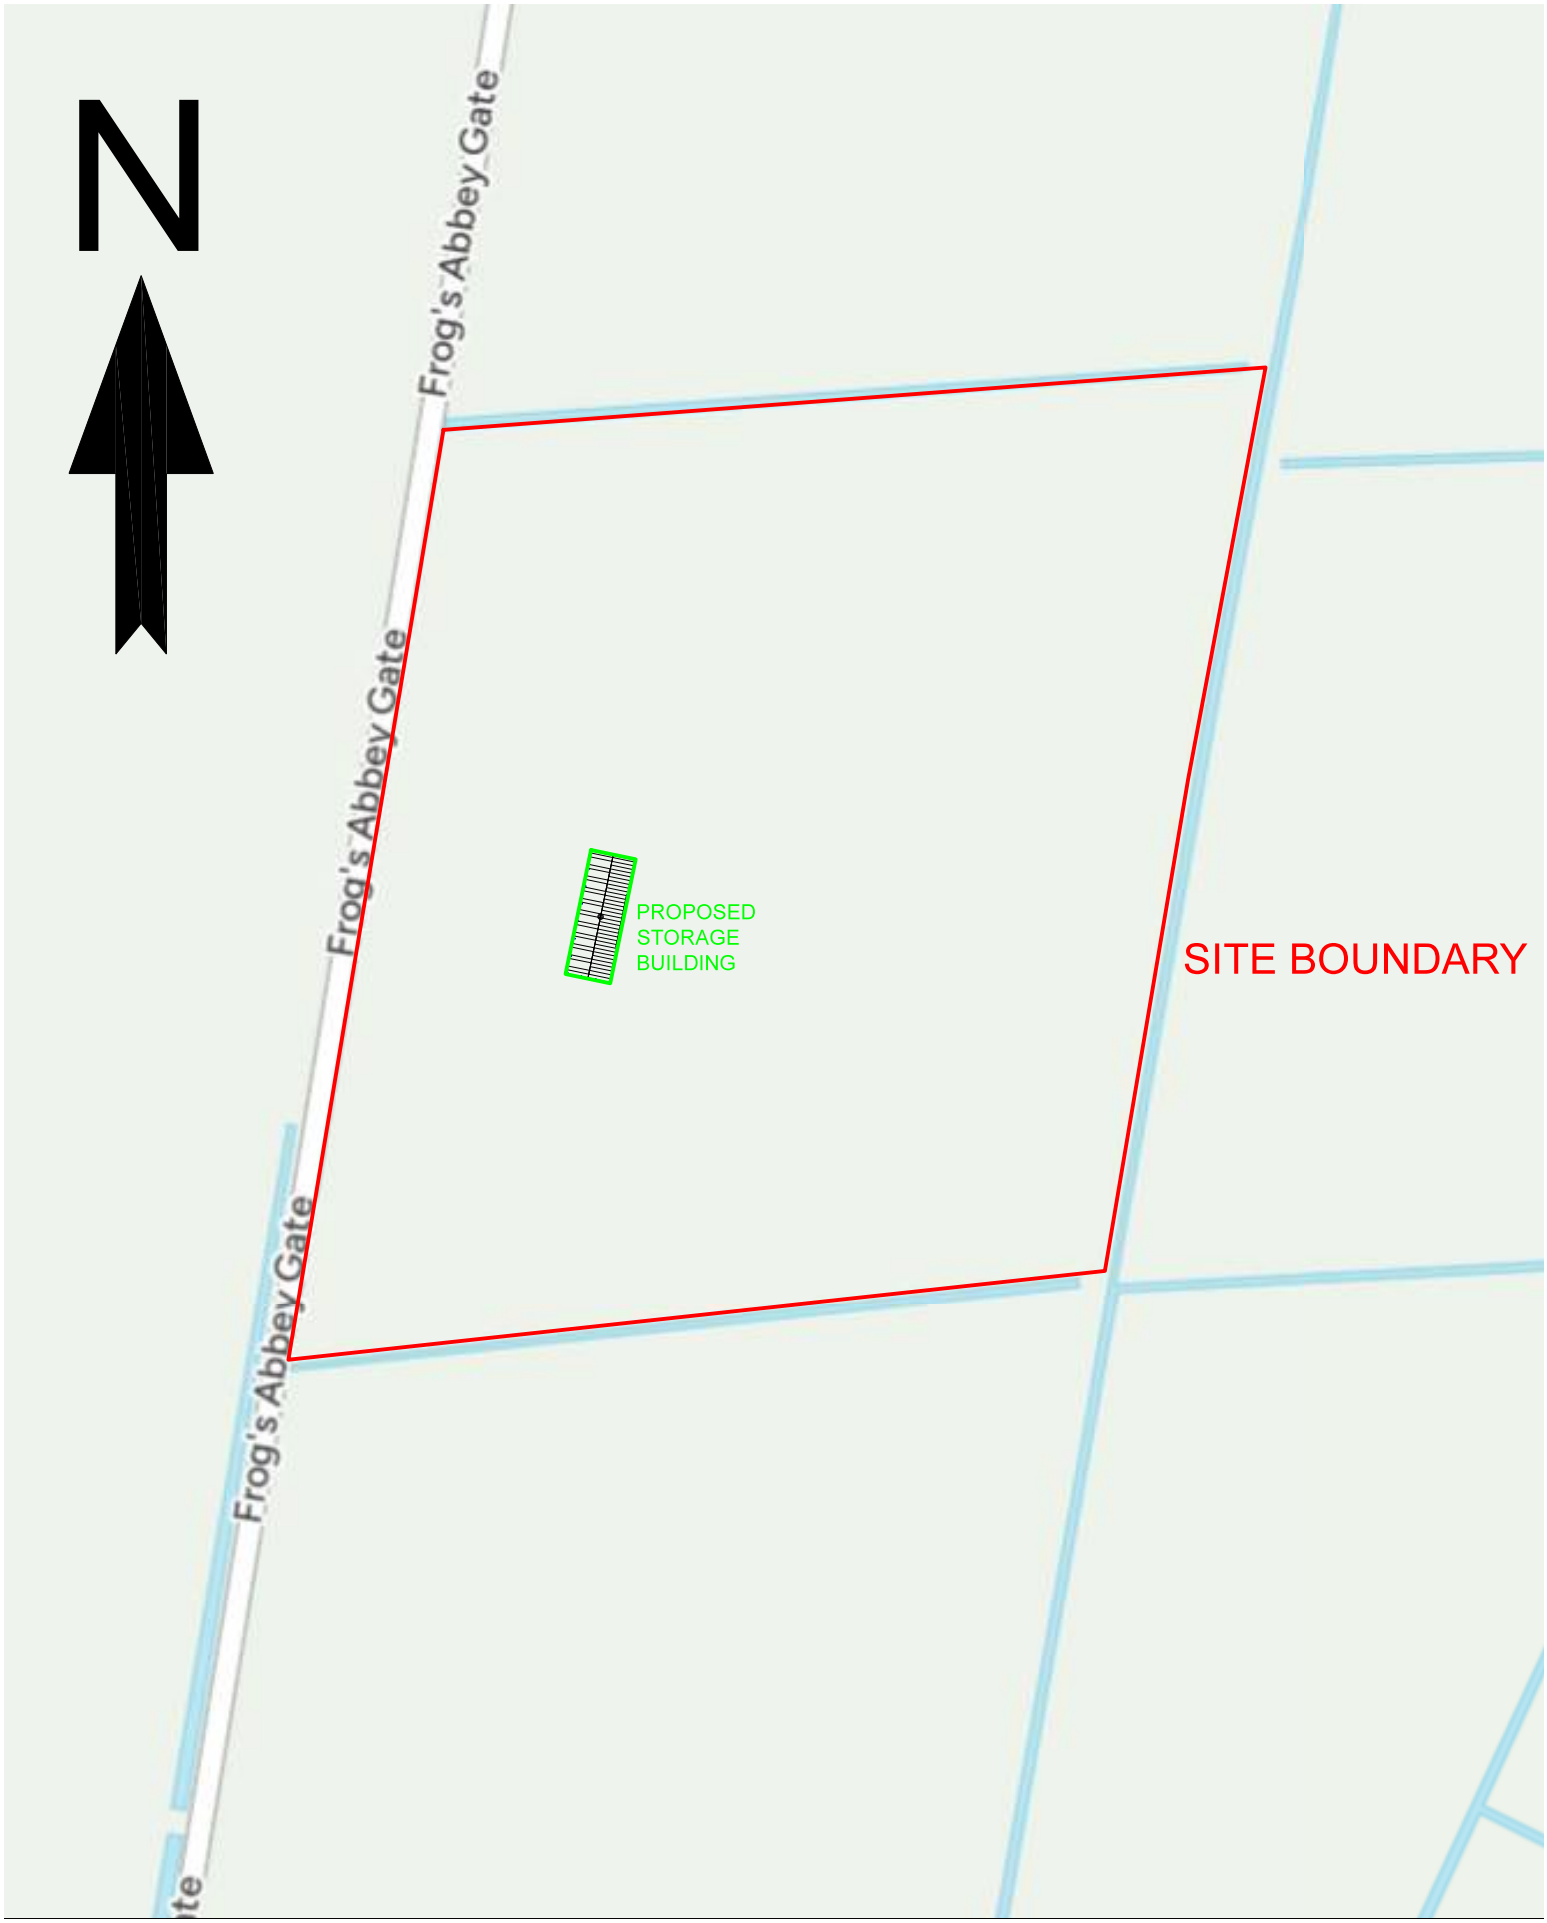


Easting / Northing - 535881 , 321017
What3Words: precluded.defected.confident

Scale 1:2500 @ A4 0 10m 20m 30m 40m 50m

Fen Field, Fen Rd, Frog's Abbey Gate, Holbeach Fen, Spalding PE12 8QJ.

Munton & Clayton Steelwork Services Ltd	42 High Road, Moulton, Spalding, Lincolnshire, PE12 6PE.	Reference: 1186	Sheet No: PL03	Drawn: PAG	Date: 23/01/2026
		Client: ????		Contract: Agricultural Storage Building	