




END.

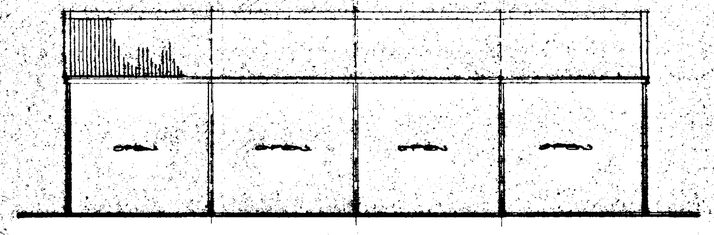

SIDE.

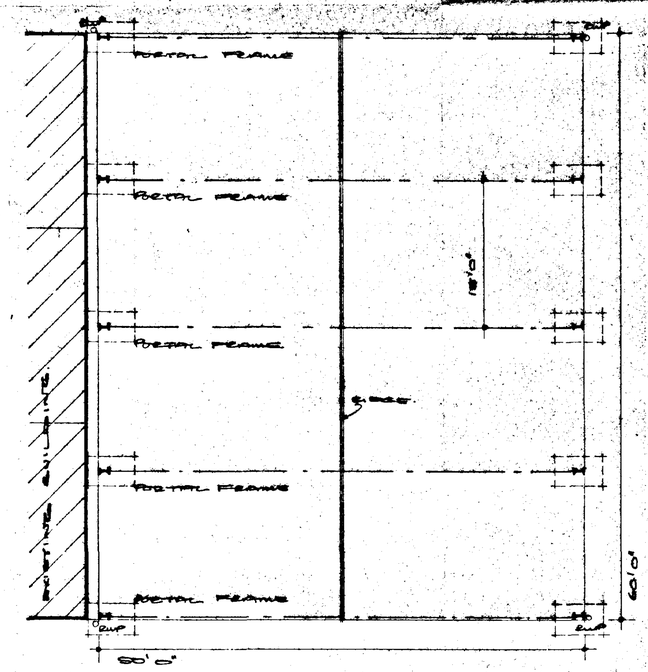


PLAN.

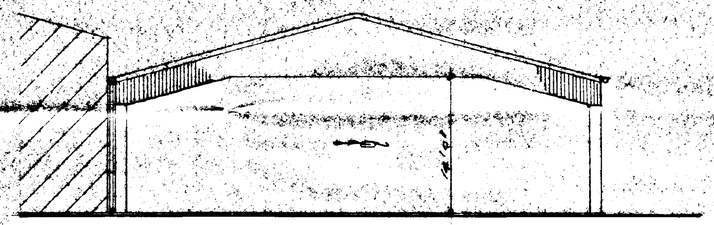

END.

STEEL PROFILE SHEETING TO ROOF & WALLS. RECEIVING GUTTER ON TRUSSES. TRUSSED RIDGE ON STEEL METAL FRAMES.
5" dia. P.V.C. GUTTERS WITH 4" dia P.V.C. R.W. PIPES TO DRAINAGE SYSTEM ON SITE.

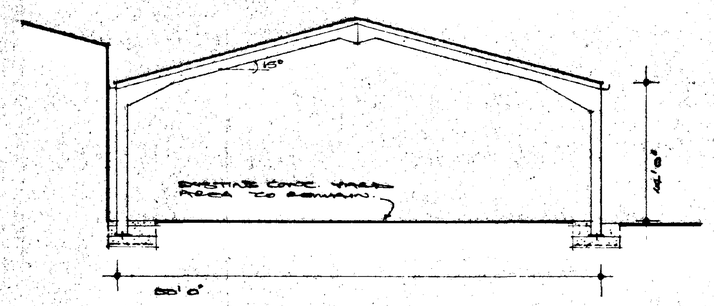

LONG STANCHION SHAPE SIZED TO SUIT BUILDING 12' DEEP TO LONG RIDGE LINE STEELS. REINFORCED A142 MESH.


SECTION.

SOUTH HOLLAND D.C.
PLAN DEPT.
25 JAN 1995
REF. 0073/95

PROPOSED COVER OVER EXISTING CONC. YARD AREA FOR COLONA NURSERIES AT OLD BRICKYARD FARM. PENNY HILL. HOLBEACH. LINCS...

SCALE 1/8" = 1'0" DATE 1/95 LENGTH CANVAS DESIGN. 01206 422126. DWG. 9512/1.

DETERMINED
PLAN

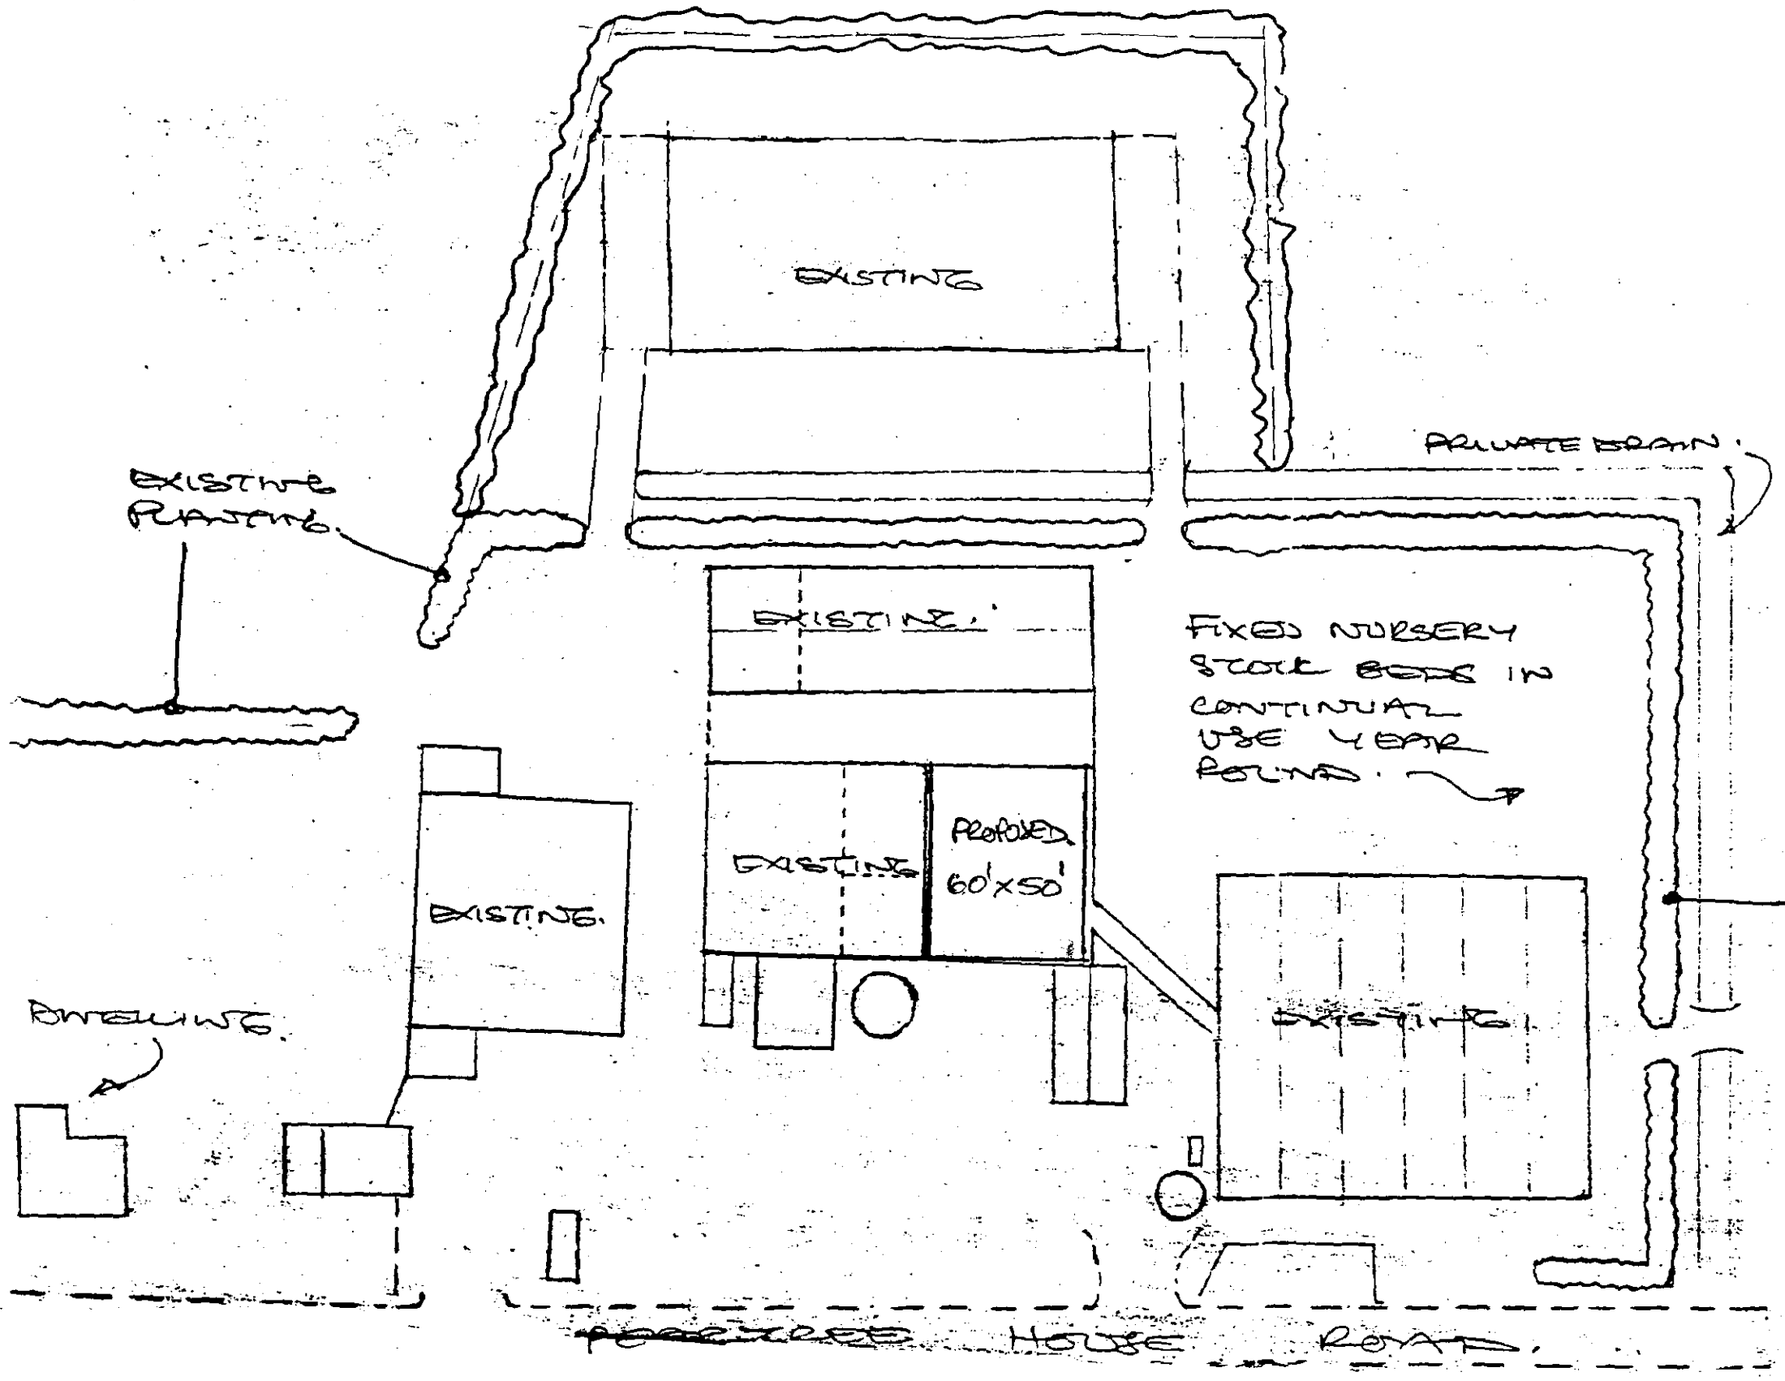

SURROUNDING FIELD IS IN SAME OWNERSHIP.

NORTH

PROPOSED BUILDING.
SIZE. 60' LONG
50' WIDE.
14' TO EAVE.

BLOCK PLAN.

SOUTH ... COUNCIL
PLANNING DEPT.
25 JAN 1995
REF. 0073/95

SCALE: USING 1:200 SCALE 1m = 10'0".

DETERMINED