
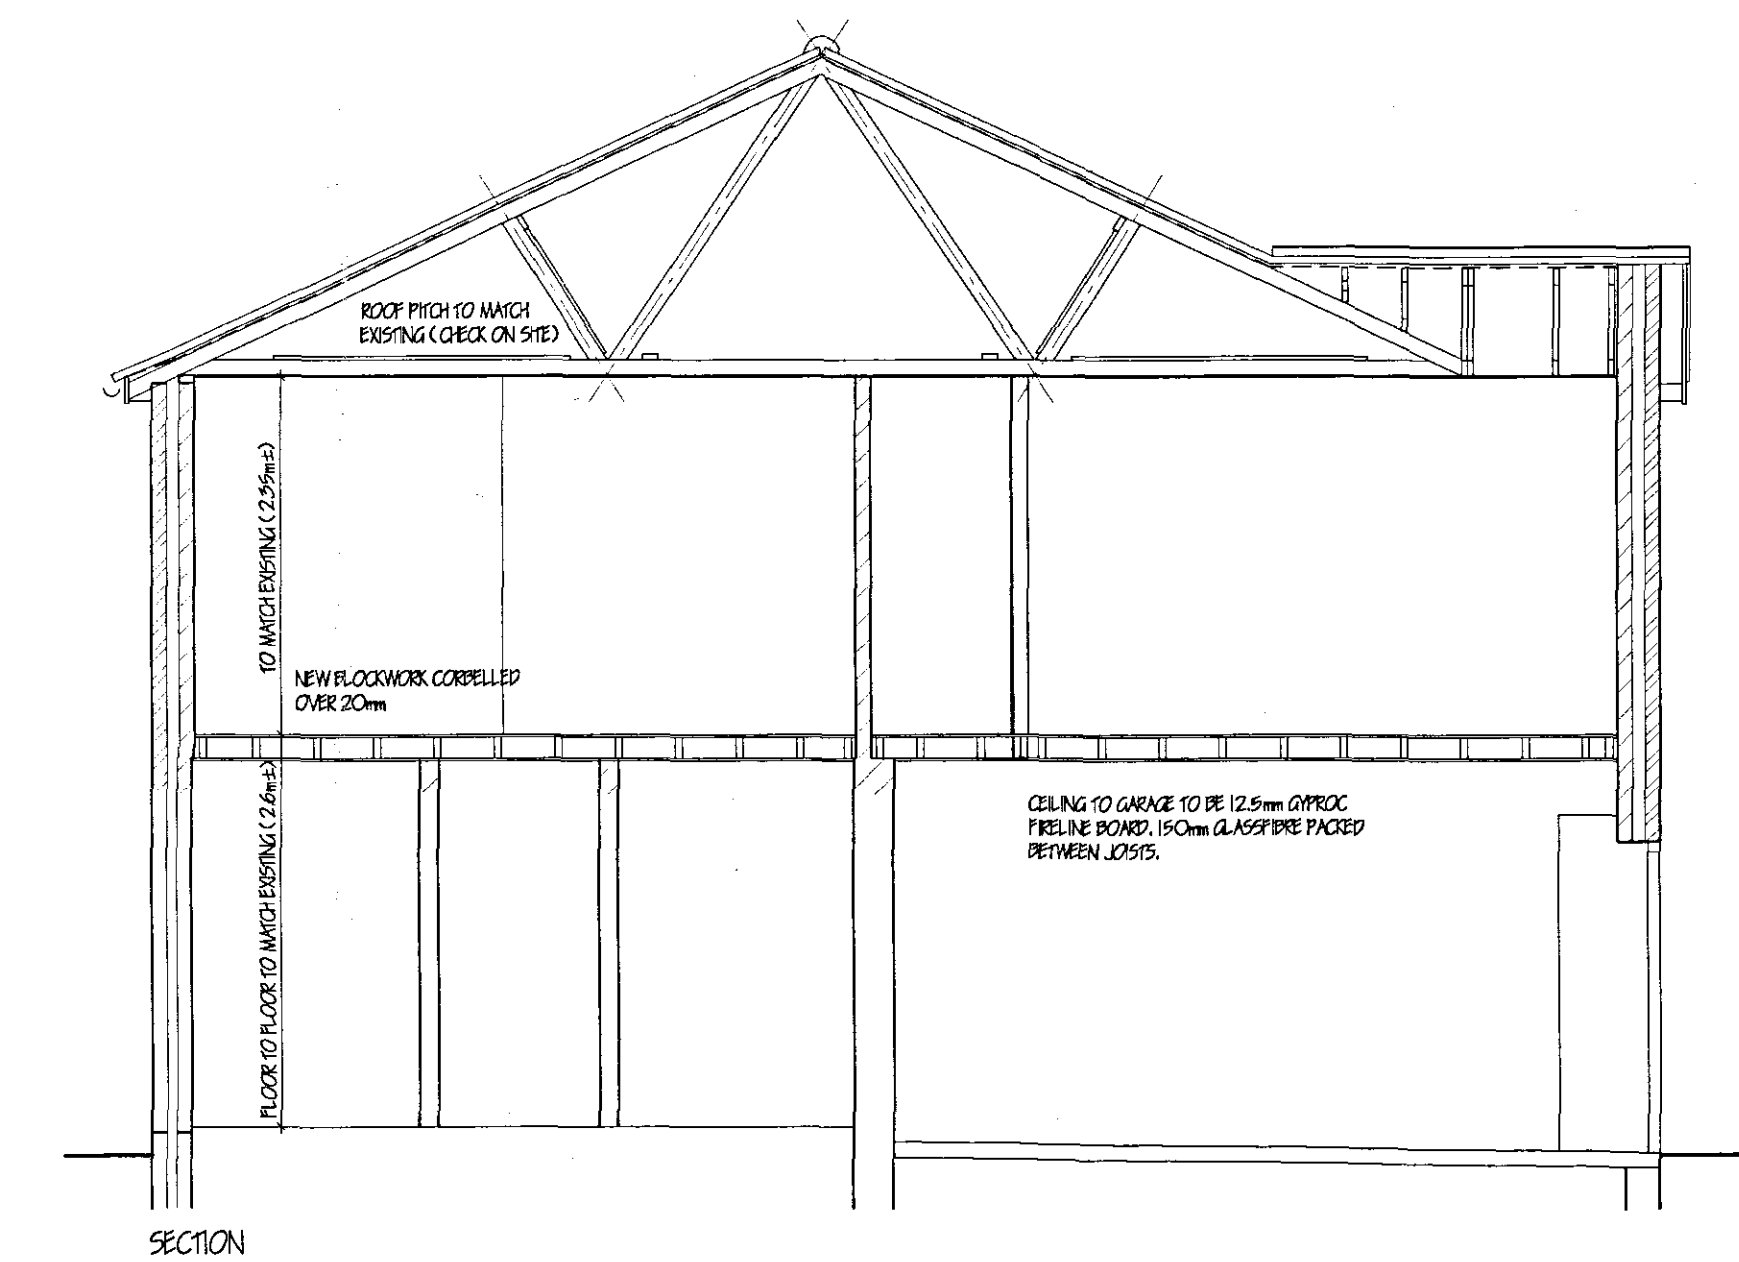
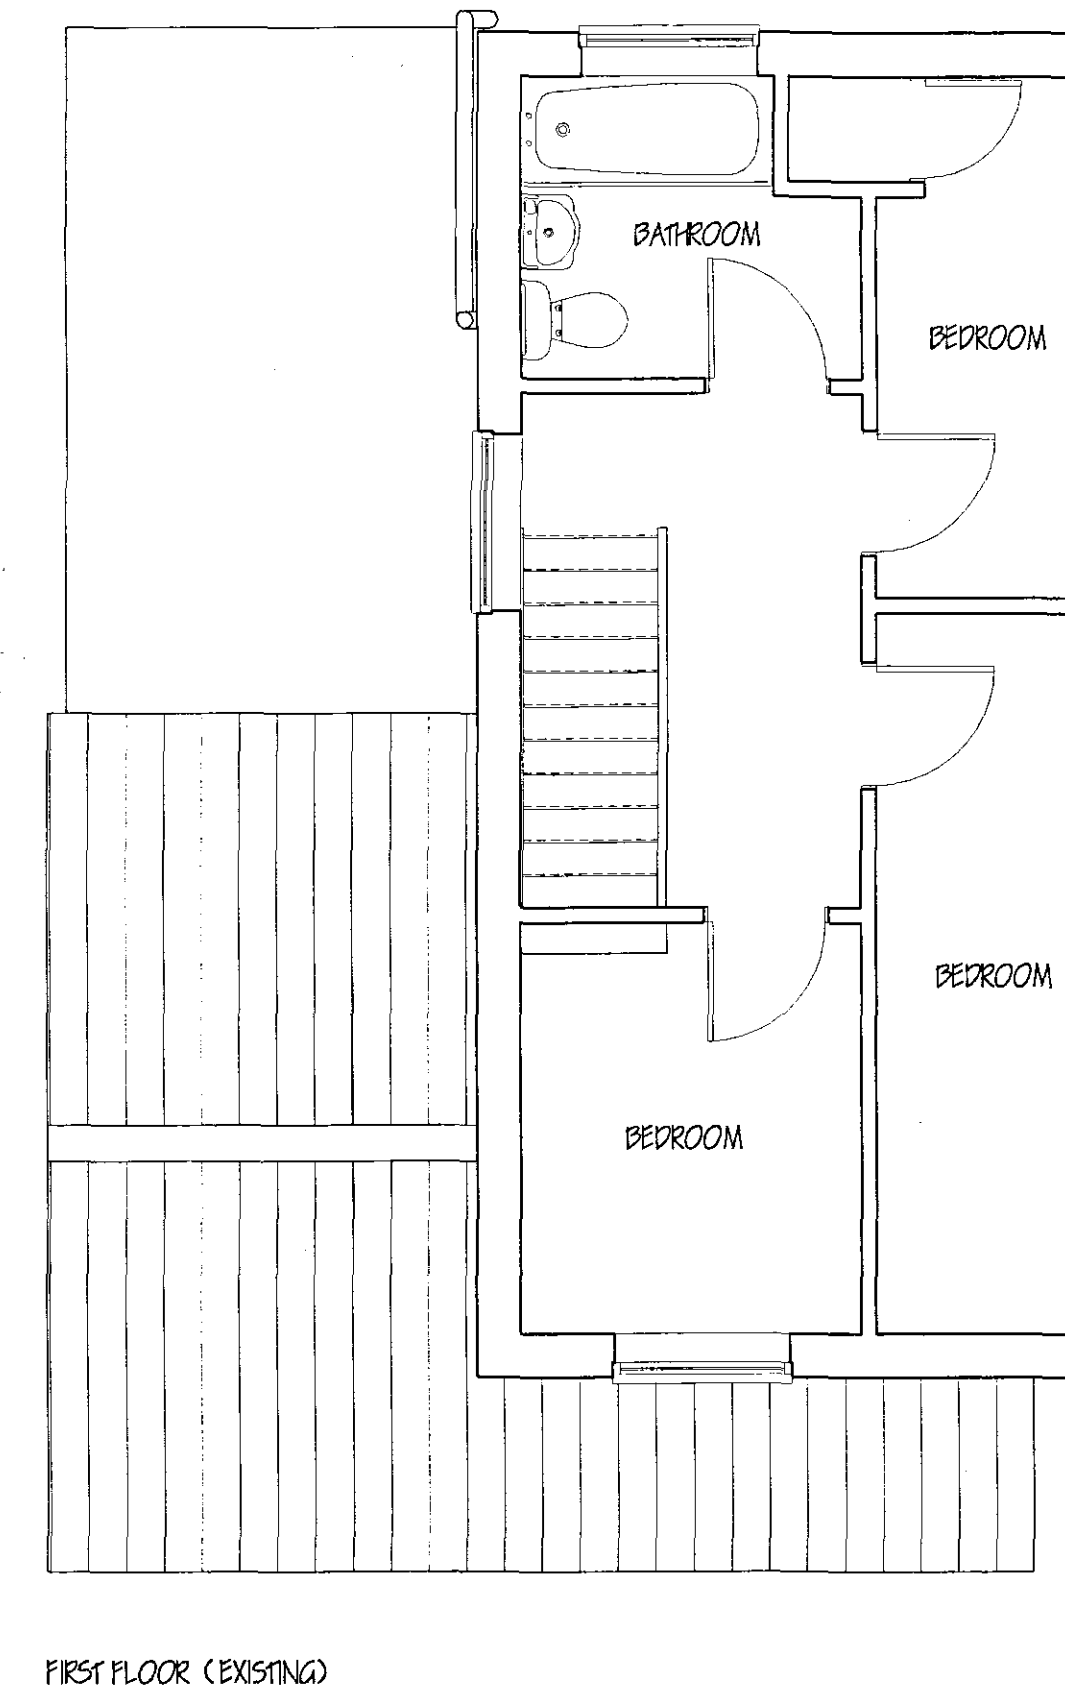


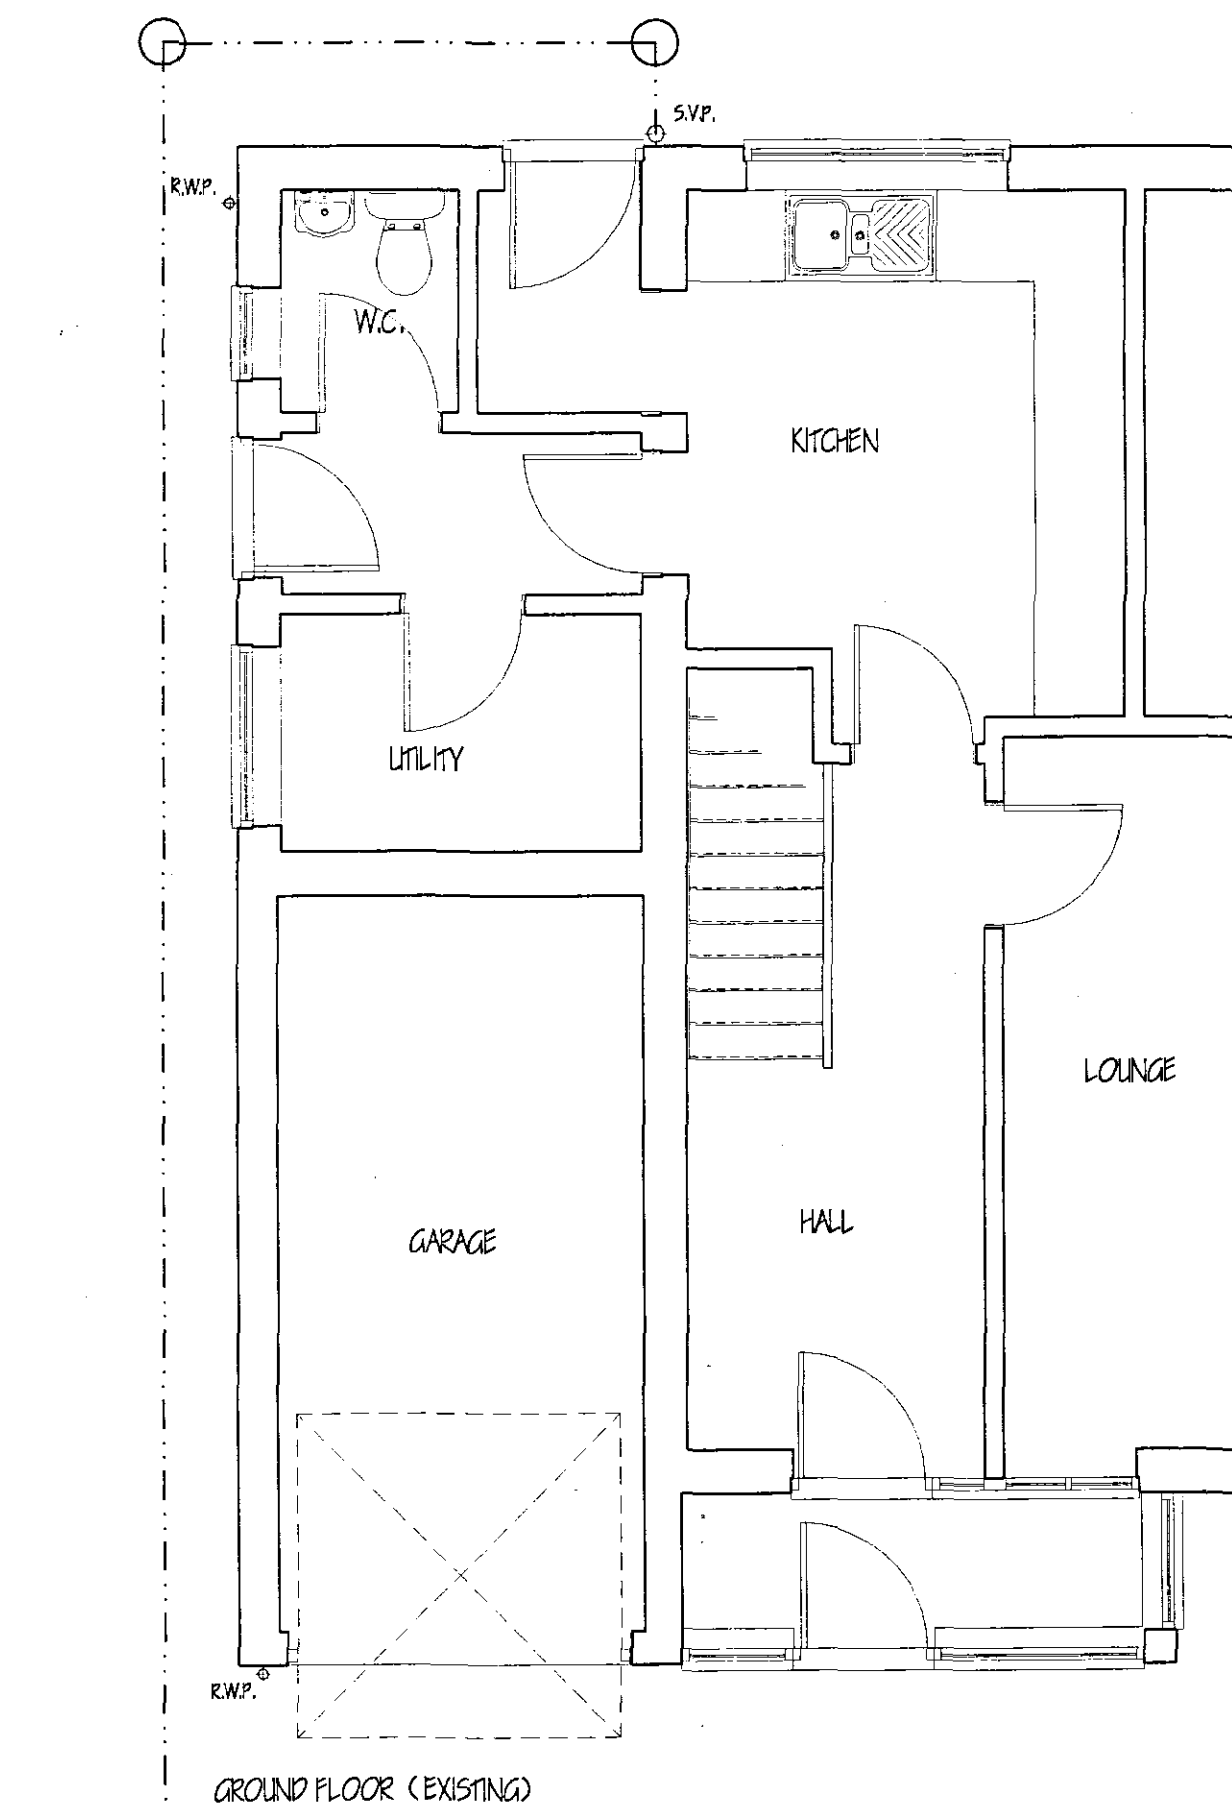

SCOPE OF THE WORKS.
The works shall comprise of all that is shown on the drawing and details. Work that may not be specifically shown but may be reasonably inferred as necessary to carry out the works shall be deemed to be included.

[illegible]

23 JAN 2004

CAD

**COOPER
ARCHITECTURAL
DESIGN**

WRIGHTS MEWS, 12A PARK ROAD,
HOLBEACH, SPALDING, LINC'S PE12 7EE

Tel/Fax : 01406 423762

Mobile : 07808 125 778

Client. MR & MRS I. SMITH

Project.
PROPOSED FIRST FLOOR EXTENSION
12 FENLAND WALK
HOLBEACH
SPALDING
Lincs.

Drawing.

**DETERMINED
PLAN**

Scale 1:50 1:100	Drawing No. 0313-01
Date. JAN '04	Drawn. J.C.