


- EXISTING BRICKWORK
- EXISTING PROFILED METAL CLADDING AND ALUMINIUM WINDOWS
- WHITE RENDER WITH PPC ALUMINIUM COPING
- FEATURE COLOURED RENDER (EXACT COLOUR TBC)
- BLUE-GREY BRICKWORK
- METAL LOUVRES
- PPC ALUMINIUM CURTAIN WALLING WITH GREY AND COLOURED OPAQUE SPANDREL PANELS
- PROFILED METAL CLADDING
- DETAILS OF SIGNAGE TO BE CONFIRMED
- ALUMINIUM RAINWATER GOODS

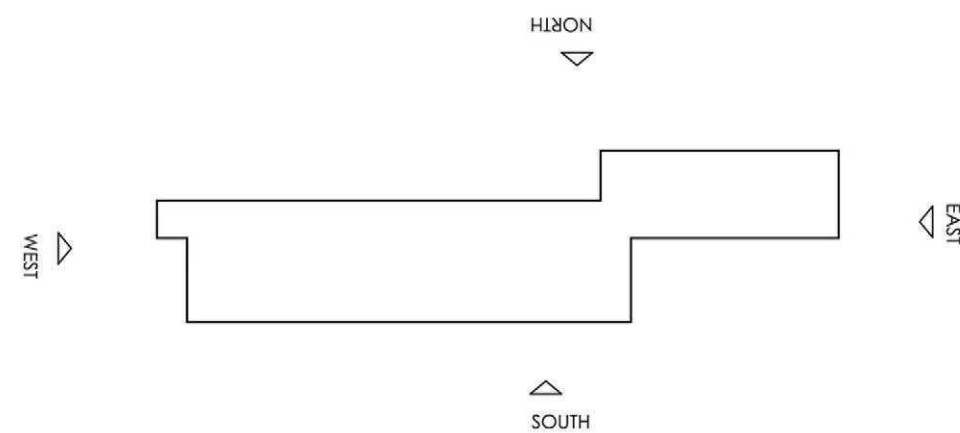

Rev	Date	Revision Notes	Drawn by	Checked	Rev	Date	Revision Notes	Drawn by	Checked	Rev	Date	Revision Notes	Drawn by	Checked	Rev	Date	Revision Notes	Drawn by	Checked
															Drawing status: PLANNING				
															Job Title: UNIVERSITY ACADEMY HOLBEACH				
															Drawing title: PROPOSED ELEVATIONS				
															Date: 22.12.11	Scale: 1:200	Drawn By: RJ	Checked By: CP	Rev:
															Job No: 2928				
															Drawing No: ALP(0)10-13				
															© Drawing & Design Copyright of: Foulkner & Partners Architects Ltd. The Red House, Lingfield Road, Lingfield, Surrey, GU11 1LN. T: +44(0)1323 342042 F: +44(0)1323 342030 www.foulknerpartners.co.uk				
															Mentor Architecture Ltd is a joint venture between GMS Consultancy Group Ltd & Foulkner & Partners Architects				