


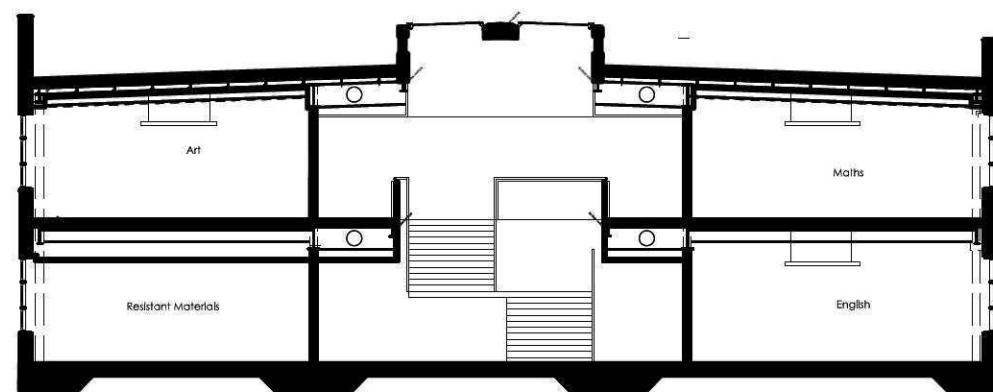


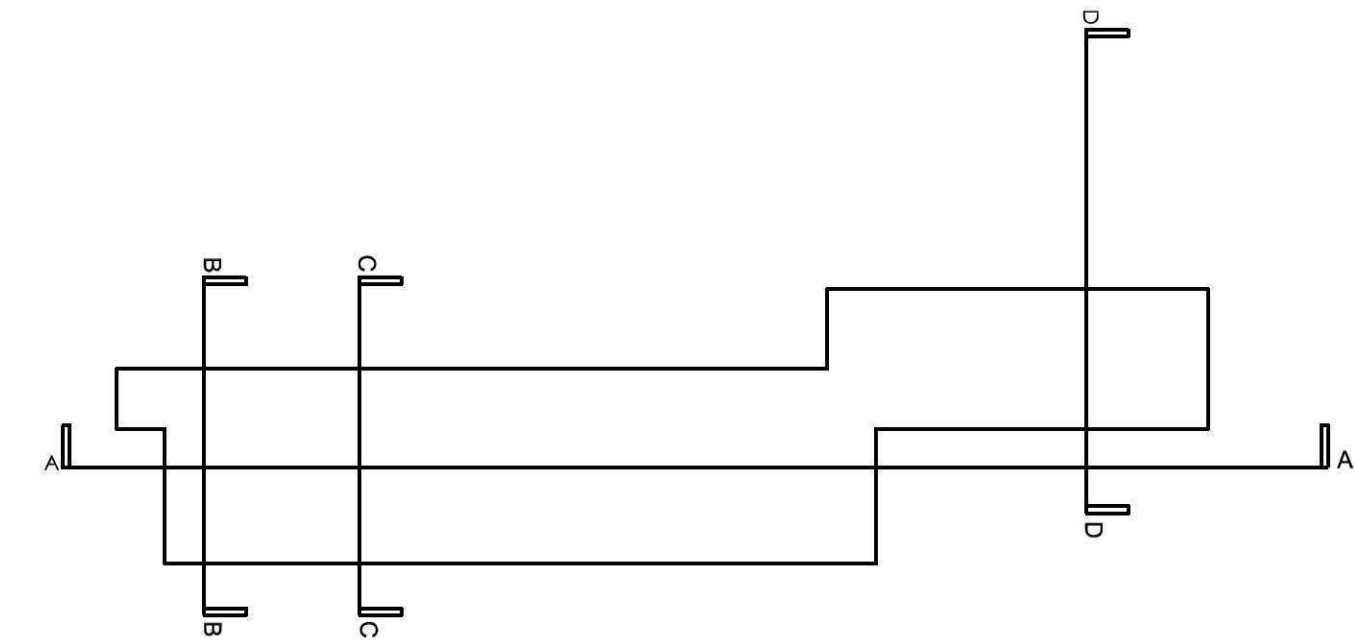


Section BB

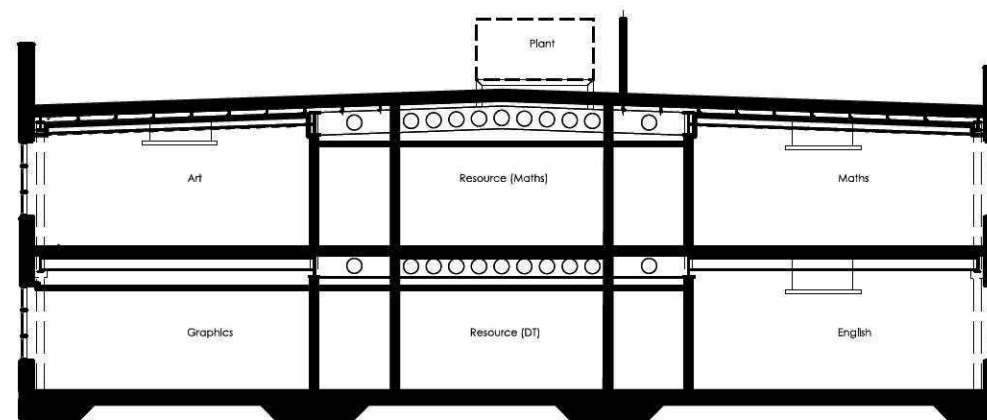

Section CC

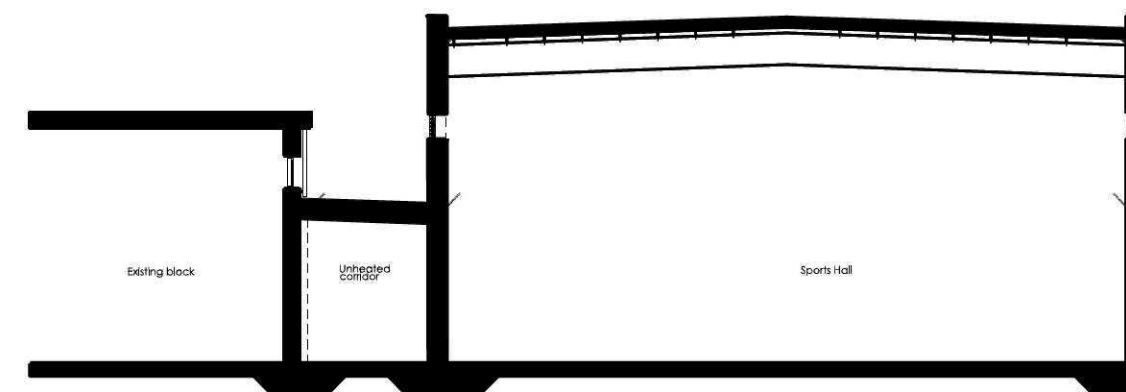

Section DD

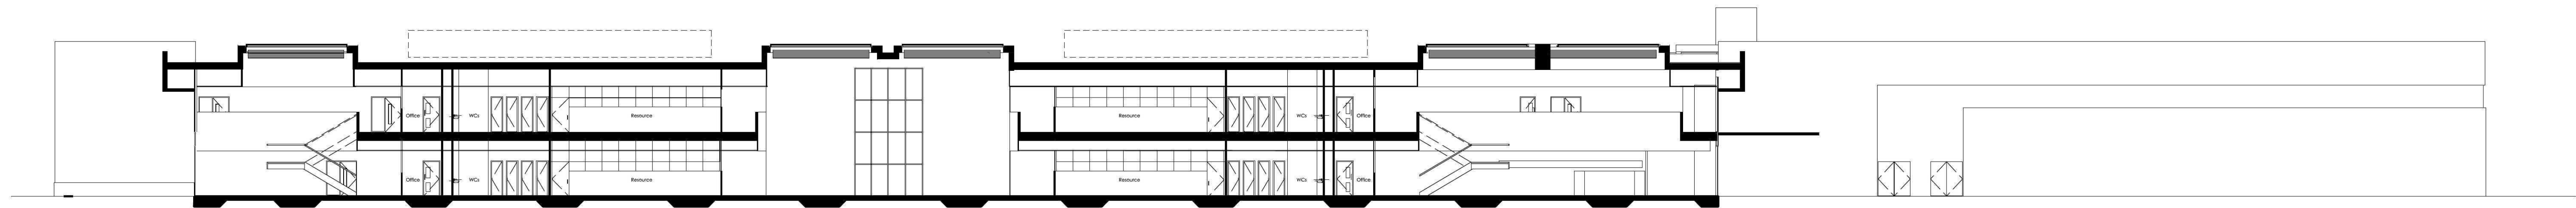

Section AA

Do not scale this drawing
Do not derive dimensions from digital media

Rev	Date	Revision Notes	Drawn by	Checked	
															Drawing status: PLANNING					Job No: 2928	Drawing No: ALP(0)50-54					Rev:
															Job Title: UNIVERSITY ACADEMY HOLBEACH					 © Drawing & Design Copyright of: mentor FoulknerDowns Architects The Beehive Lingfield Road Dartington, DL1 1YN T: +44(0)1325 342042 F: +44(0)1325 342030 www.mentorarchitecture.co.uk Mentor Architecture LLP is a joint venture between GHD Consultancy Group Ltd & FoulknerDowns Architects						
															Drawing Title: PROPOSED SECTIONS											
															Date: 22.12.11	Scale: 1:200	Drawn By: RJ	Checked By: CP								