



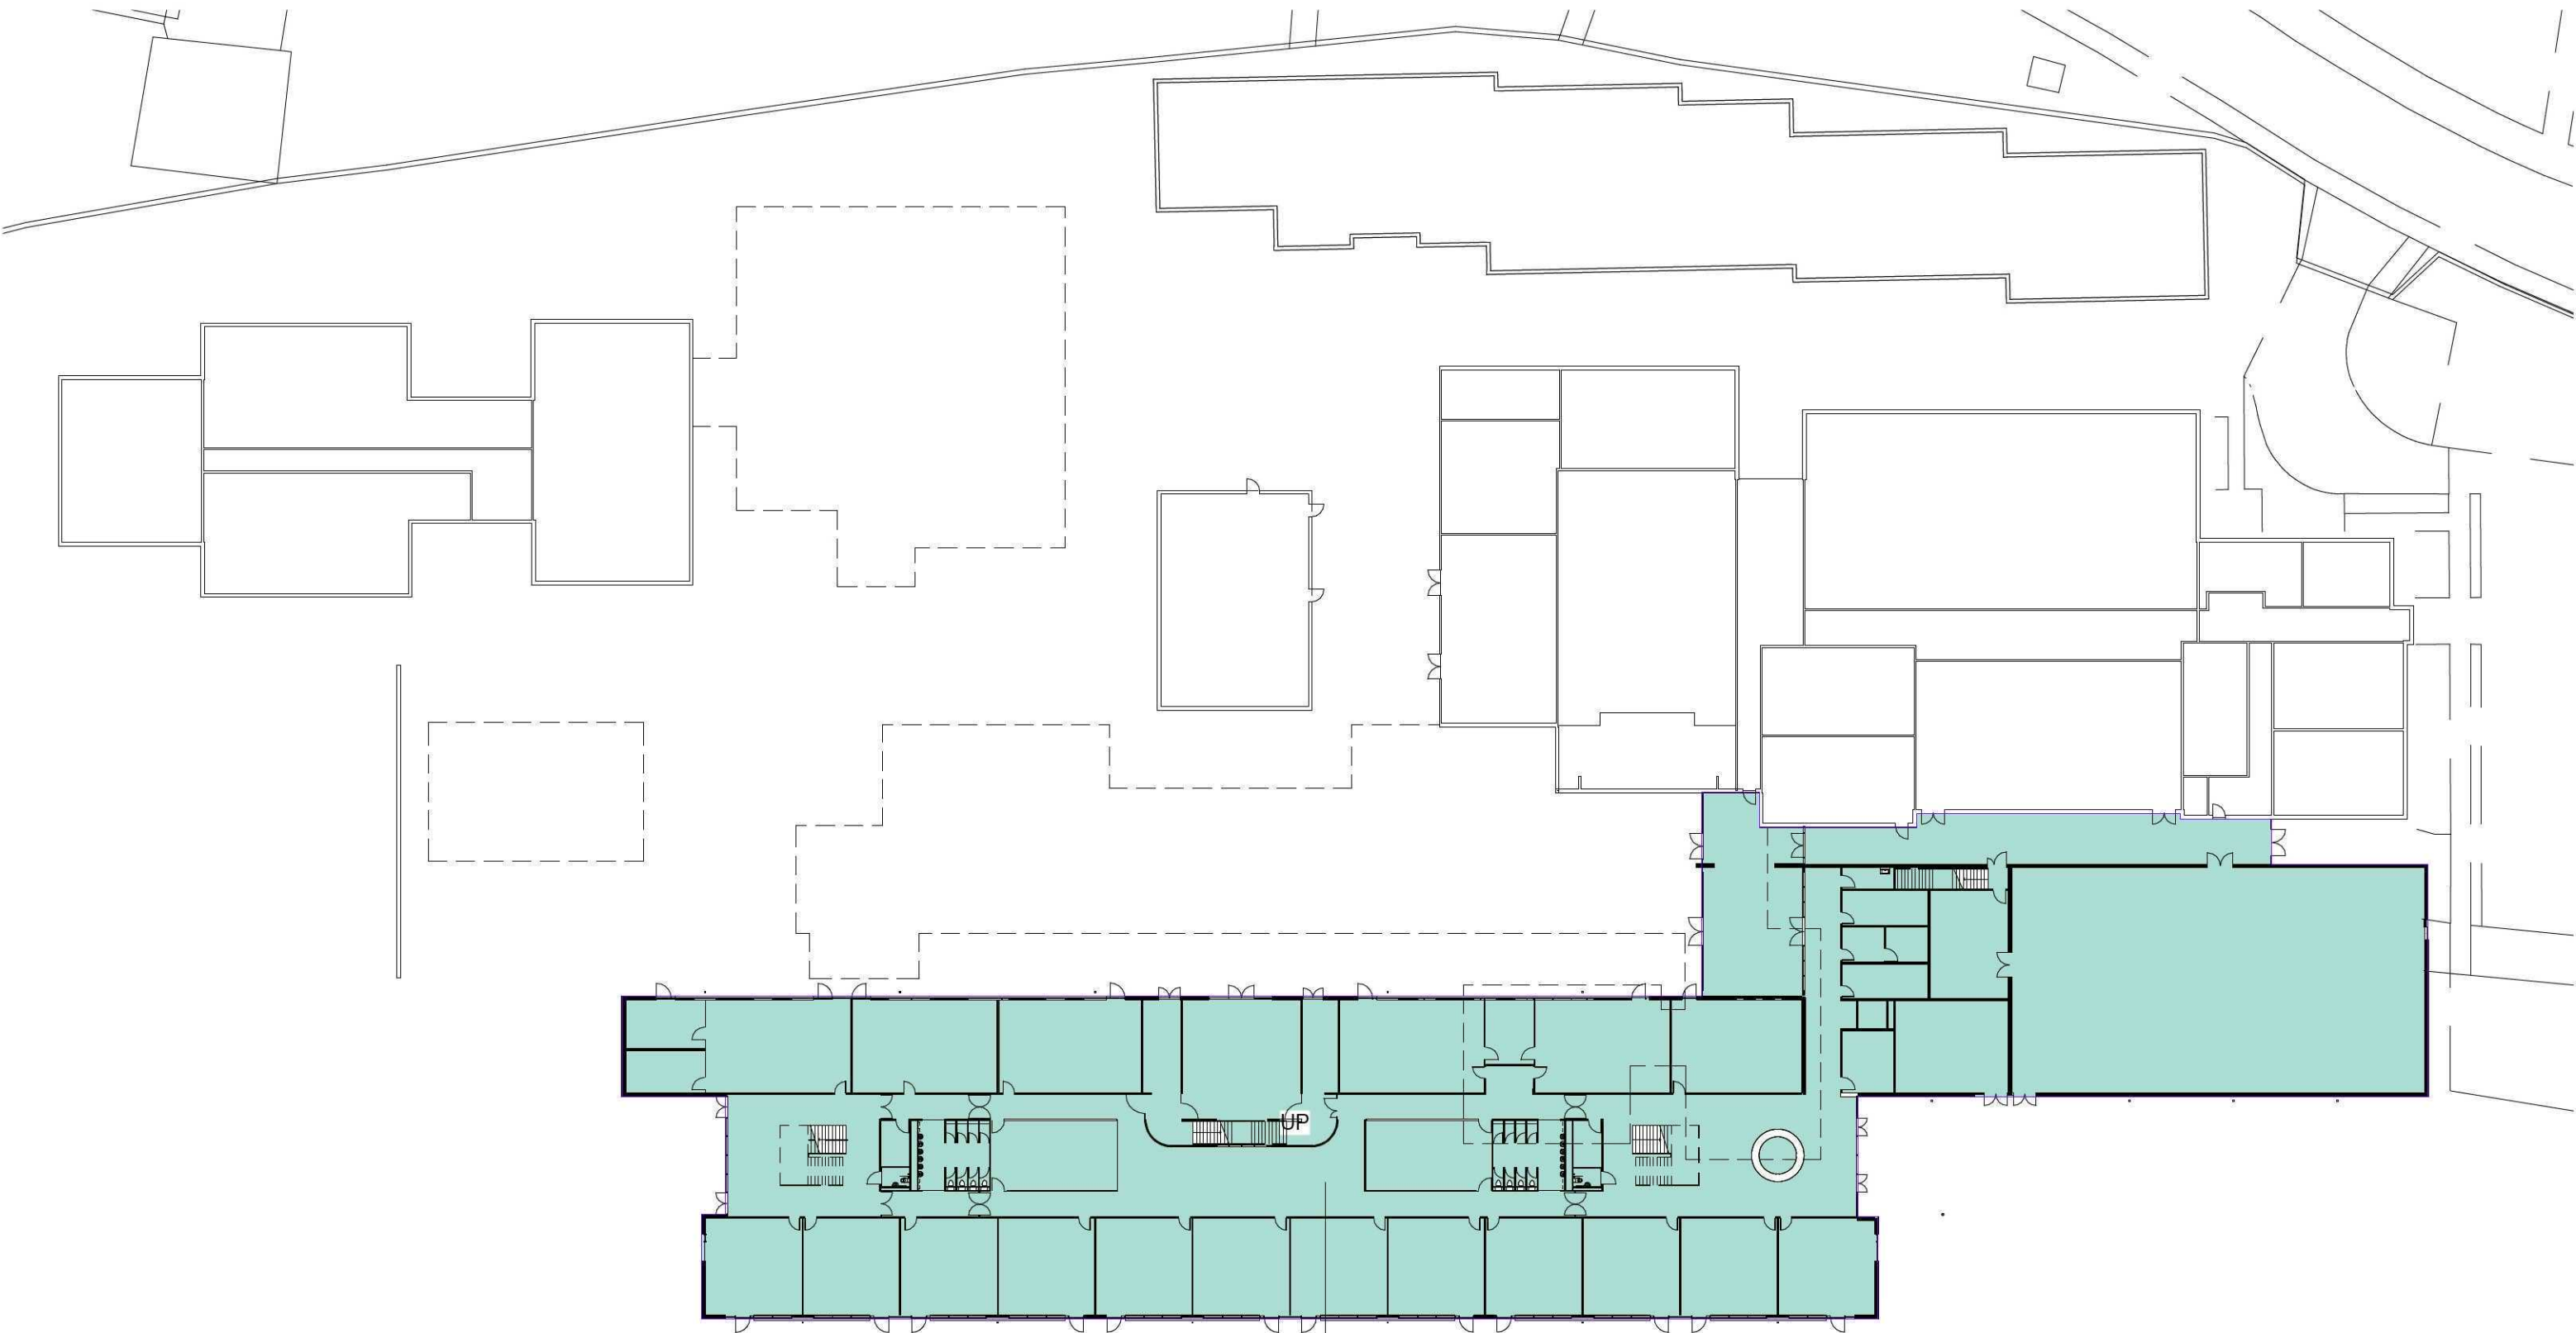

Level 1 Gross External
Area
3594 m²

Level 1 Gross Internal Area
3489 m2

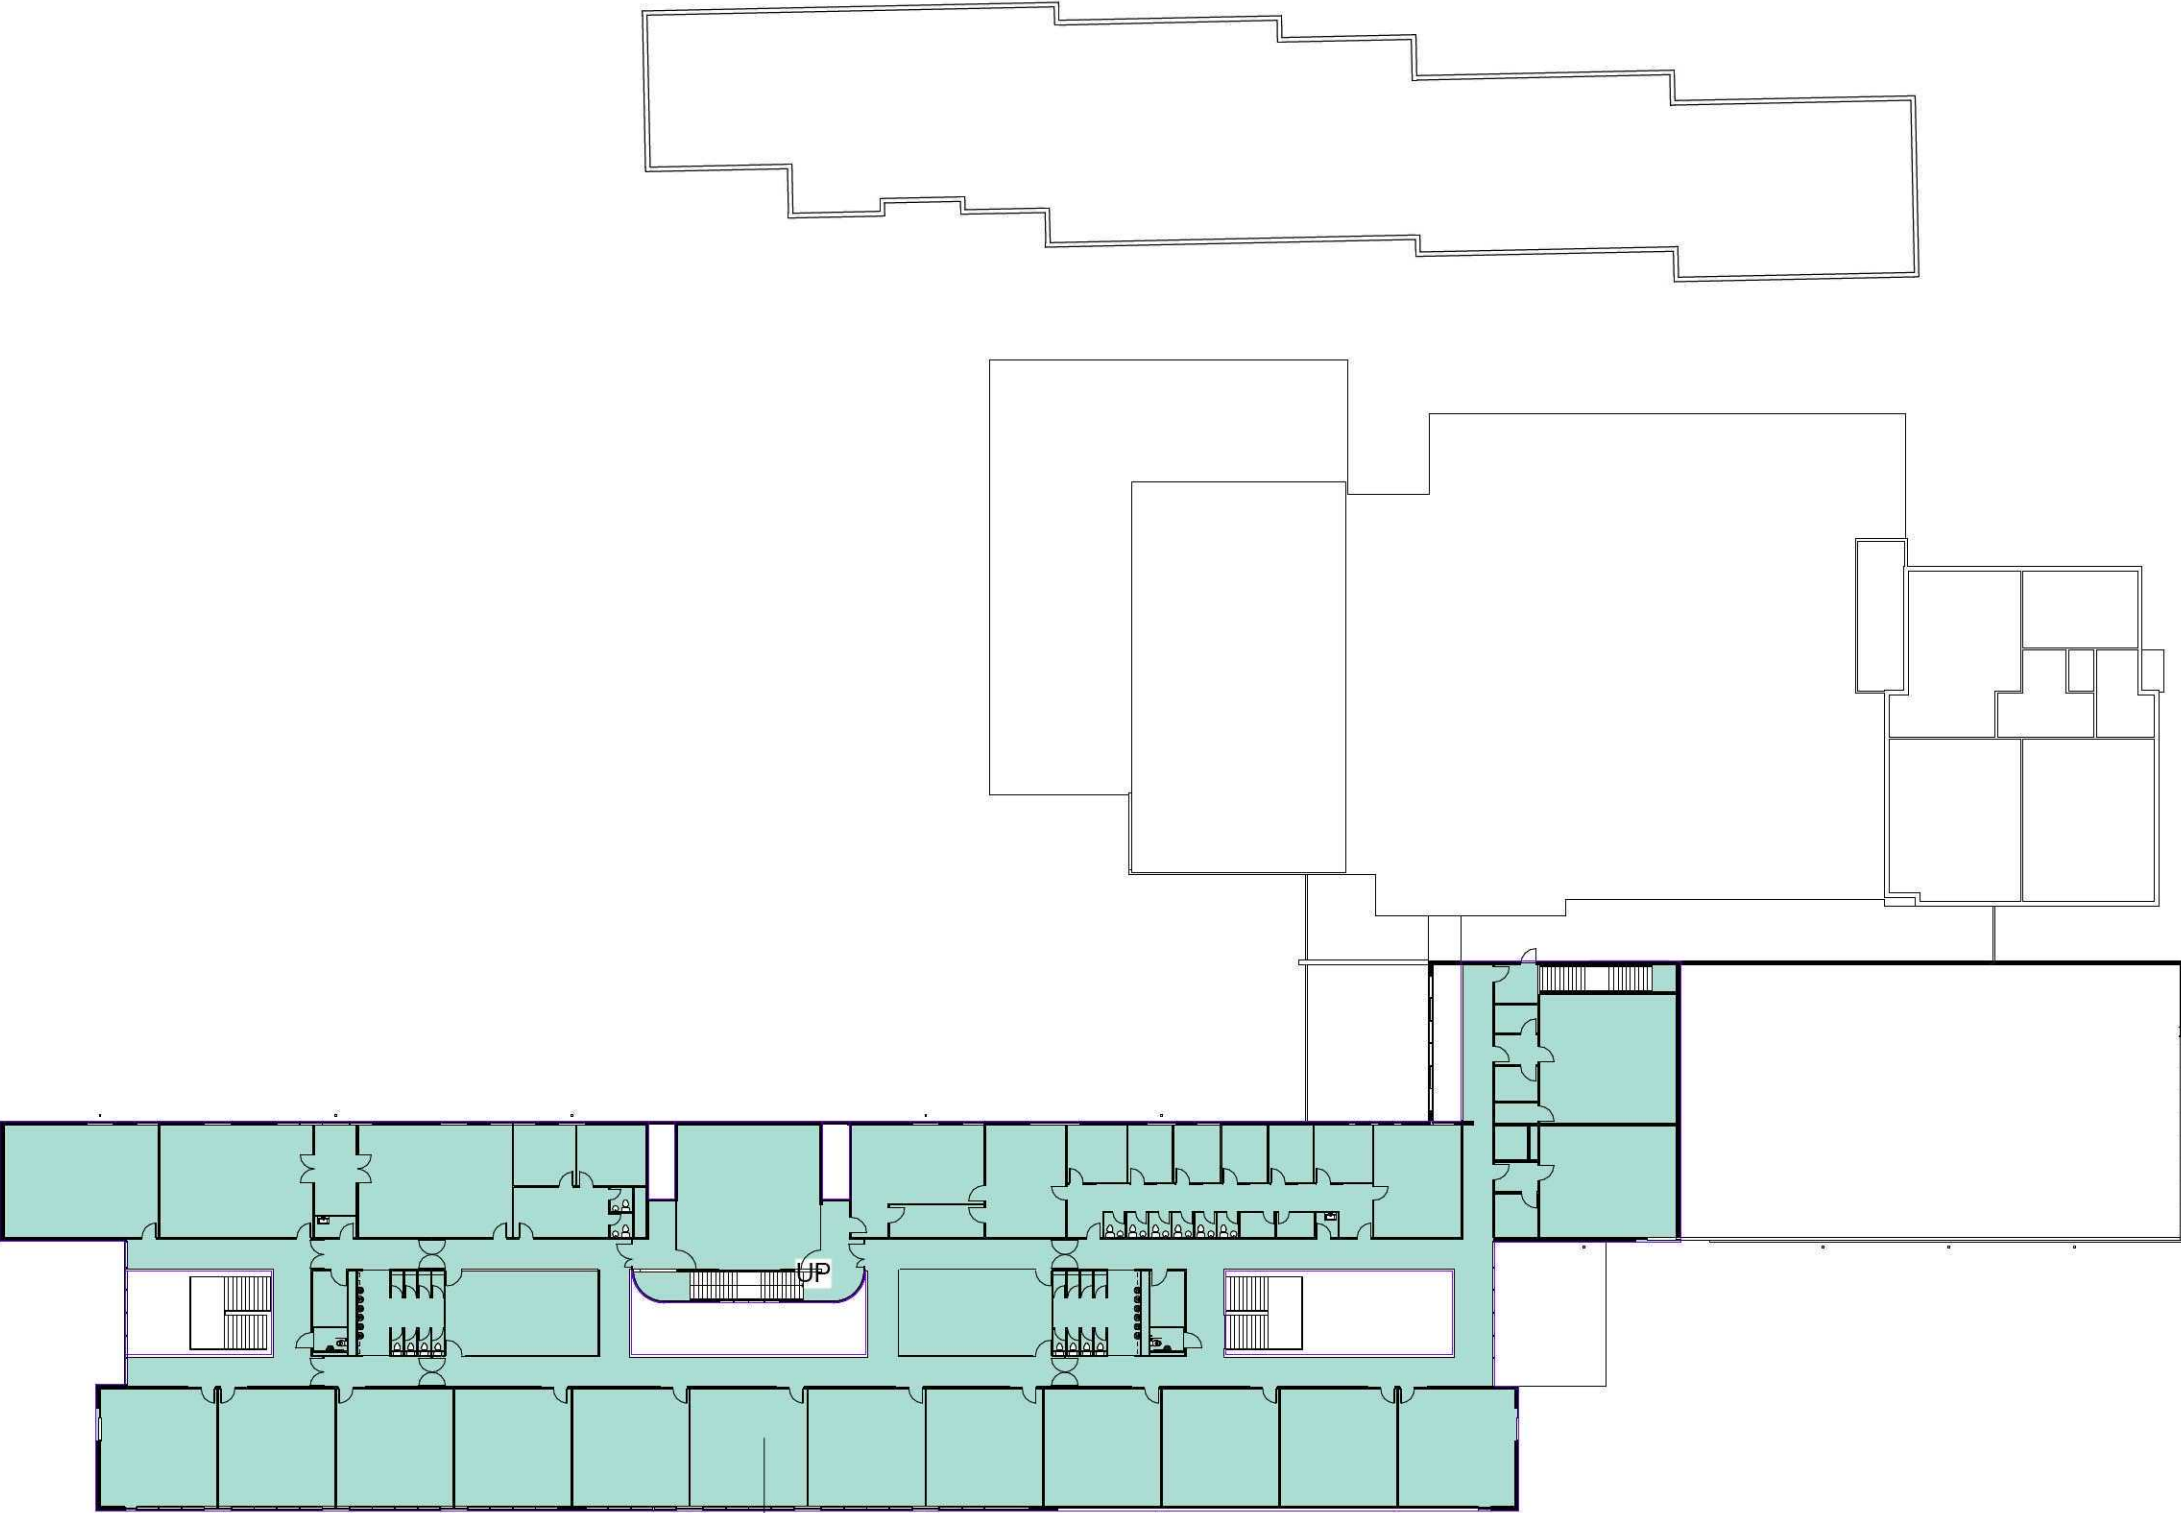

Level 2 Gross External
Area
2470 m²

Level 2 Gross Internal Area
2319 m2

TOTAL GROSS EXTERNAL AREA OF NEW ACCOMMODATION = 3594+2470= 6064m2

TOTAL GROSS INTERNAL AREA OF NEW ACCOMMODATION = 3489+2319= 5808m2

Rev	Date	Revision Notes	Drawn by	Checked	Rev	Date	Revision Notes	Drawn by	Checked	Rev	Date	Revision Notes	Drawn by	Checked						
										Drawing status:		PLANNING		Job No:	2928		Drawing No:	ALP(0)400		Rev:
										Job Title:		University Academy Holbeach		© Drawing & Design Copyright of: mentor FaulknerBrown's Architects The Beehive Ungfield Road Dorlington, DL1 1YN T: +44(0)1325 342042 F: +44(0)1325 342030 www.mentorarchitects.co.uk Mentor Architecture LLP is a joint venture between GMS Consultancy Group Ltd & FaulknerBrown Architects mentor						
										Drawing Title:		Area Measurements								
Date:		01/17/12		Scale:		1 : 500		Drawn By:		CP		Checked By:								IW

Do not scale this drawing
Do not derive dimensions from digital media