Schedule of Planting Beds

1 15sq.m.
A – 10no. Rubus tricolor
B – 10no. Pachysandra terminalis

2 24sq.m.
A – 10no. Cotoneaster dammeri
B – 10no. Viburnum davidii
C – 10no. Spiraea 'Anthony Waterer'

3 20sq.m.
A – 15no. Lonicera 'Baggesens Gold'
B – 10no. Mahonia aquifolium

4 18sq.m.
A – 15no. Prunus 'Otto Luykens'
B – 10no. Artemesia 'Silver Queen'

5 28sq.m.
A – 15no. Cotoneaster 'September Beauty'
B – 10no. Chaenomeles speciosa 'Apple Blossom'
C – 10no. Kerria japonica

6 22sq.m.
A – 10no. Viburnum davidii
B – 10no. Cornus alba elegantissima

7 19sq.m.
A – 5no. Philadelphus 'Belle Etoile'
B – 10no. Prunus lusitanica

8 12sq.m.
A – 5no. Cotoneaster congestus
B – 10no. Lonicera pileata

9 27sq.m.
A – 15no. Rubus tricolor
B – 10no. Mahonia aquifolium
C – 10no. Euonymus 'Emerald and Gold'

10 12sq.m.
A – 5no. Pyracantha 'Orange Glow'
B – 10no. Viburnum davidii

11 9sq.m.
A – 5no. Hedera 'Gold Heart'
B – 10no. Lonicera 'Baggesens Gold'

12 14sq.m.
A – 10no. Cotoneaster dammeri
B – 10no. Rubus tricolor

13 5sq.m.
10no. Artemesia 'Silver Queen'

14 10sq.m.
A – 10no. Pachysandra terminalis
B – 10no. Rubus tricolor

15 9sq.m.
10no. Cotoneaster dammeri

16 15sq.m.
A – 10no. Lonicera pileata
B – 10no. Mahonia aquifolium

17 18sq.m.
A – 5no. Eleagnus pungens maculata
B – 10no. Cotoneaster conspicuous 'Decorus'

18 23sq.m.
A – 5no. Sambucus racemosa 'Plumosa Aurea'
B – 5no. Forsythia 'Lynwood'
C – 10no. Kerria japonica

19 8sq.m.
5no. Philadelphus 'Virginal'

20 15sq.m.
A – 10no. Lonicera 'Baggesens Gold'
B – 10no. Chaenomeles speciosa 'Apple Blossom'

21 11sq.m.
A – 5no. Pyracantha 'Orange Glow'
B – 5no. Prunus laurocerasus

22 8sq.m.
A – 5no. Hedera 'Gold Heart'
B – 5no. Mahonia aquifolium

23 15sq.m.
A – 10no. Chaenomeles speciosa 'Apple Blossom'
B – 10no. Viburnum davidii

24 10sq.m.
A – 5no. Hedera 'Gold Heart'
B – 10no. Cotoneaster conspicuous 'Decorus'

25 11sq.m.
A – 5no. Hedera 'Gold Heart'
B – 10no. Rubus tricolor

26 10sq.m.
A – 5no. Forsythia 'Lynwood'
B– 5no. Prunus 'Otto Luykens'

27 10sq.m.
A – 5no. Pyracantha 'Orange Glow'
B – 5no. Lonicera 'Baggesens Gold'

28 8sq.m.
10no. Cotoneaster conspicuous 'Decorus'

29 11sq.m.
A – 10no. Lonicera 'Baggesens Gold'
B – 5no. Cotoneaster congestus

30 14sq.m.
A – 10no. Euonymus 'Emerald and Gold'
B – 10no. Rubus tricolor

31 9sq.m.
A – 5no. Cotoneaster dammeri
B – 5no. Mahonia aquifolium

32 5sq.m.
10no. Hedera 'Gold Heart'

33 5sq.m.
5no. Viburnum davidii

34 3sq.m.
5no. Viburnum davidii

35 3sq.m.
5no. Viburnum davidii

36 4sq.m.
5no. Viburnum davidii

37 15sq.m.
A – 5no. Philadelphus 'Belle Etoile'
B – 10no. Spiraea 'Anthony Waterer'


38 15sq.m.
A – 10no. Euonymus 'Emerald and Gold'
B – 10no. Rubus tricolor

All shrubs to be container grown and to be 2 litre pot size.
All beds to be mulched with spent mushroom compost.

Hoggin Footpath

Hoggin footpath to consist of :–
100mm compacted, clean furnace clinker with top surface blinded with fine hoggin, watered and rolled to a thickness of 12mm on
100mm graded hoggin with maximum particle size of 50mm, watered and rolled on compacted ground.

The finished surface to have a cross–fall of 1:30.

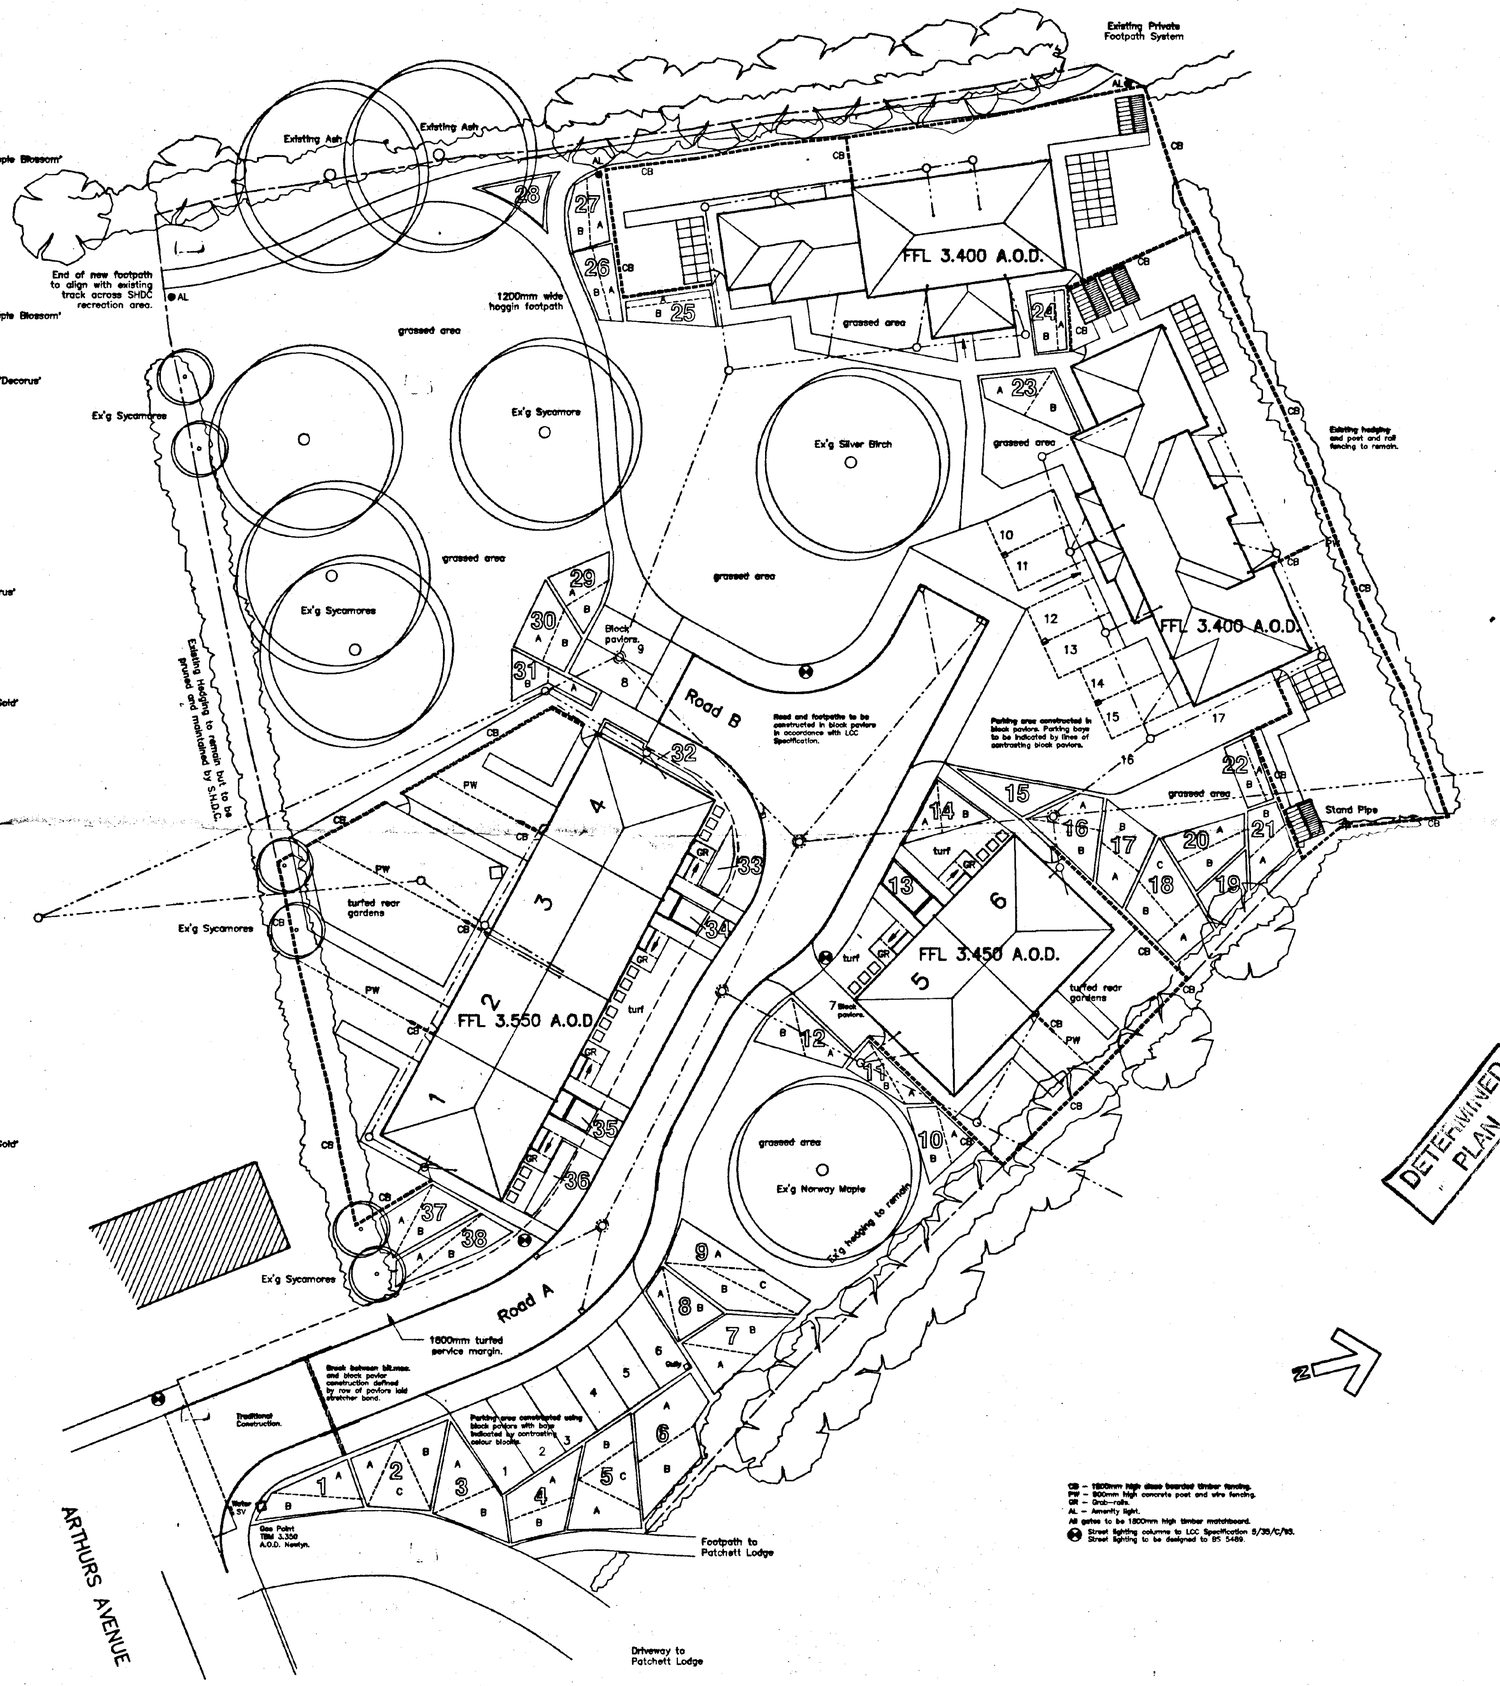

SOUTH HOLLAND DC
HOUSING & PLANNING
16 MAY 1995
Ref: 0081/95

REVISIONS
'A' Beds 13,14,28,33,34,35 & 36 revised – 23.11.94 TMR
'B' All planting beds with the exception of no's 4, 7, 15, and 21 amended at the request of SHDC Planning Dept. ; sub–division of beds indicated – 11.05.95

AMENDED PLAN

DETERMINED PLAN

PROPOSED DEVELOPMENT AT
ARTHURS AVENUE ,HOLBEACH
LINCOLNSHIRE

Longhurst Housing Association Ltd

Landscaping Layout

Meldrum Lee & Gillatt
Architects, Quantity Surveyors
Management & Cost Consultants

Issuing Office:
Boston (01205) 364795
Skegness (01754) 767066
Grantham (01476) 590129

Date: October 1994	Drawn by: CAD
Scale: 1 : 200	Checked by: TMR
Drawing No: 4978–56	Revision: B

Do not scale. The Contractor is to check all dimensions on site and report any discrepancy to the Architect

AM ADMEL 389