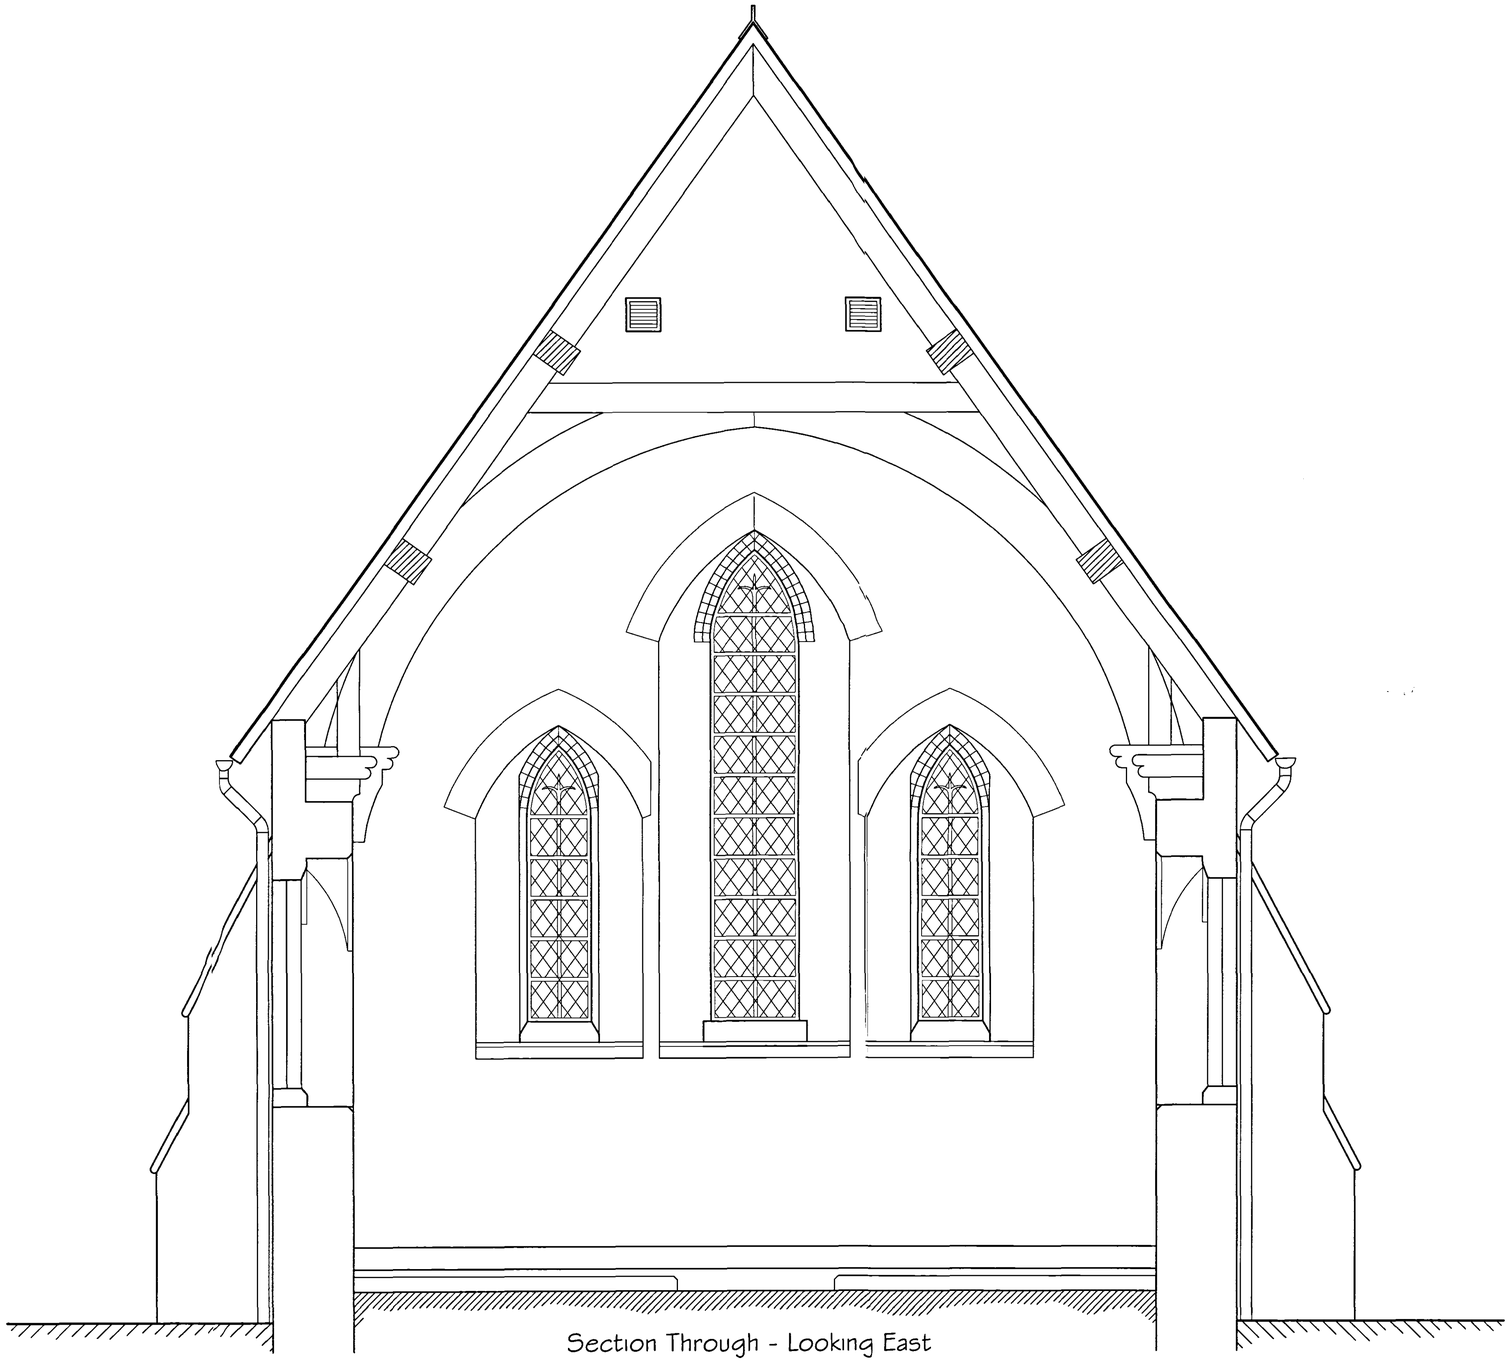


Section Through - Looking East

NOTES :

All dimensions must be checked on site and any discrepancies reported to architect.
Do not scale from this drawing. If in doubt ask.

Date	Revisions

© Copyright

Anderson and Glenn
Architectural and
Landscape Consultancy
Yew Tree Nurseries
Frampton West
BOSTON PE20 1RQ

Tel : 01205 724047
Fax : 01205 723792
www.andersonandglenn.com

SHDC
Planning & Development
18 JAN 2008
Ref: 0082/08

Client
Redundant Churches Dept.
Diocese of Lincoln

Job Title

Church of St Matthew
Redundant Church
Holbeach St Matthews

Drawing Title

Existing Survey
Cross section "A" - "A"

Scale
1:50 @ A1

Date
Feb 2007

Drawn by
M. Anderson

Drg. No.
A-097-04

Rev.