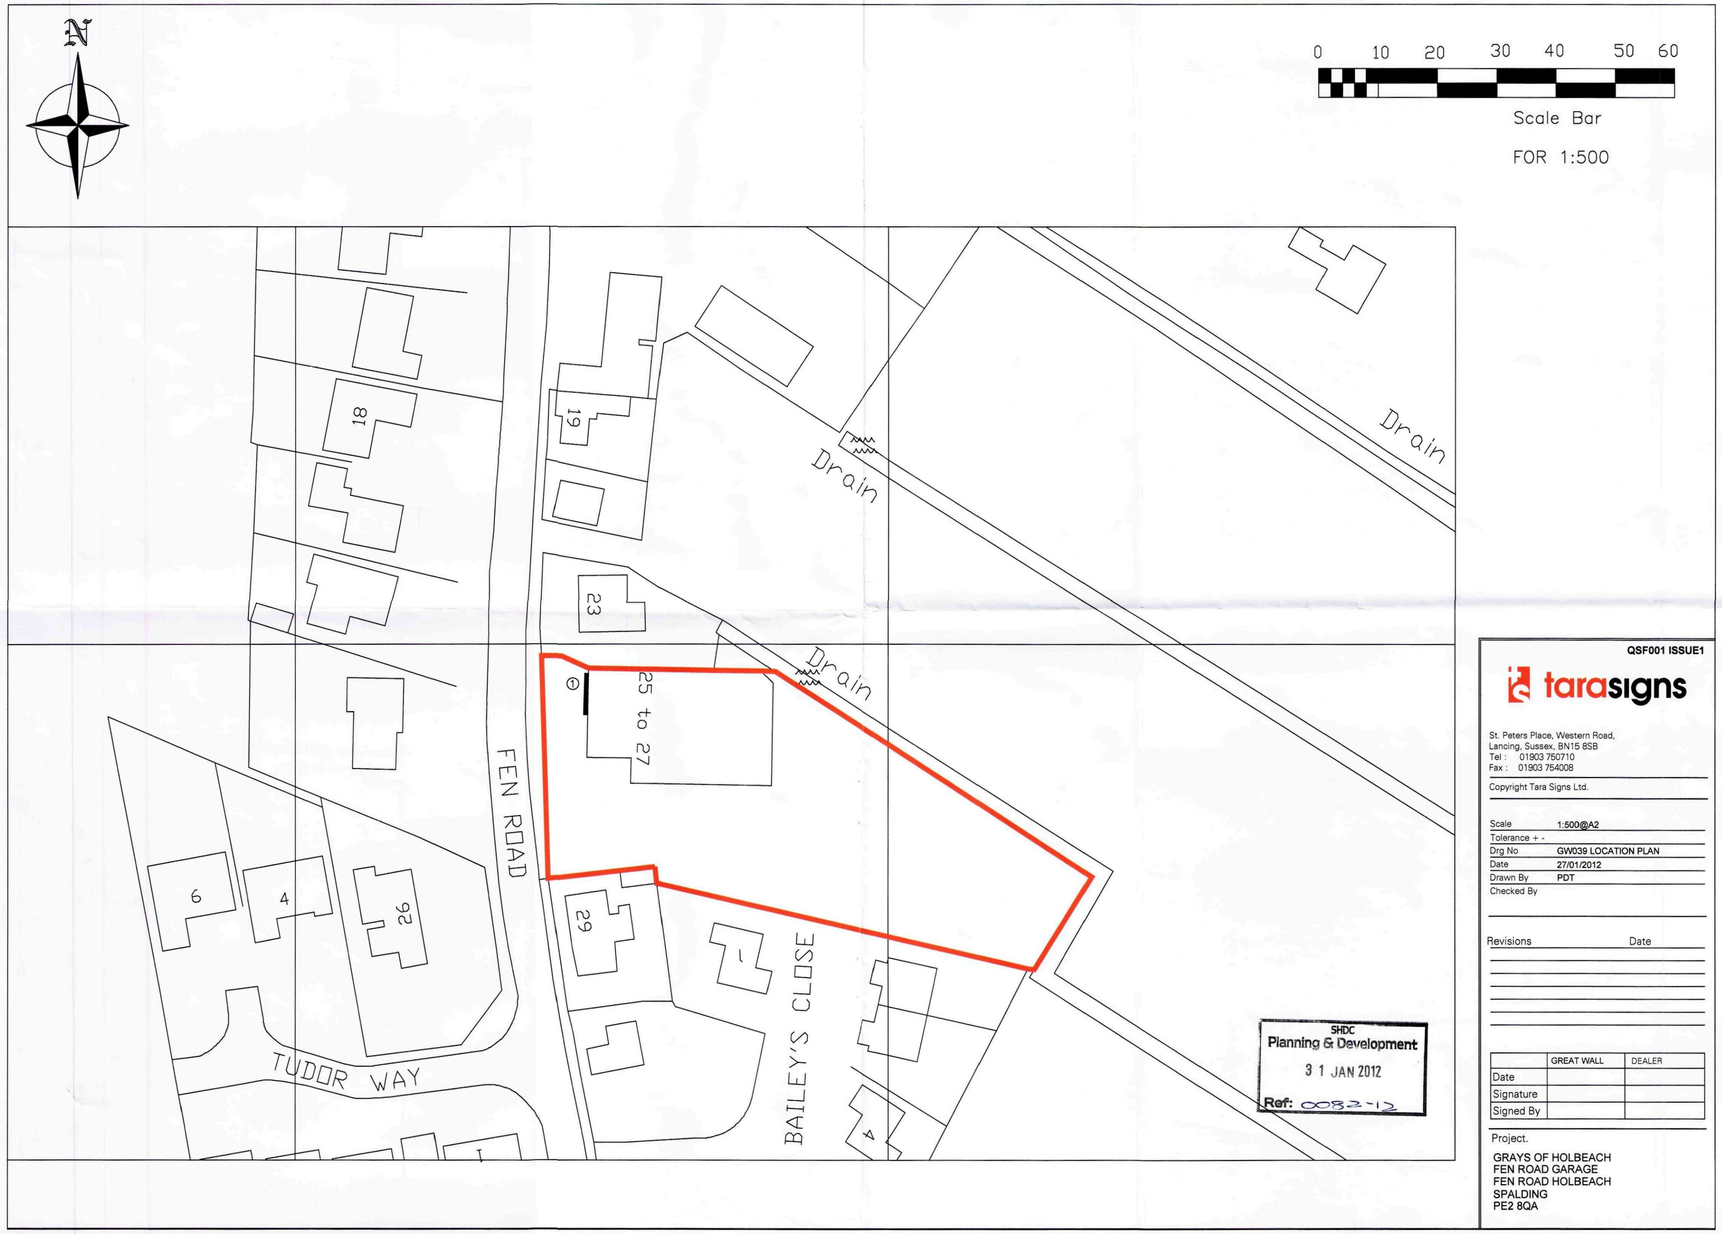

QSF001 ISSUE1

tarasigns

St. Peters Place, Western Road,
Lancing, Sussex, BN15 8SB
Tel : 01903 750710
Fax : 01903 754008

Copyright Tara Signs Ltd.

Scale	1:500@A2
Tolerance + -	
Drg No	GW039 LOCATION PLAN
Date	27/01/2012
Drawn By	PDT
Checked By	

Revisions Date

	GREAT WALL	DEALER
Date		
Signature		
Signed By		

Project.

GRAYS OF HOLBEACH
FEN ROAD GARAGE
FEN ROAD HOLBEACH
SPALDING
PE2 8QA