


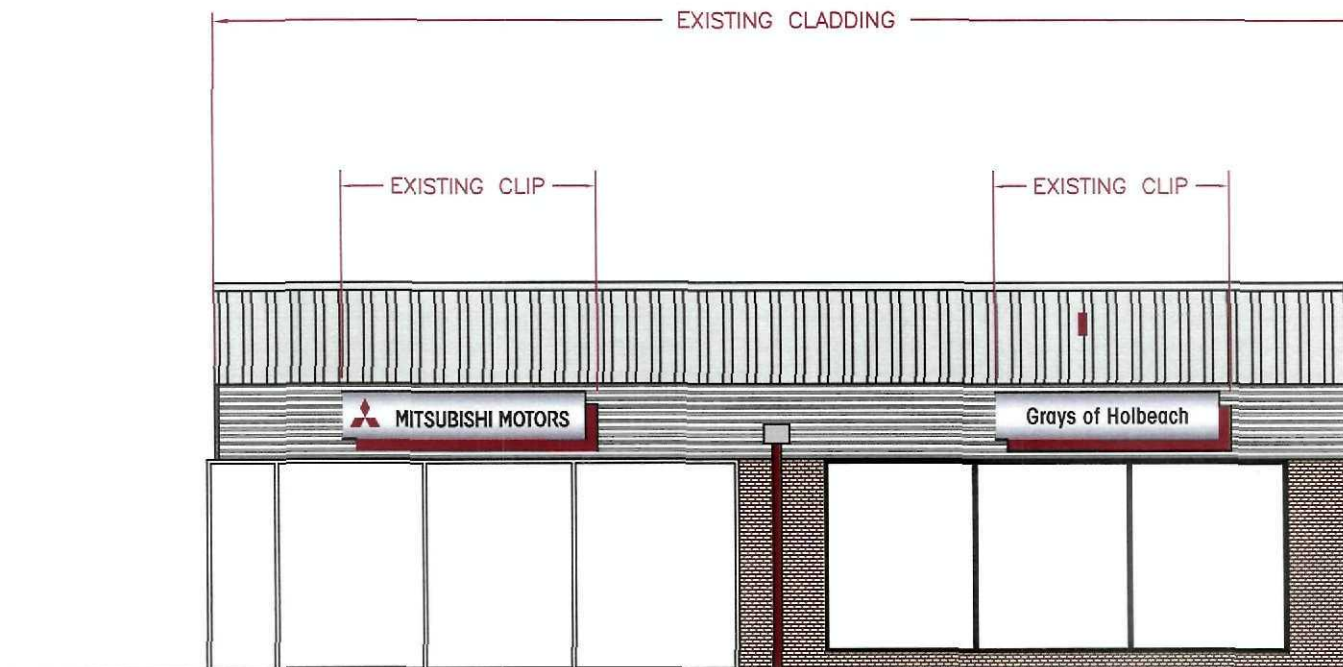

SHDC
 Planning & Development
 31 JAN 2012
 Ref: 0052-12

tarasigns

St. Peters Place, Western Road,
 Lancing, Sussex, BN15 8SB
 Tel : 01903 750710
 Fax : 01903 754008

Copyright Tara Signs Ltd.

QSF001 ISSUE1

Scale 1:100 @ A4

Tolerance + -

Drg No GW039 EXISTING SIGN

Date 27/01/2012

Drawn By PDT

Checked By

Revisions

Date

Project.

GRAYS OF HOLBEACH
 FEN ROAD GARAGE
 FEN ROAD
 HOLBEACH
 SPALDING
 PE2 8QA