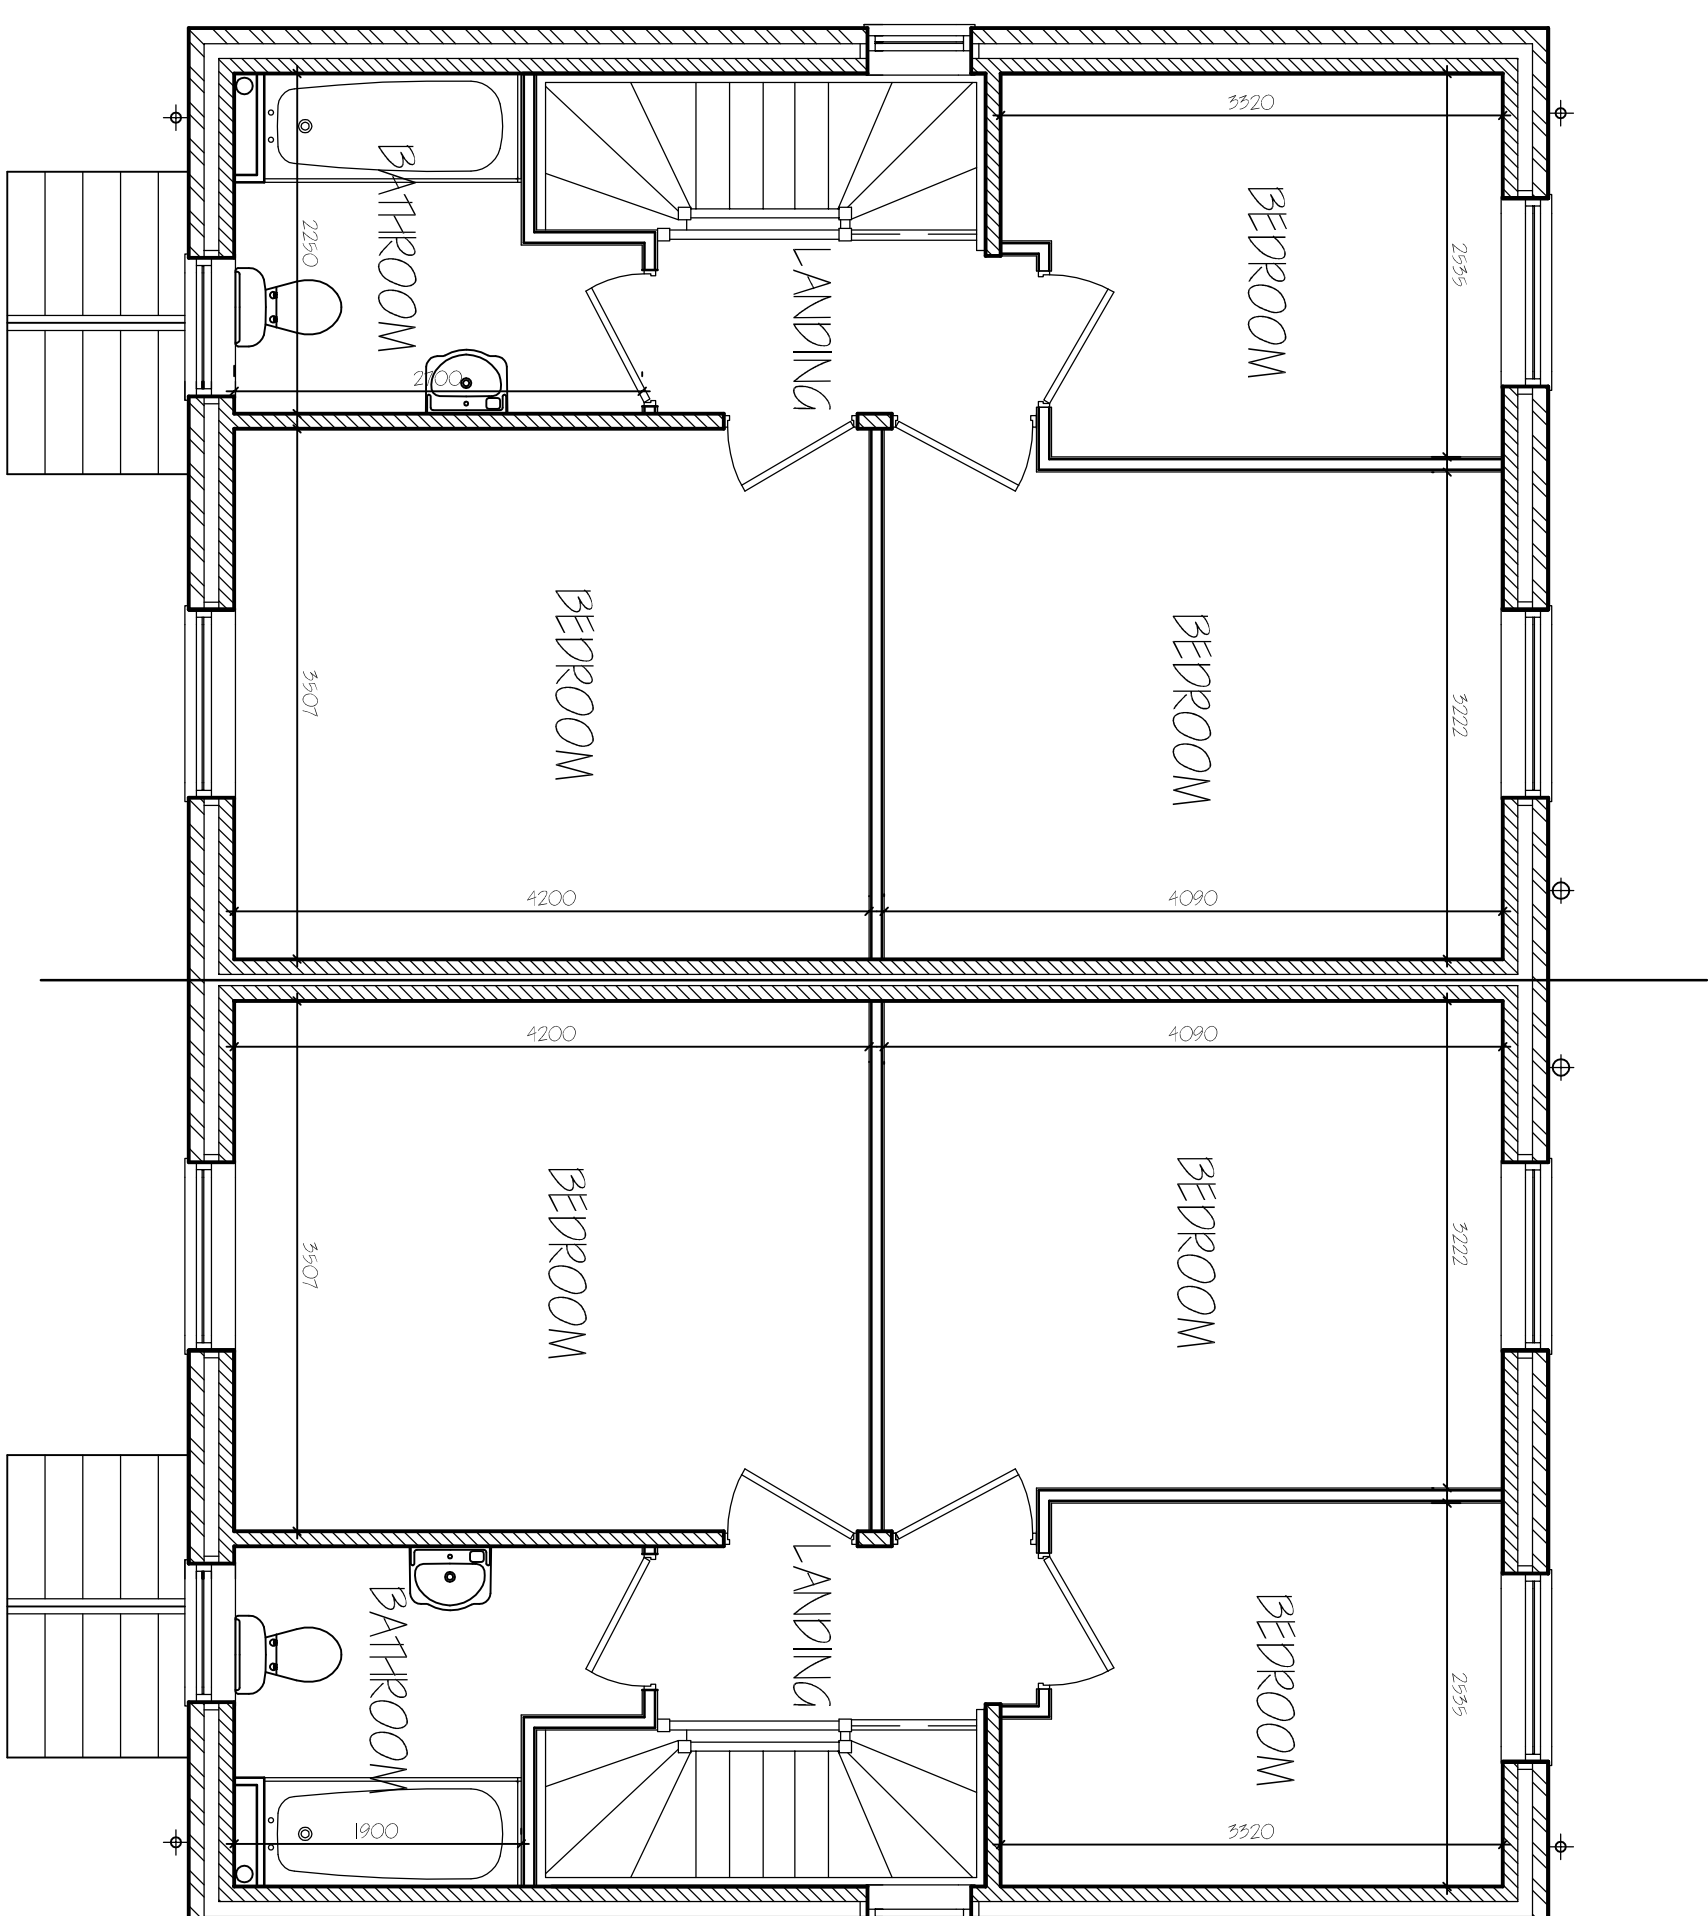
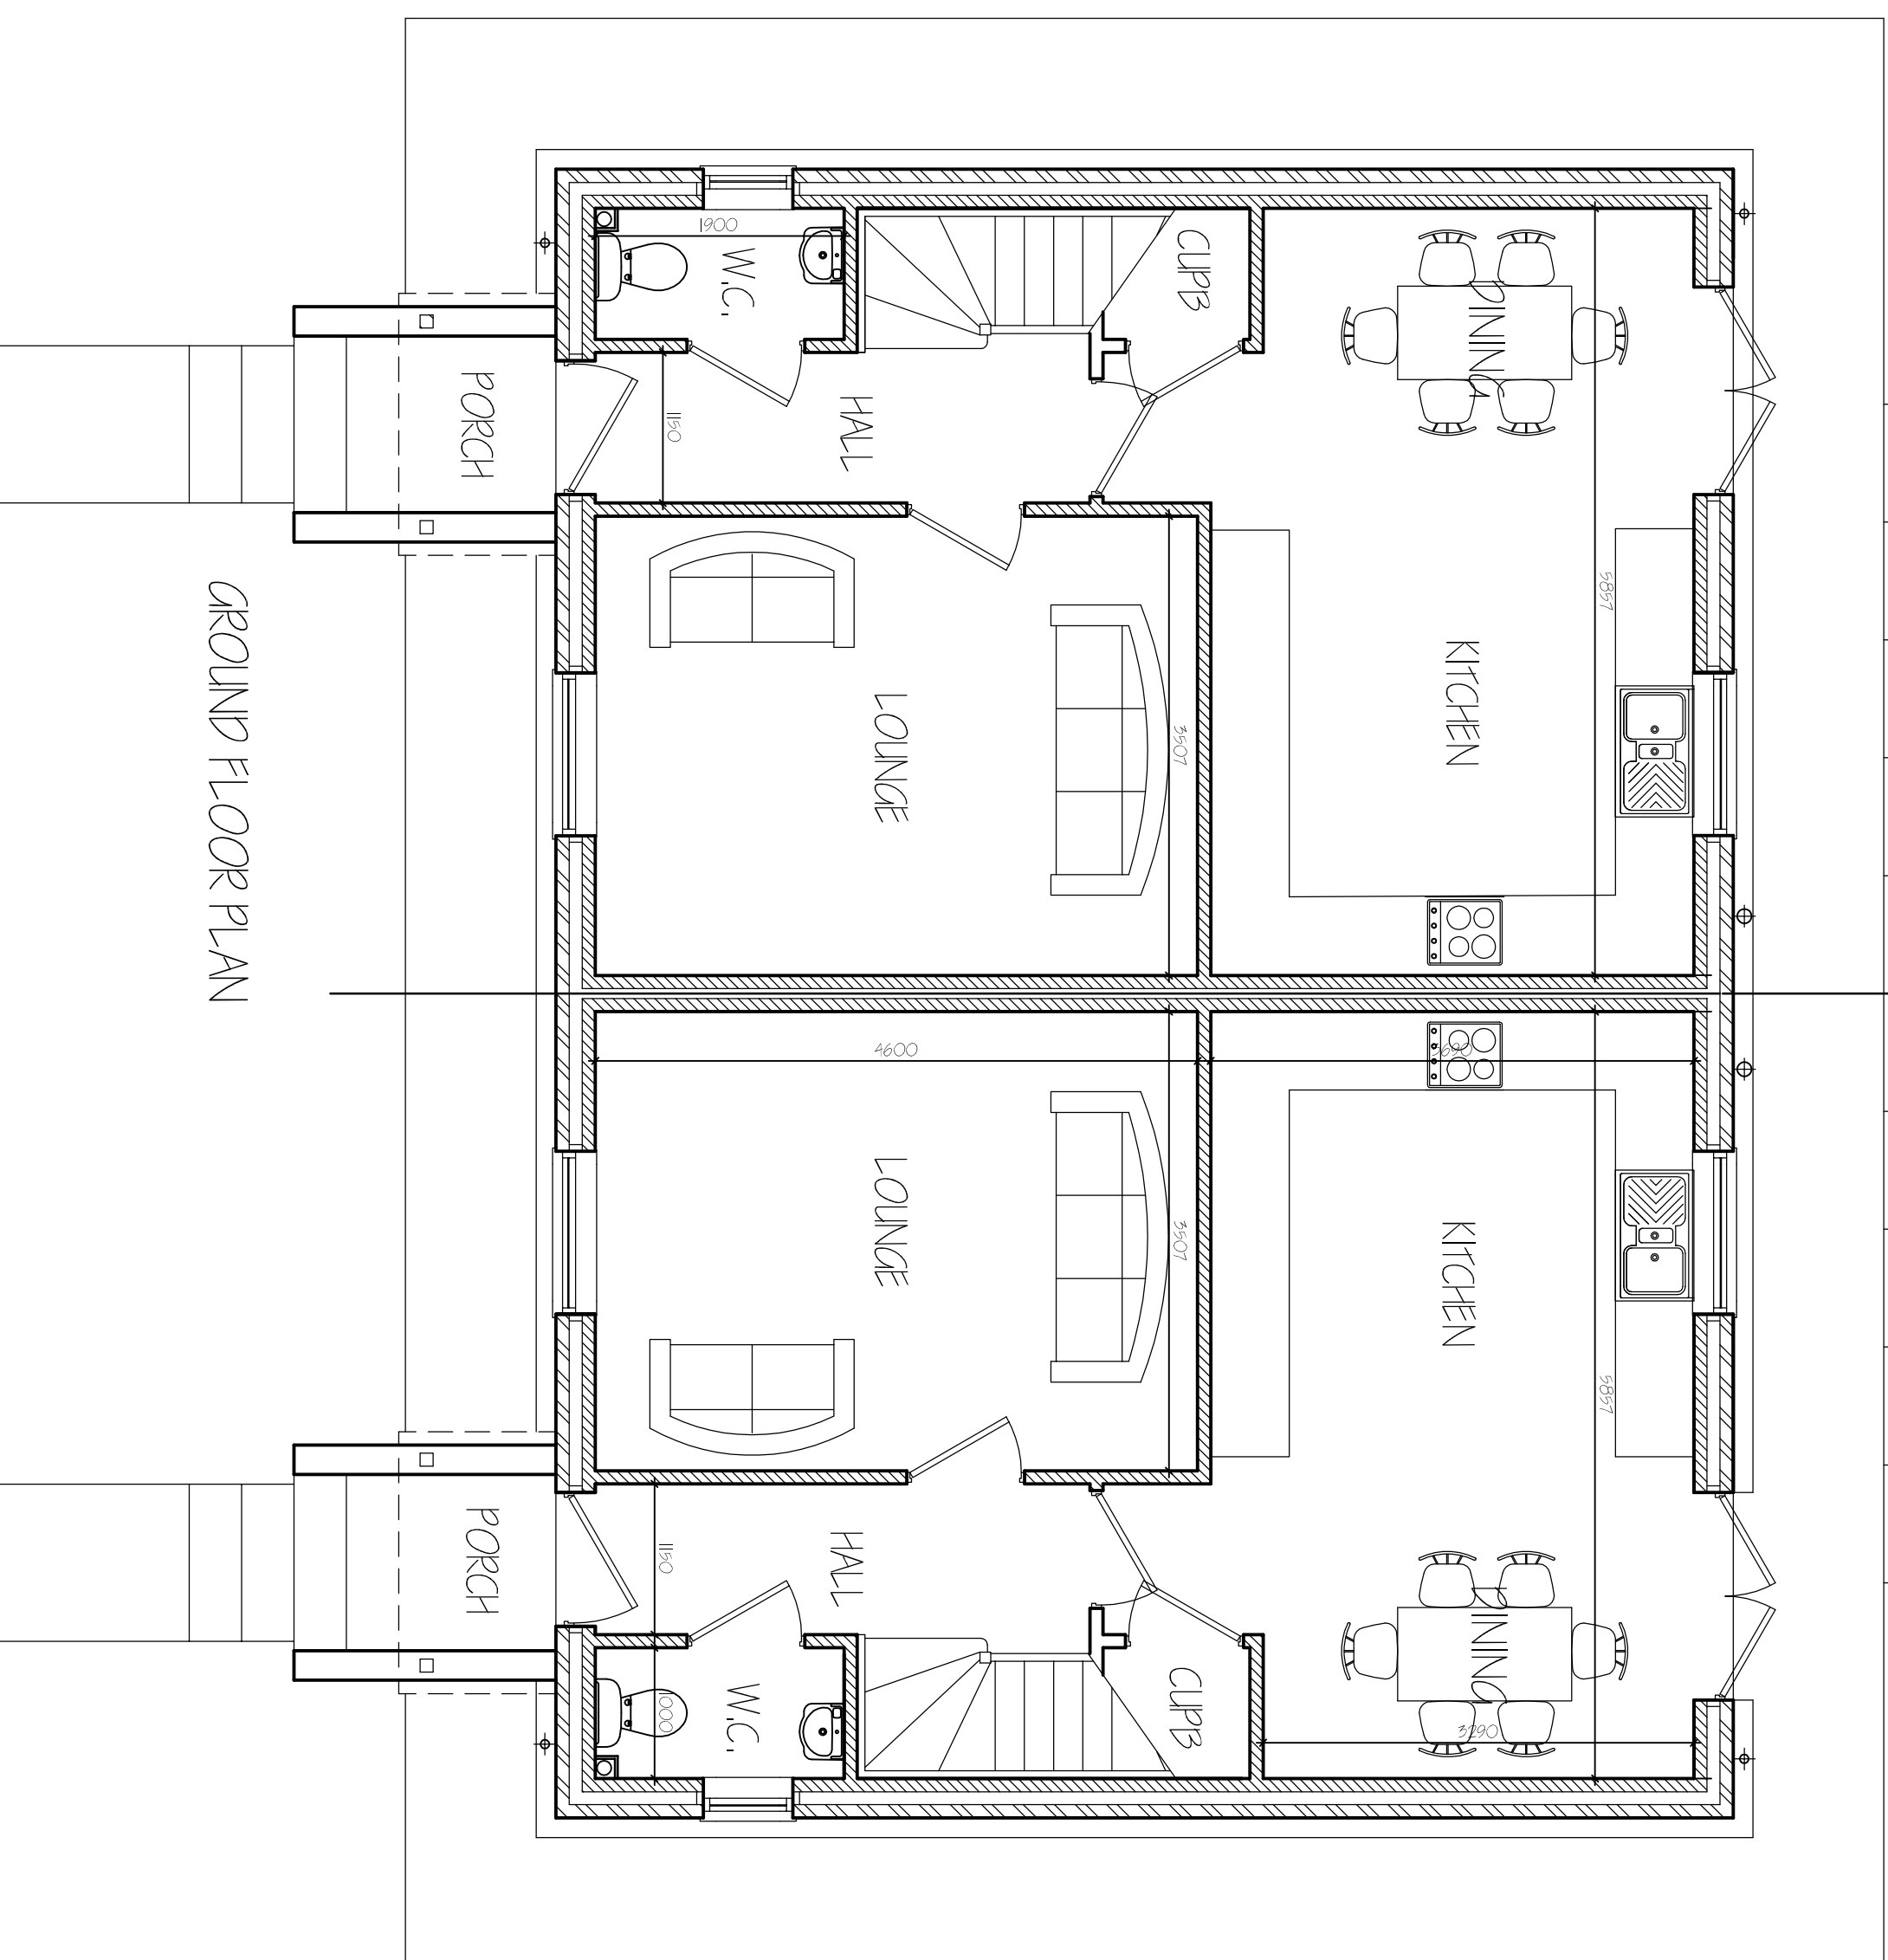
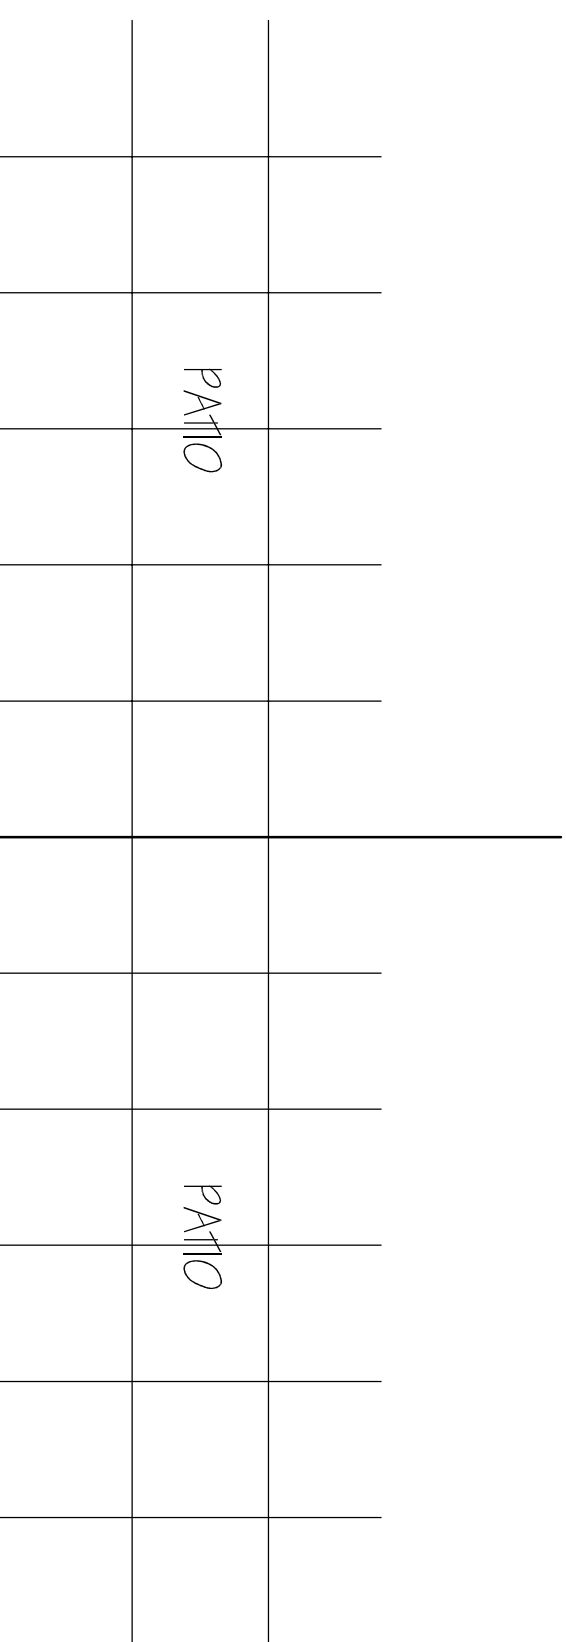
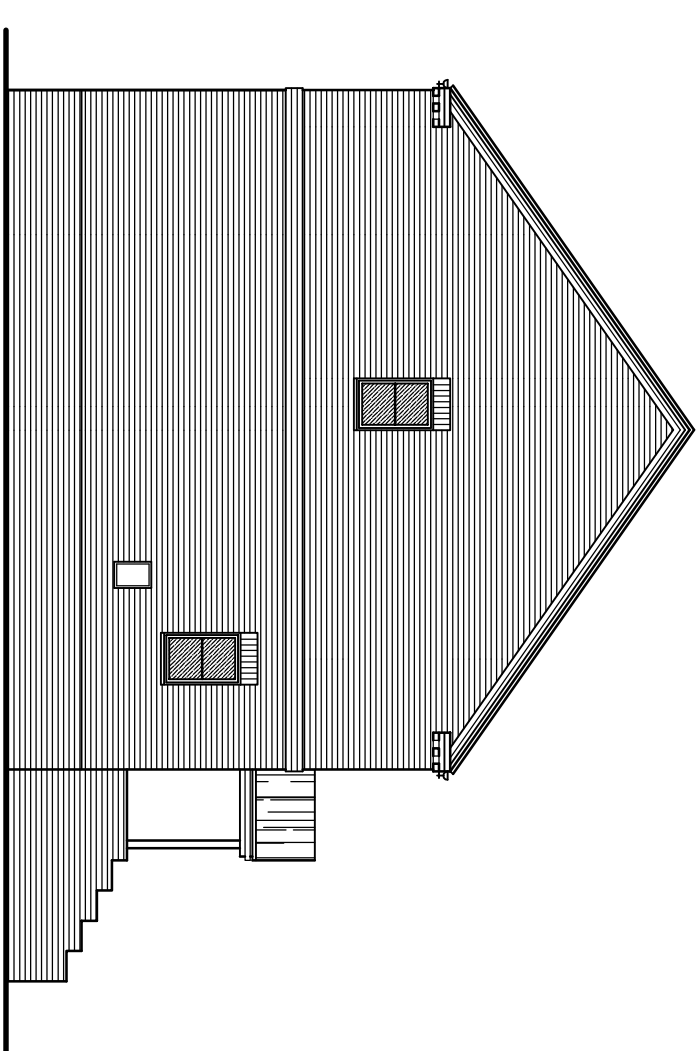
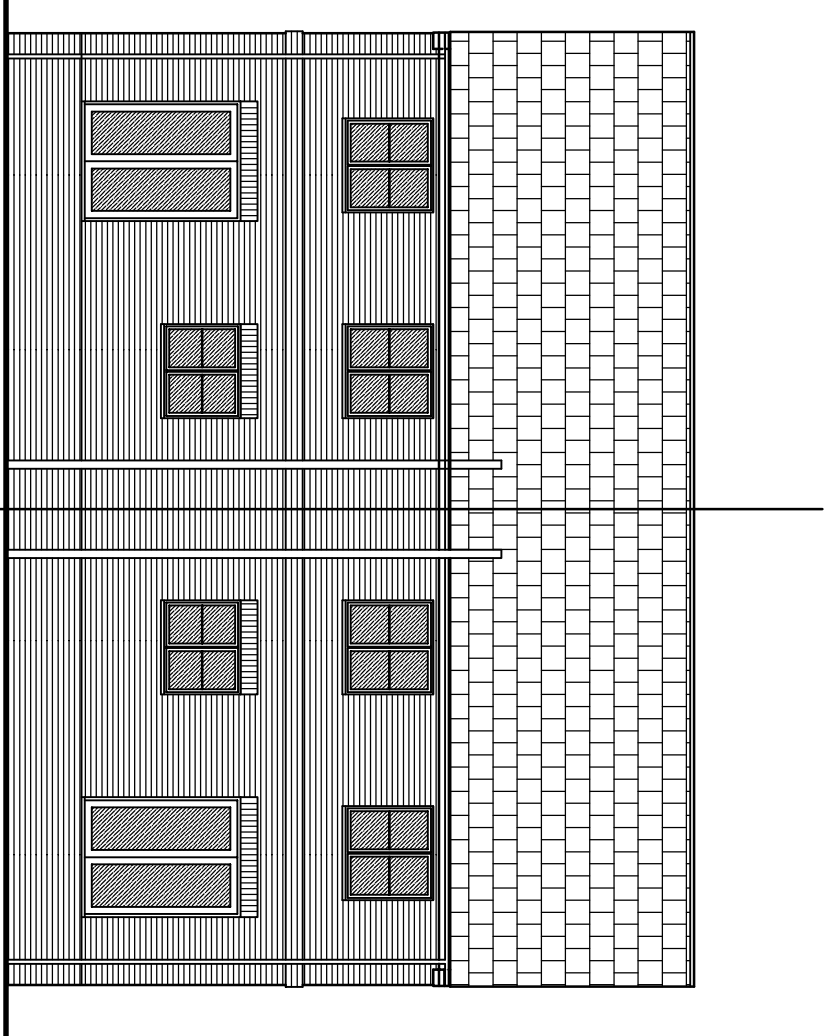
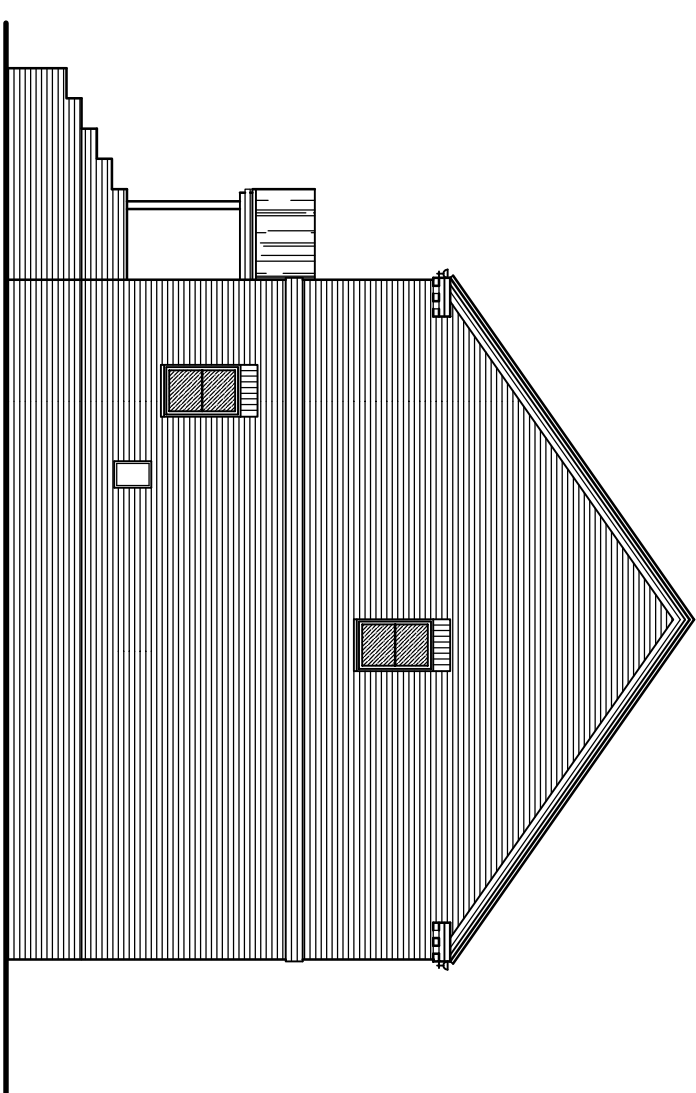
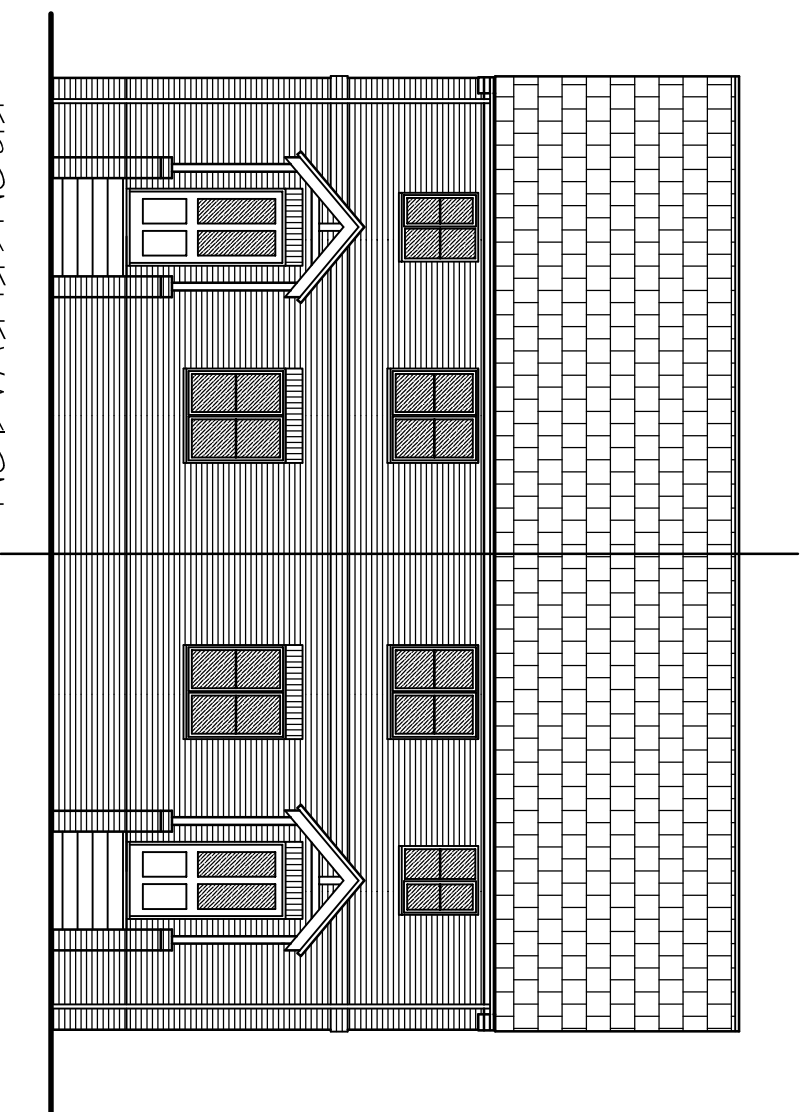


[illegible]

**ARCHITECTURAL, STRUCTURAL
AND LAND DRAINAGE
CONSULTANTS**

4 Wrights Mews
12A Park Road, Holbeach,
Spalding, Lincs, PE12 7EE
Tel: 01406 490800
Fax: 01406 425744

E-Mail: gr.mercham@btconnect.com

MR & MRS J. PRICE

PLOT 1 & 2
 FLOOR PLANS & ELEVATIONS
 - PROPOSED.

Date	Drawn
JANUARY 2020.	SLR

1:100, 1:50

DO NOT SCALE FROM THIS DRAWING