
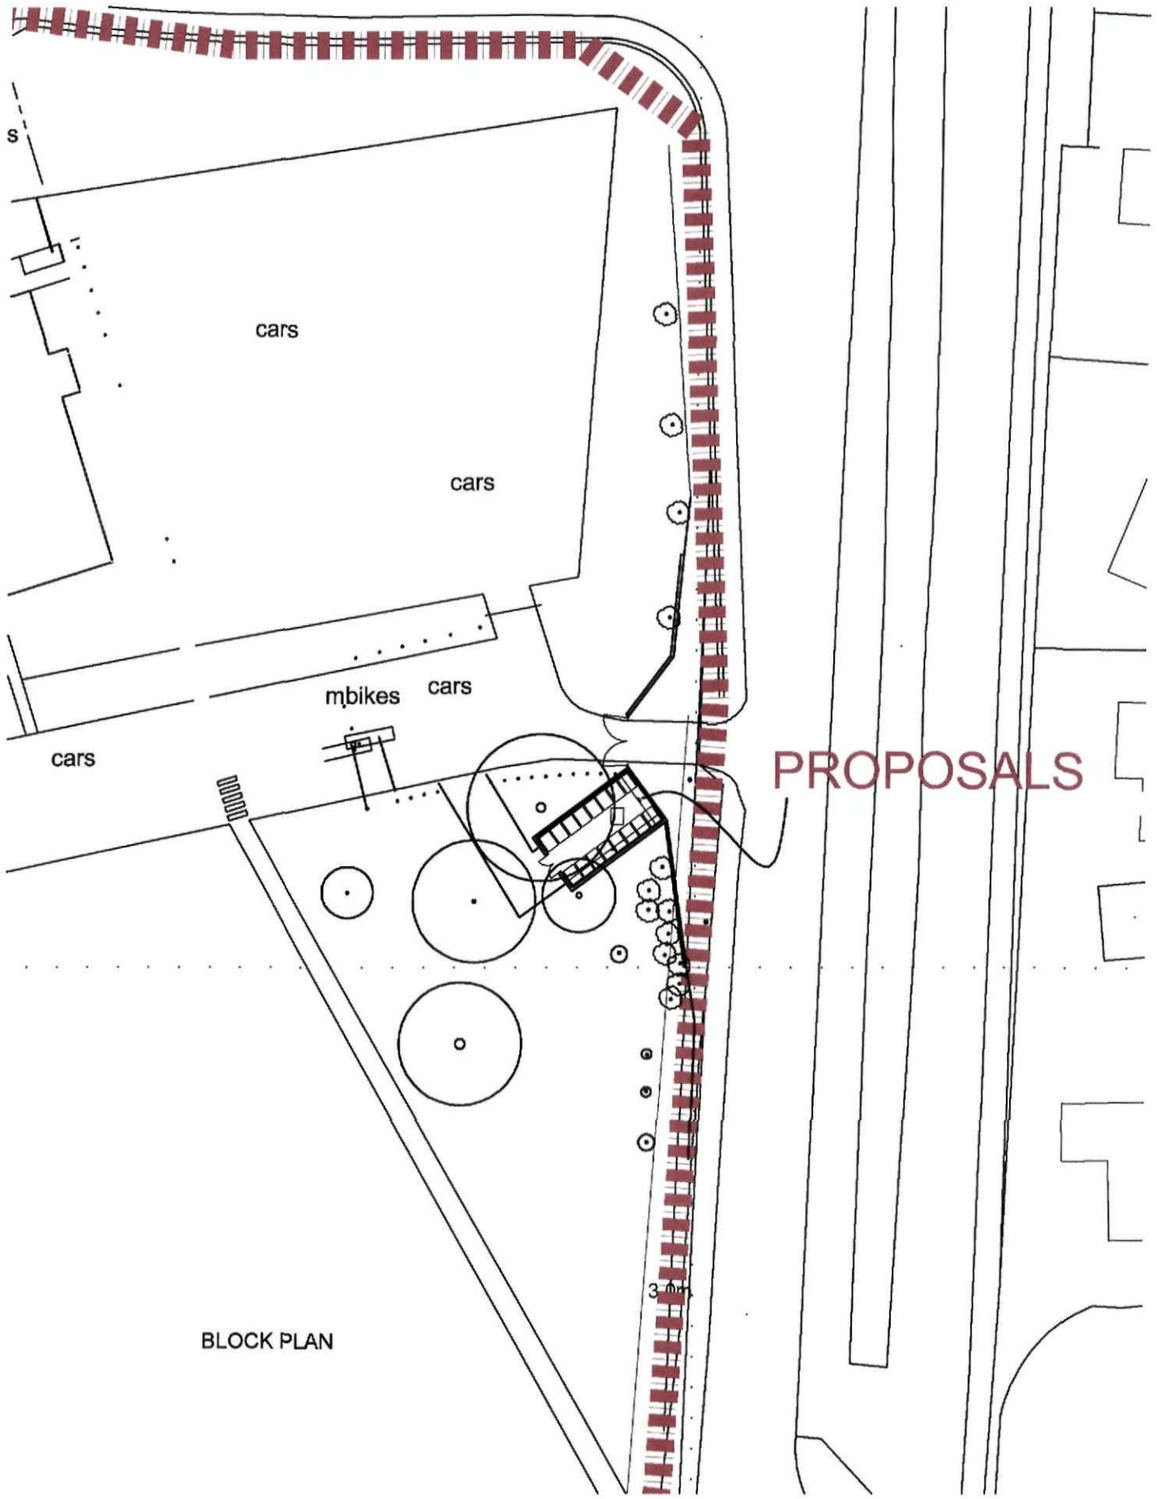


BLOCK PLAN

SHDC
Planning & Development
- 6 FEB 2009
Ref: 0084/09

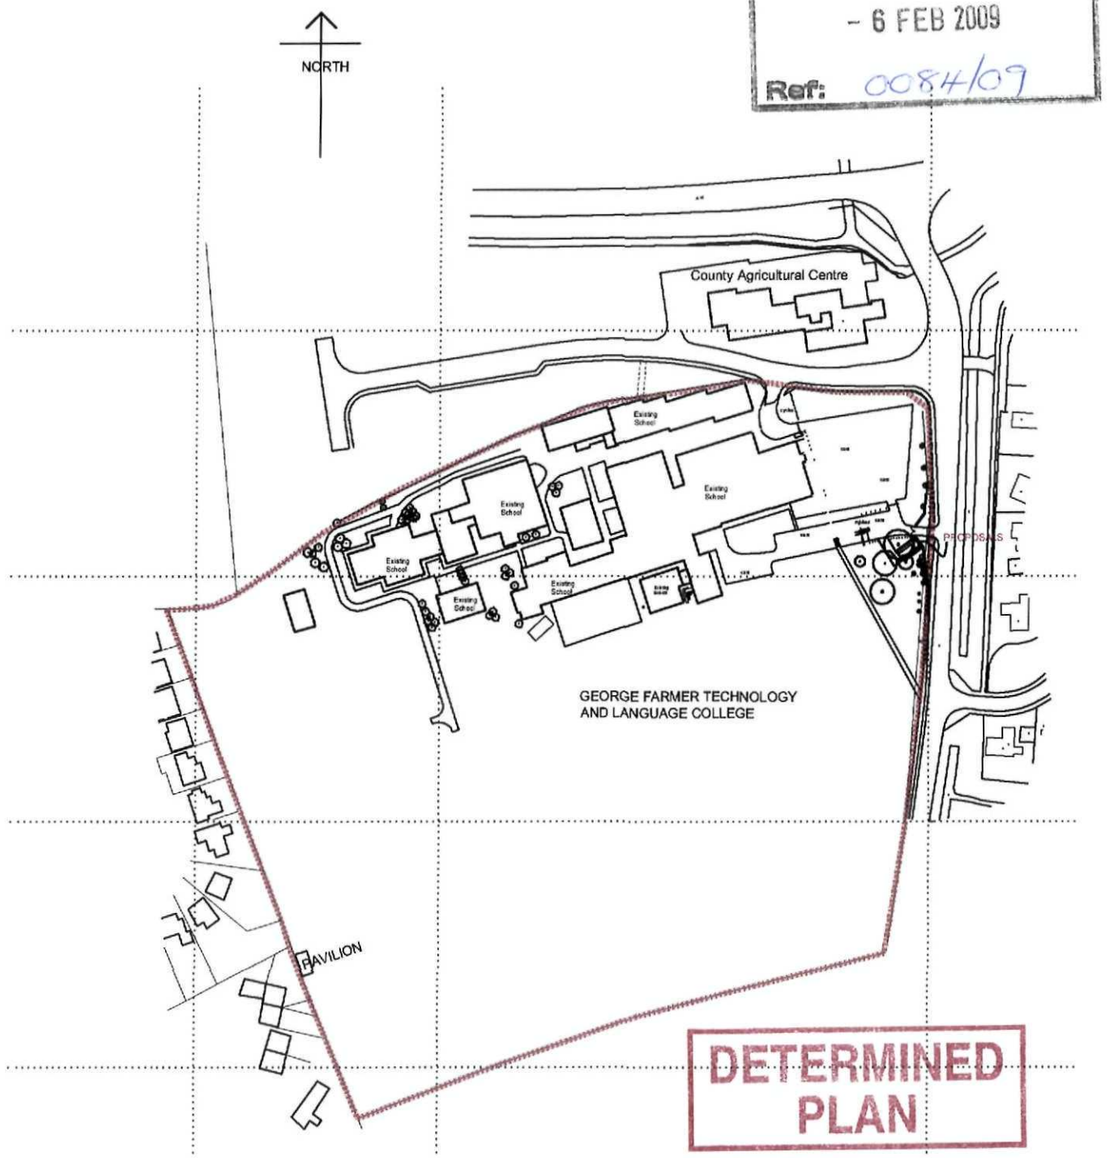

LOCATION PLAN

Reproduced from O.S. 1:1250 scale plan by permission of Ordnance Survey on behalf of The Controller of her Majesty's Stationary Office. © Crown copyright. All rights reserved. Licence number 100044226

copyright reserved ©

DC ARCHITECTURAL SERVICES LIMITED
ARCHITECTURAL AND PLANNING SERVICES
THE BARN, PARTNEY MILL, SPILSBY,LINCOLNSHIRE, PE23 4PE
TEL NO. 05601 500536; FAX. NO. 01790 752865
E-mail - dcarchitectural@btconnect.com

Client Langwith Builders Limited

Project ENTRANCE IMPROVEMENTS AND BIN STORE
to The George Farmer Technology College
Park Road, Holbeach.

Drawing Title BLOCK LOCATION PLAN

Drawing number DC/79G/202

Scale 1:5 AND 1:2500 Drawn DB

Date OCT 08 Checked

Revision