



PROPOSED PLAN

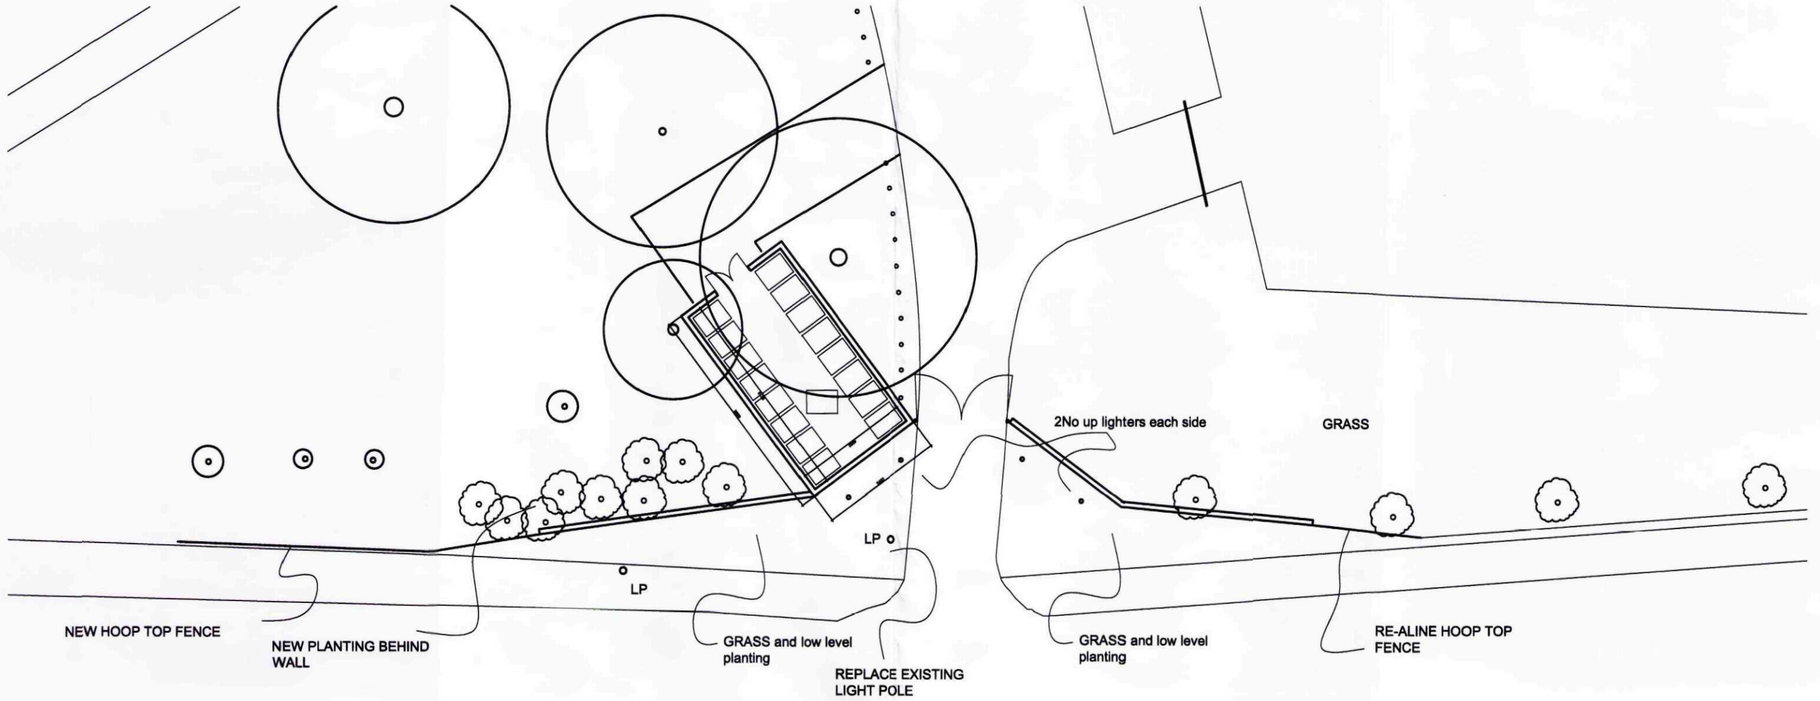

ELEVATION TO ROAD

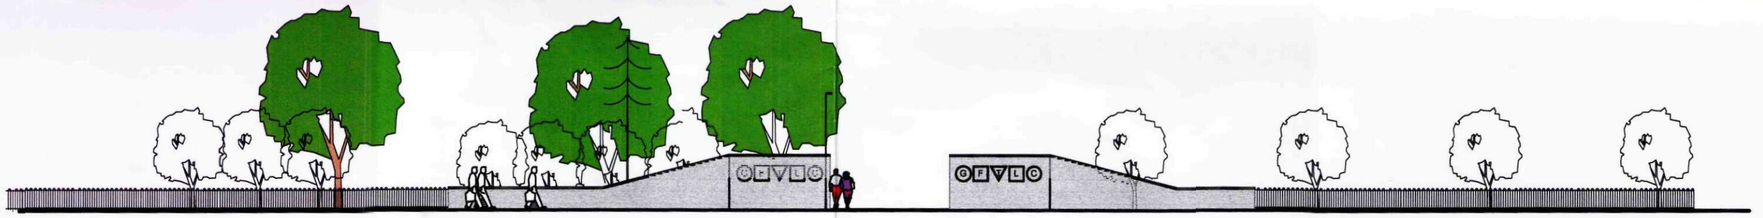

copyright reserved ©

DC ARCHITECTURAL SERVICES LIMITED
ARCHITECTURAL AND PLANNING SERVICES
THE BARN, PARTNEY MILL, SPILSBY,LINCOLNSHIRE, PE23 4PE
TEL NO. 05601 500536; FAX. NO. 01790 752865
E-mail - dcarchitectural@btconnect.com

Client Langwith Builders Limited

Project ENTRANCE IMPROVEMENTS AND BIN STORE
to The George Farmer Technology College
Park Road, Holbeach.

Drawing Title PLAN AND ELEVATIONS AS PROPOSED
Drawing number DC/79G/201
Scale 1:200
Drawn DB
Revision C
Date OCT 08
Checked

DETERMIN
PLAN

SHDC
Planning & Development
23 FEB 2009
Ref: 0084/09