

This plan is provided for reference purposes only and its accuracy is not guaranteed.

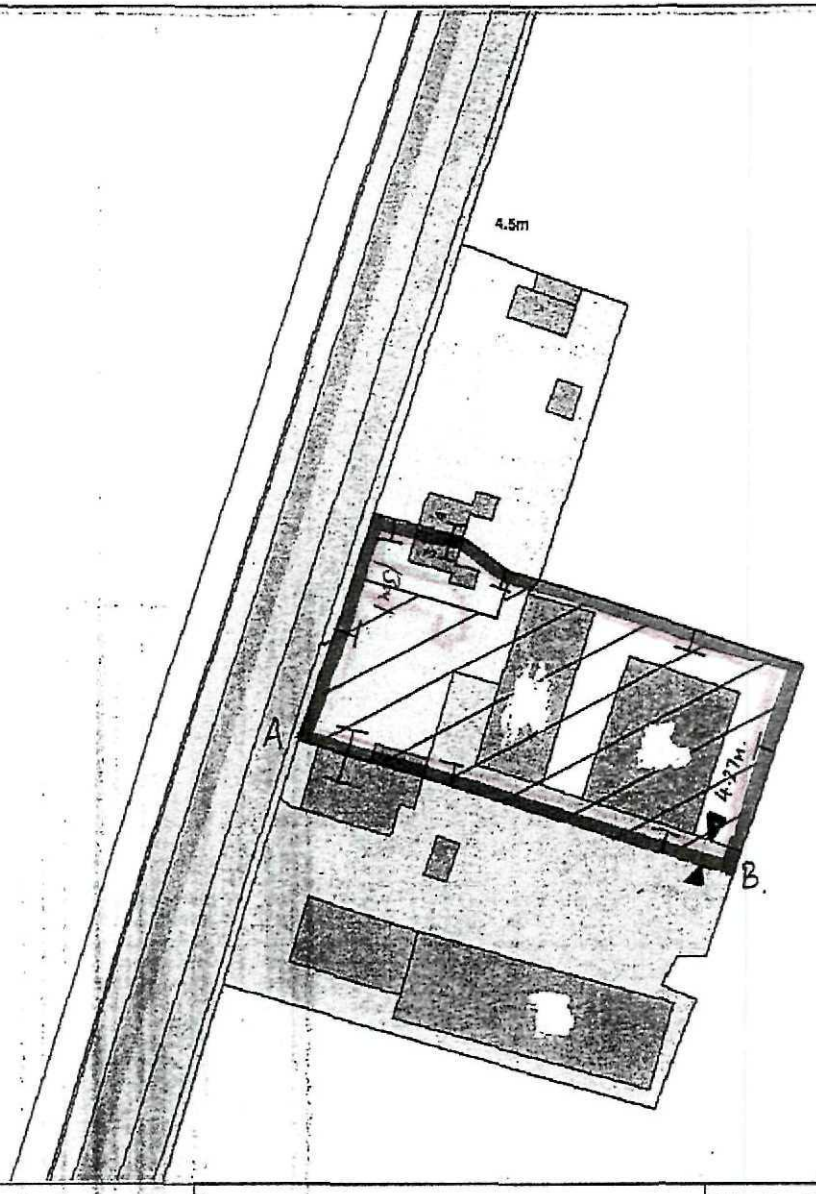

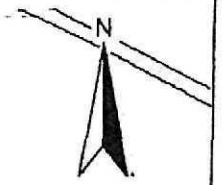


SHDC
Planning & Development
- 9 FEB 2011
Ref: 0084-11

CARTER JONAS
T: 01733 568100
43 Priestgate, Peterborough. PE1 1AR
E:peterborough.office@carterjonas.co.uk
carterjonas.co.uk

Client: THE CROWN ESTATE.
Title: 3 SLUICE ROAD.

Date: SEP-10 | Scale: N to S. @A4 | Dwg. No: 1.

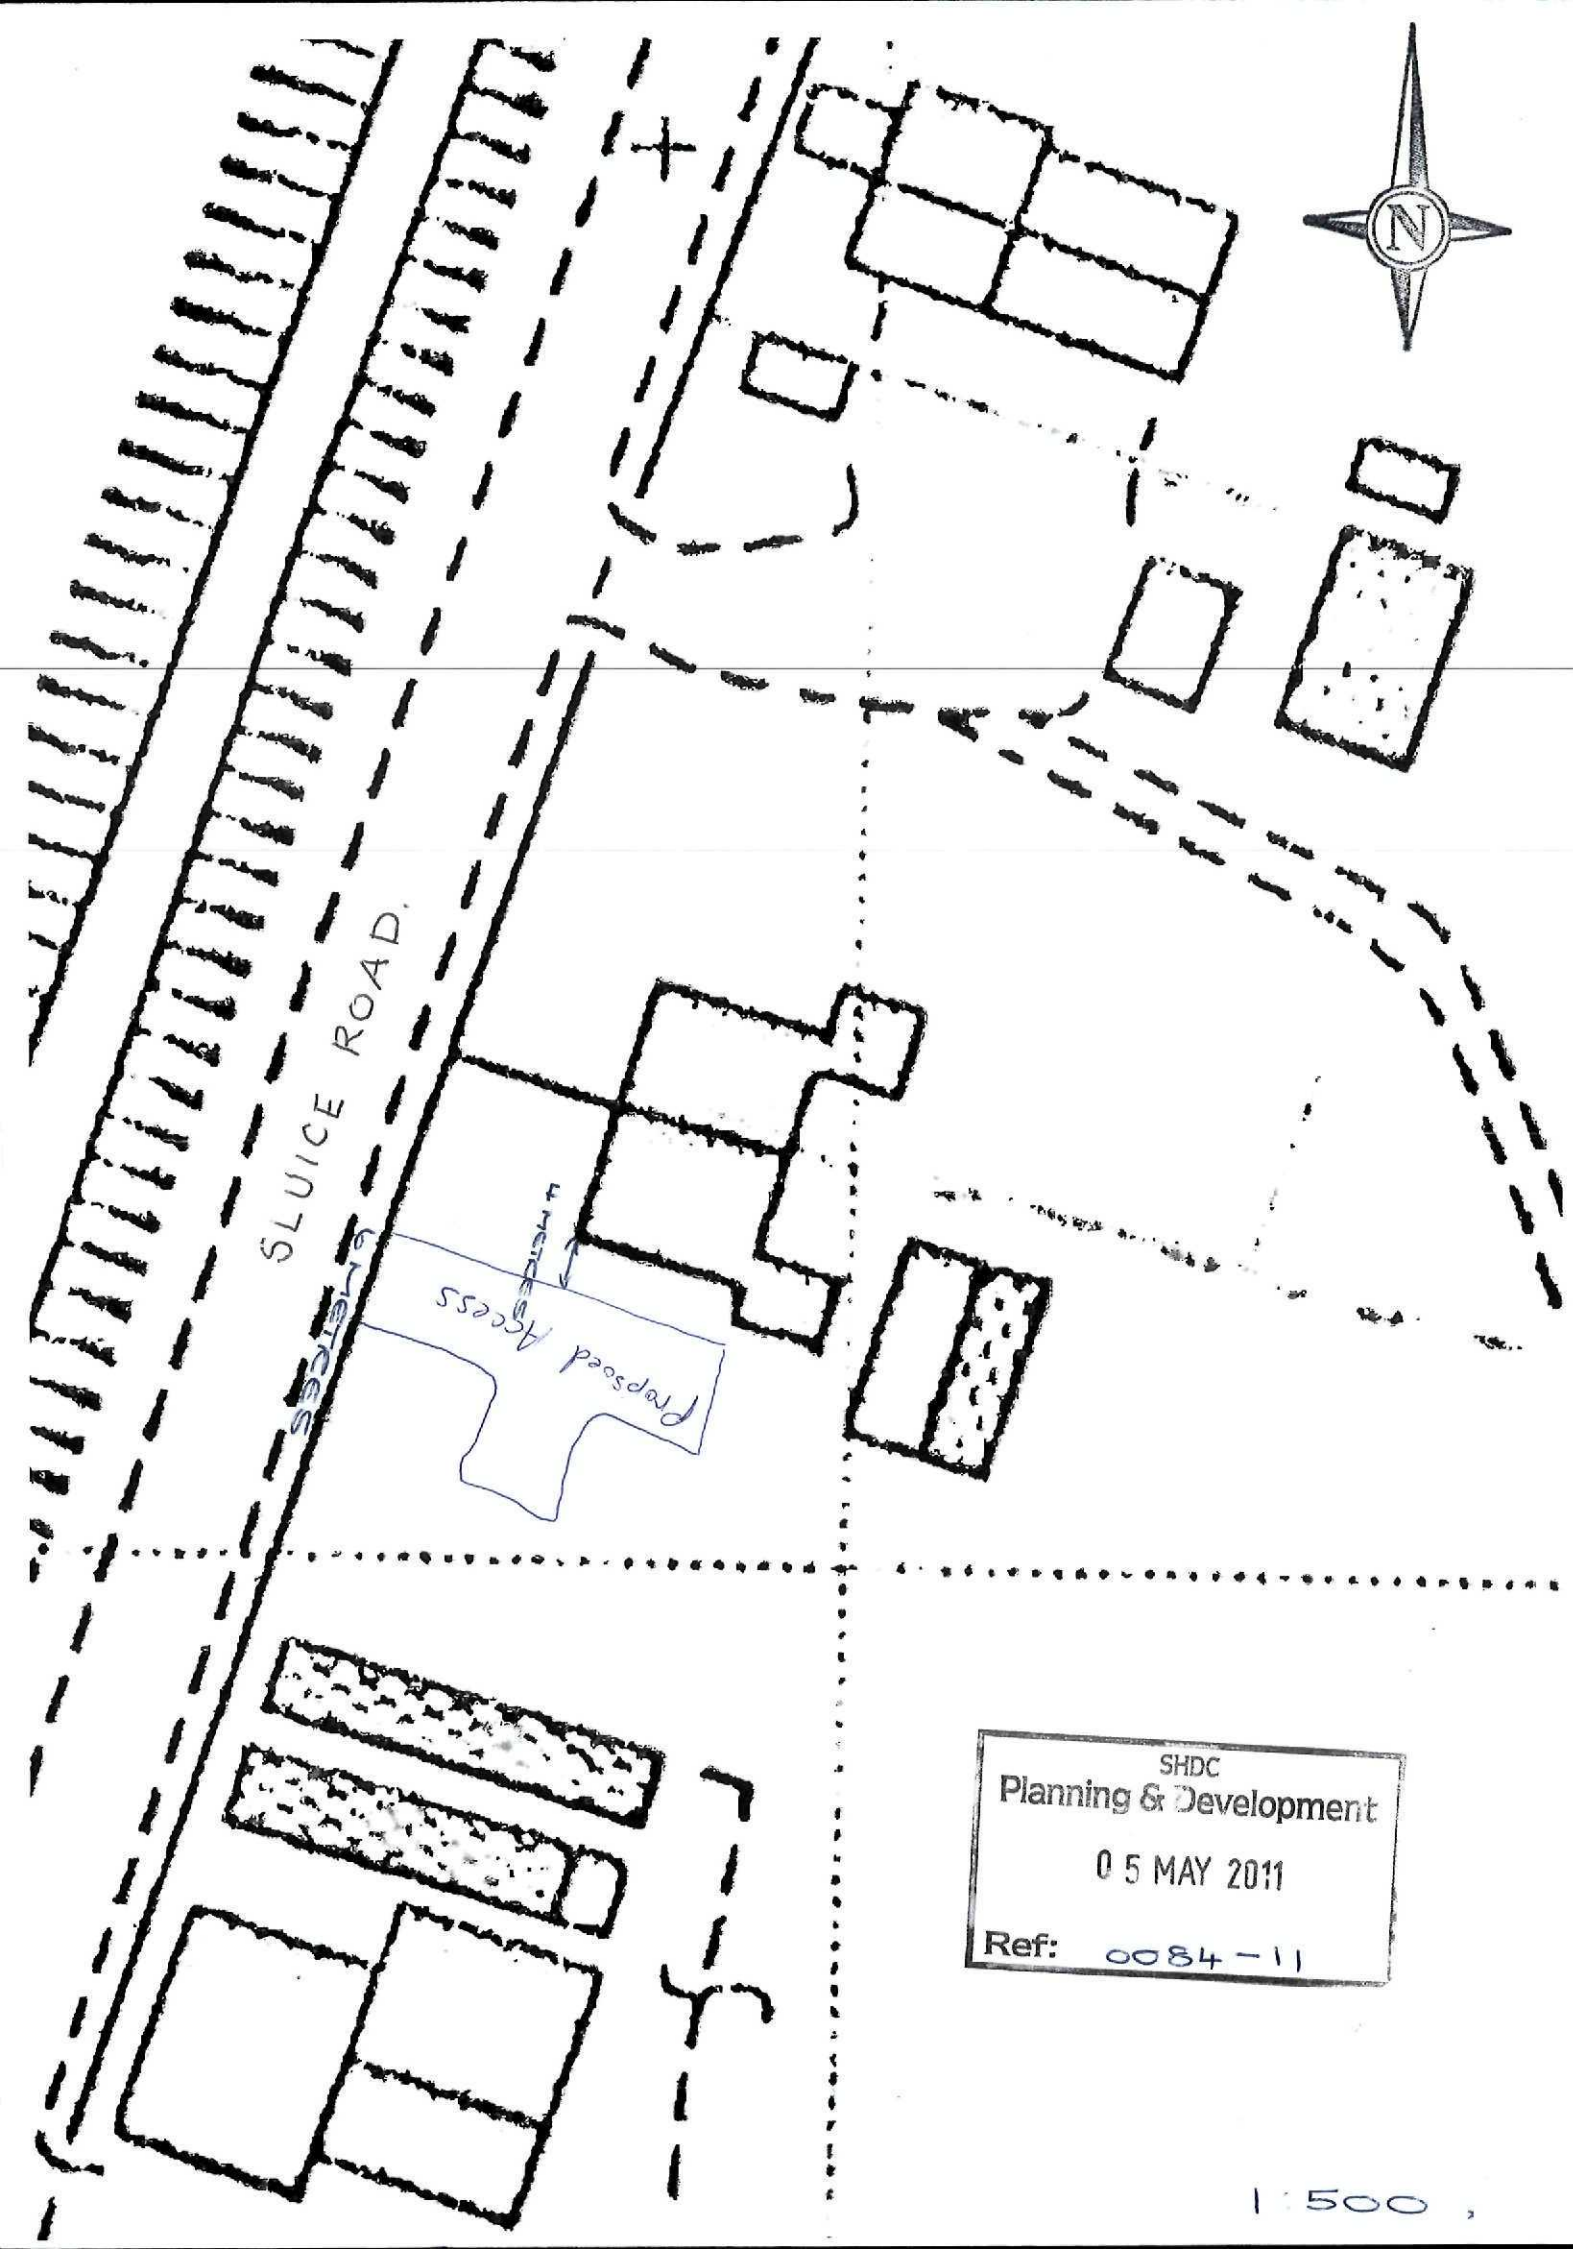

SHDC
Planning & Development
05 MAY 2011
Ref: 0084-11

1:500

Master

HIX & SON
Chartered Surveyors, Auctioneers & Estate Agents
28 CHURCH STREET
HOLBEACH
SPALDING, LINCS. PE12 7LL
Tel: HOLBEACH (01406) 422777

REPRODUCED FROM THE 19..75 ORDNANCE SURVEY
PLAN WITH THE PERMISSION OF THE CONTROLLER OF
HER MAJESTY'S STATIONERY OFFICE
CROWN COPYRIGHT LICENCE No. ES 767360
PLAN No. TF 3428 - 3528

500 06

1/500.