Access Road

Service Yard

Low Wall

lagoon


gaps under cladding of wall

bat slate

ends of pantiles left open

→ building for demolition
→ Kitchen/boiler room
See plans & Lincs Bar Group report.

SITE PLAN

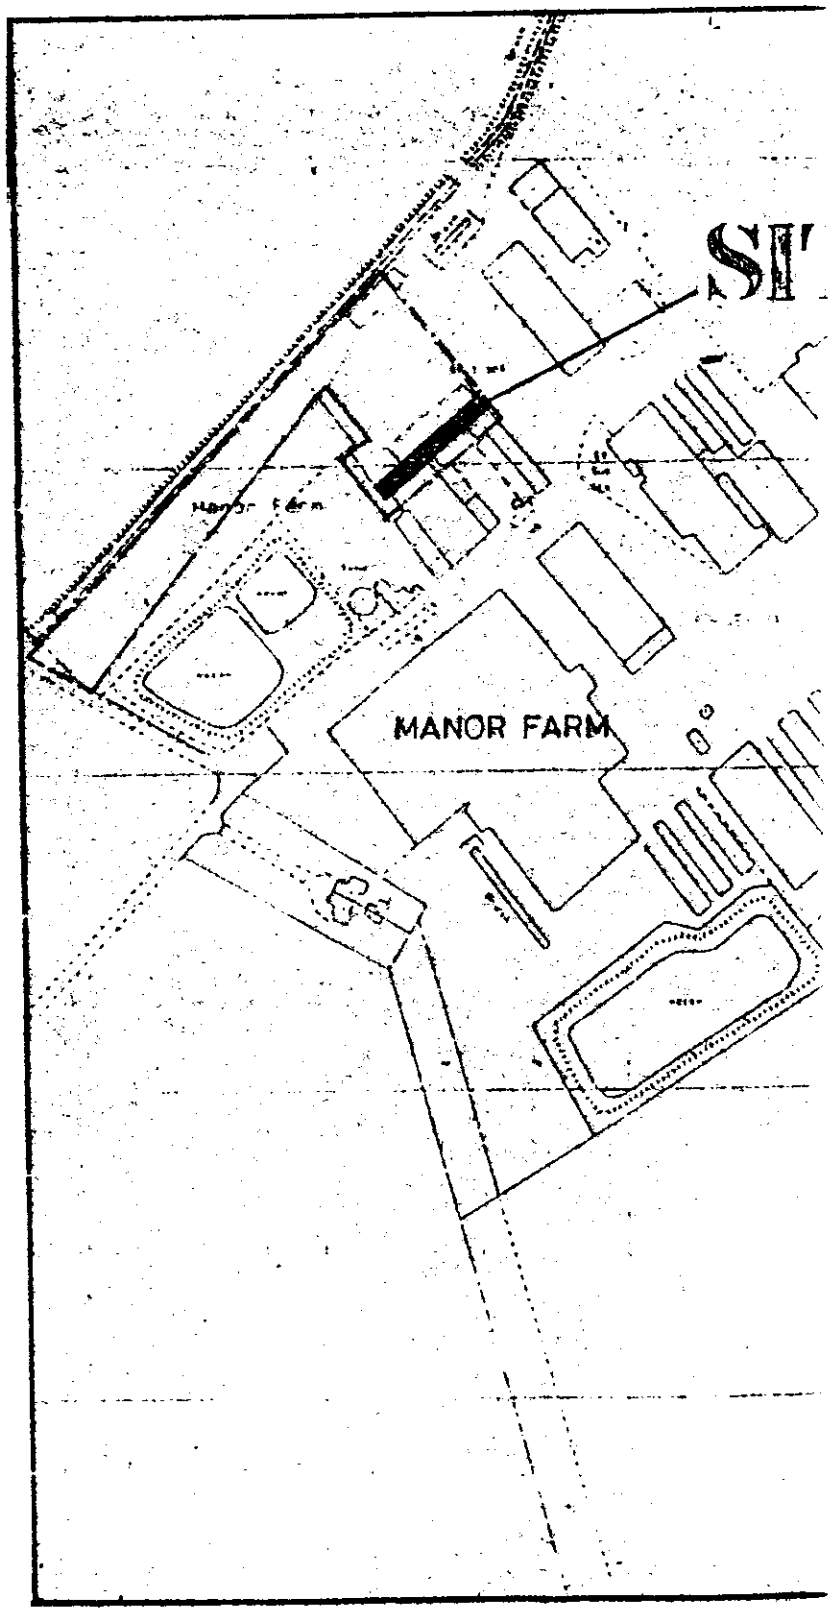

LOCATION PLA