


PREFERABLE POSITION OF DUCT FOR
DOSING LINE TO WET WELL, IF IT IS
INTENDED TO BE CAST IN THE PLINTH.
DUCT DIAMETER TO SUIT 8MM TUBE


POSITION OF DUCTS FOR
ELECTRIC SUPPLY & TELEMETRY,
IF FITTED IN THE PLINTH.

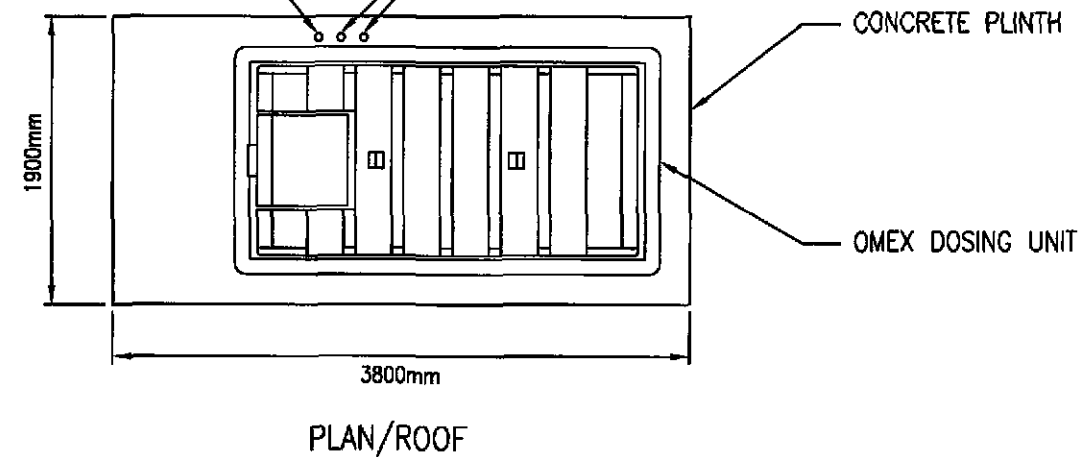

SHDC
PLANNING & DEVELOPMENT
01 FEB 2012
Ref. 0087-12

2 OFF LIFTING LUGS (ONLY
TO BE USED FOR LIFTING
VESSEL WHEN EMPTY)

LOCKABLE, HINGED ACCESS
COVER TO CHEMICAL TANK FILL
POINT AND DOSING SYSTEM

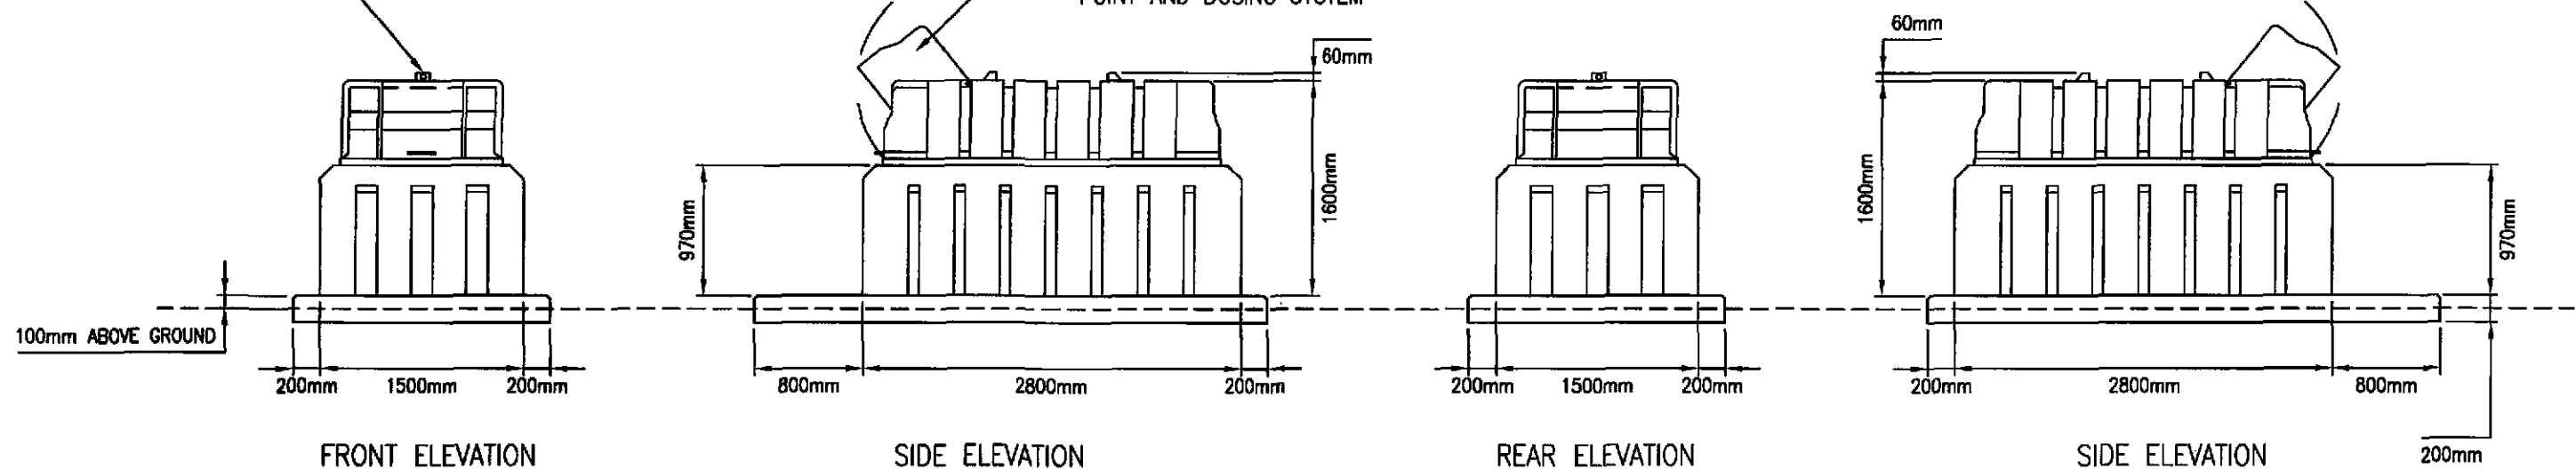

REV	DATE	DETAILS	STAT	CHK	APP
B		REVISED PLINTH DETAILS	1		
A	25.03.08	ORIGINAL ISSUE	1	TB	IB

REFERENCED DRAWINGS:

This plan is provided by Anglian Water pursuant to obligations under the Water Industry Act 1981 sections 190 or 191. It must be used in conjunction with any search results attached. The information on this plan is based on data currently received but the position must be regarded as approximate. Service pipes, private sewers and drains are shown as they are shown on the plan before carrying out any works. The actual position of all apparatus shall be determined by trial holes. No liability whatsoever, including liability for negligence, is accepted by Anglian Water for any error or inaccuracy or omission, including the failure to accurately record, or record at all, the location of any water main, drainage pipe, sewer or drain or disposal point or any item of apparatus. This information is valid for the date printed. The plan is produced by Anglian Water Services Limited, from Ordnance Survey Crown Copyright, 60 2004002. This map is to be used for the purpose of showing the location of Anglian Water plant only. Any other use of the map data or further copies are not permitted. This notice is not intended to exclude or restrict liability for death or personal injury resulting from negligence.

anglianwater
@one
Thorpe Wood House, Thorpe Wood,
Peterborough, Cambs. PE3 8WT
Tel: 01733 414100 Fax: 01733 414111

PROJECT TITLE

VARIOUS
S101A SEWERAGE SCHEMES

DRAWING TITLE

2500 LTR CAPACITY ANOMEX
BUNDED DOSING SYSTEM

DES'D: TB	DATE: 25.03.08	DRAWN: S00	DATE: 25.03.08	CHK'D: TB	DATE: 25.03.08	APP'D: IB	DATE: 25.03.08
-----------	----------------	------------	----------------	-----------	----------------	-----------	----------------

A3

SCALE: 1:50

DRAWING No.
SD-S-80

REV.
B

STAT.
1