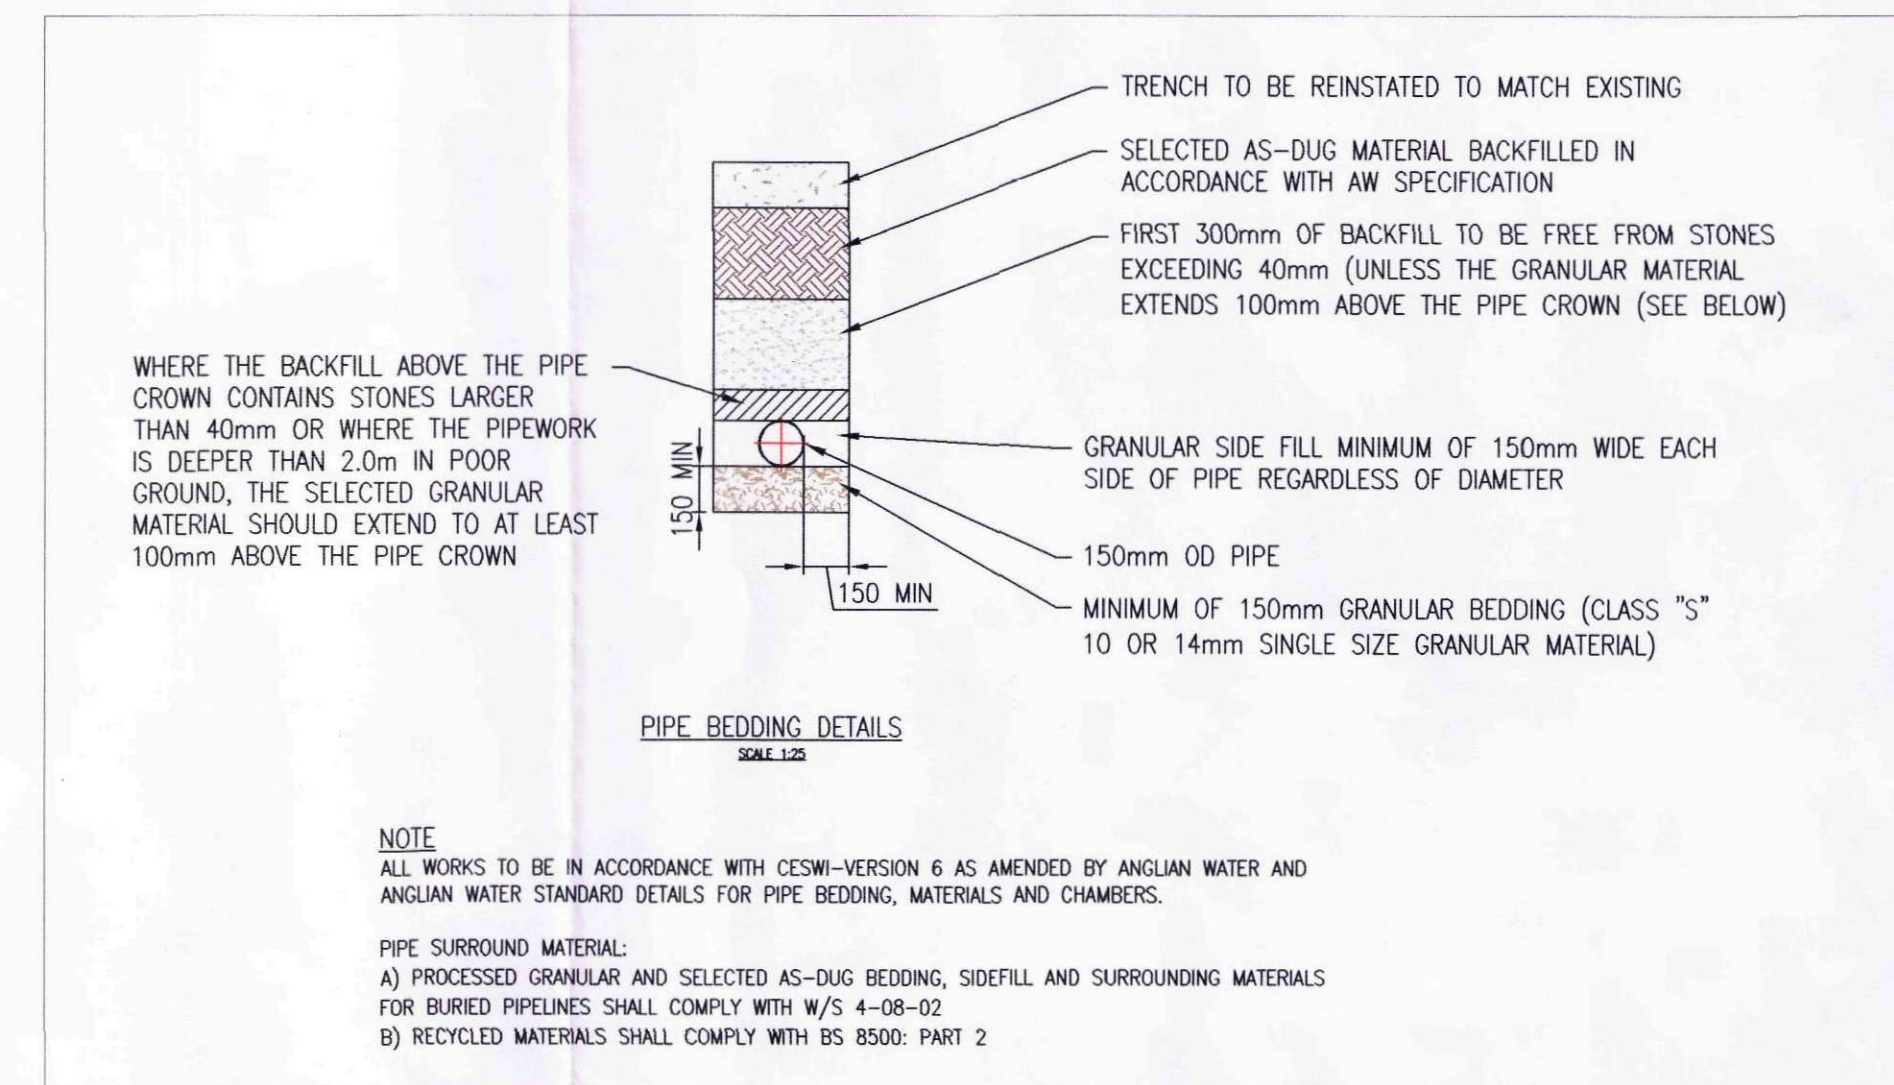
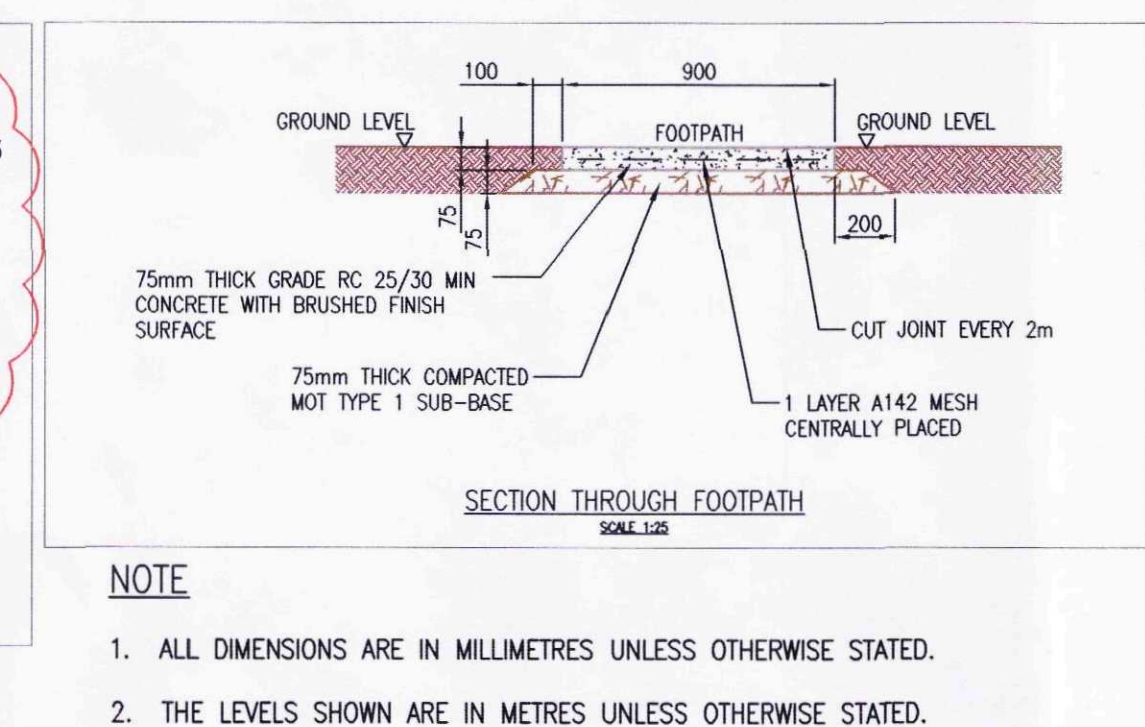
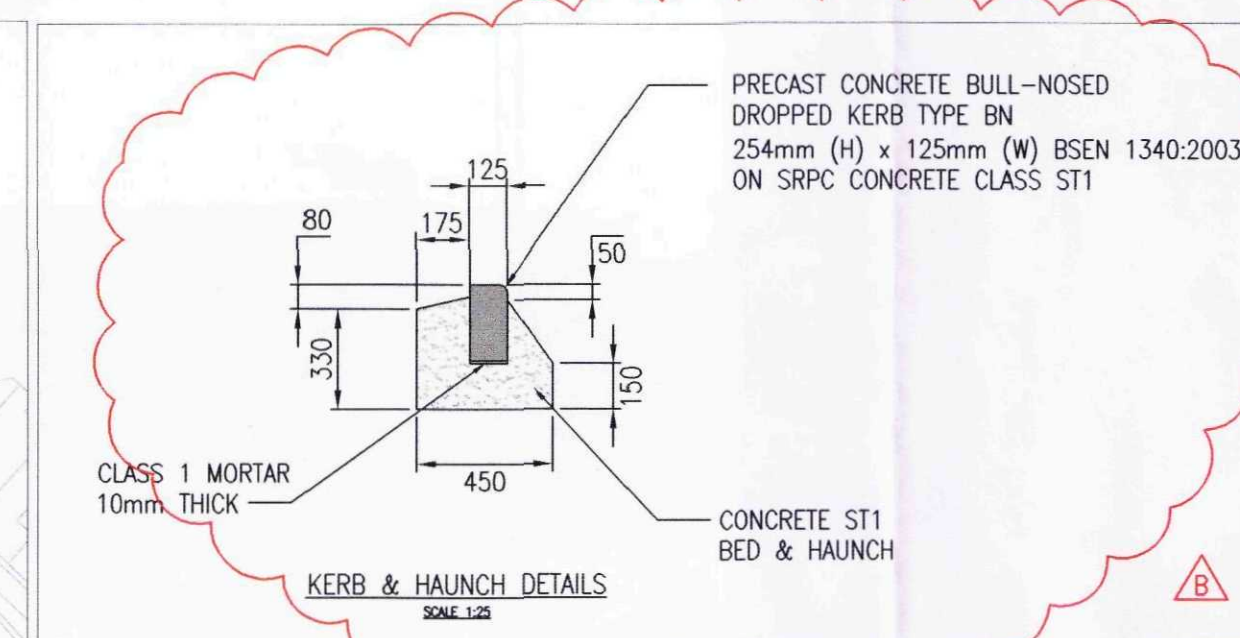
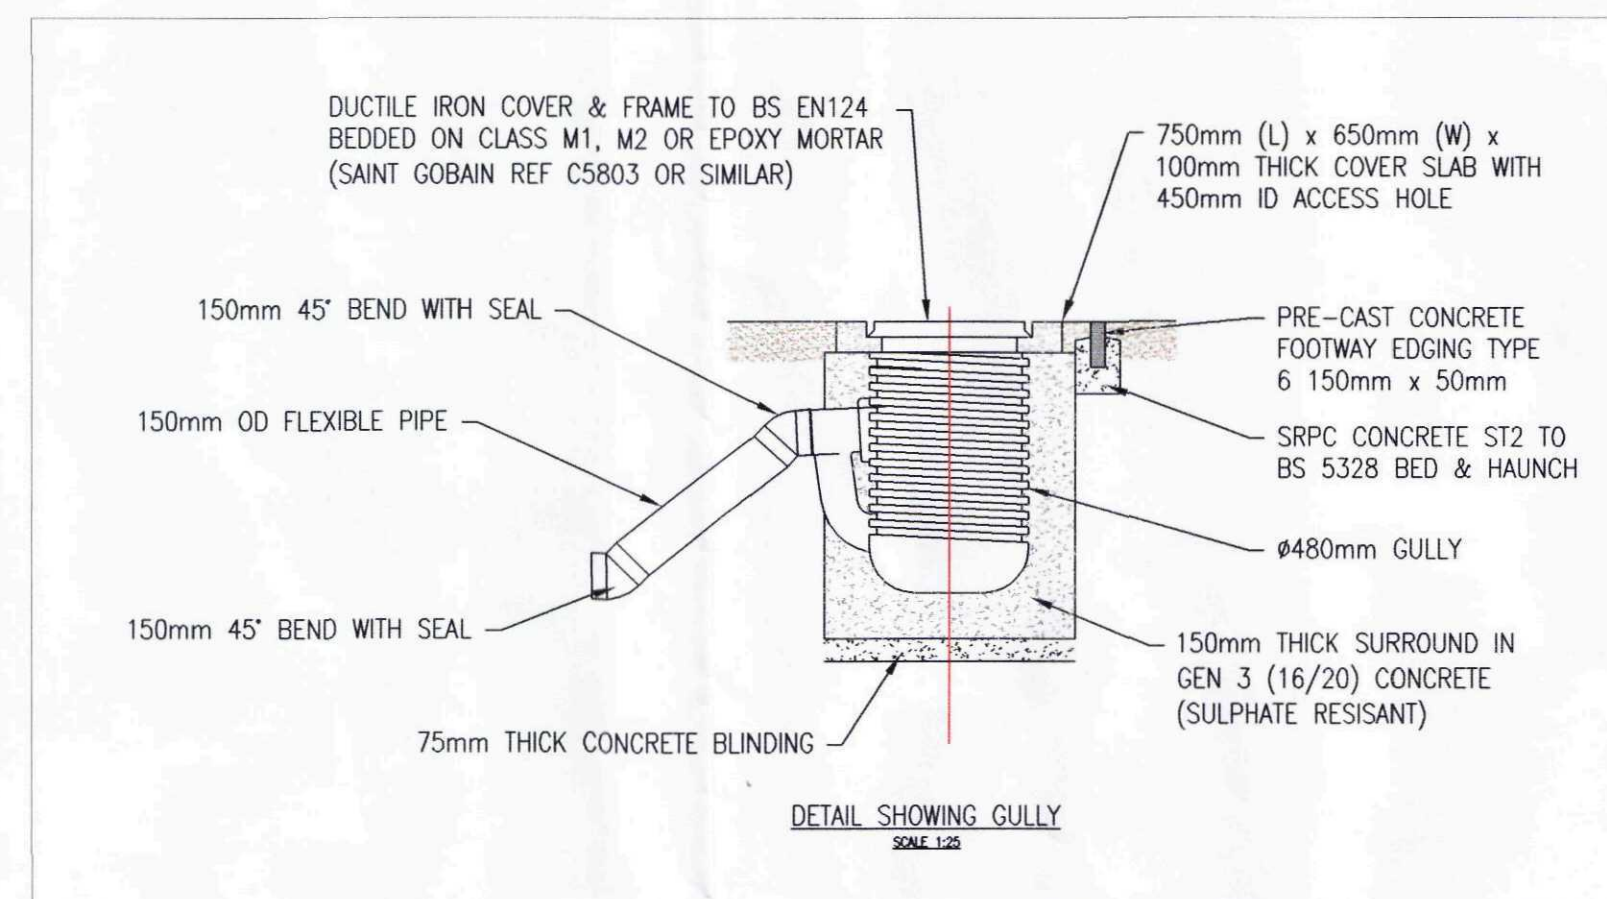
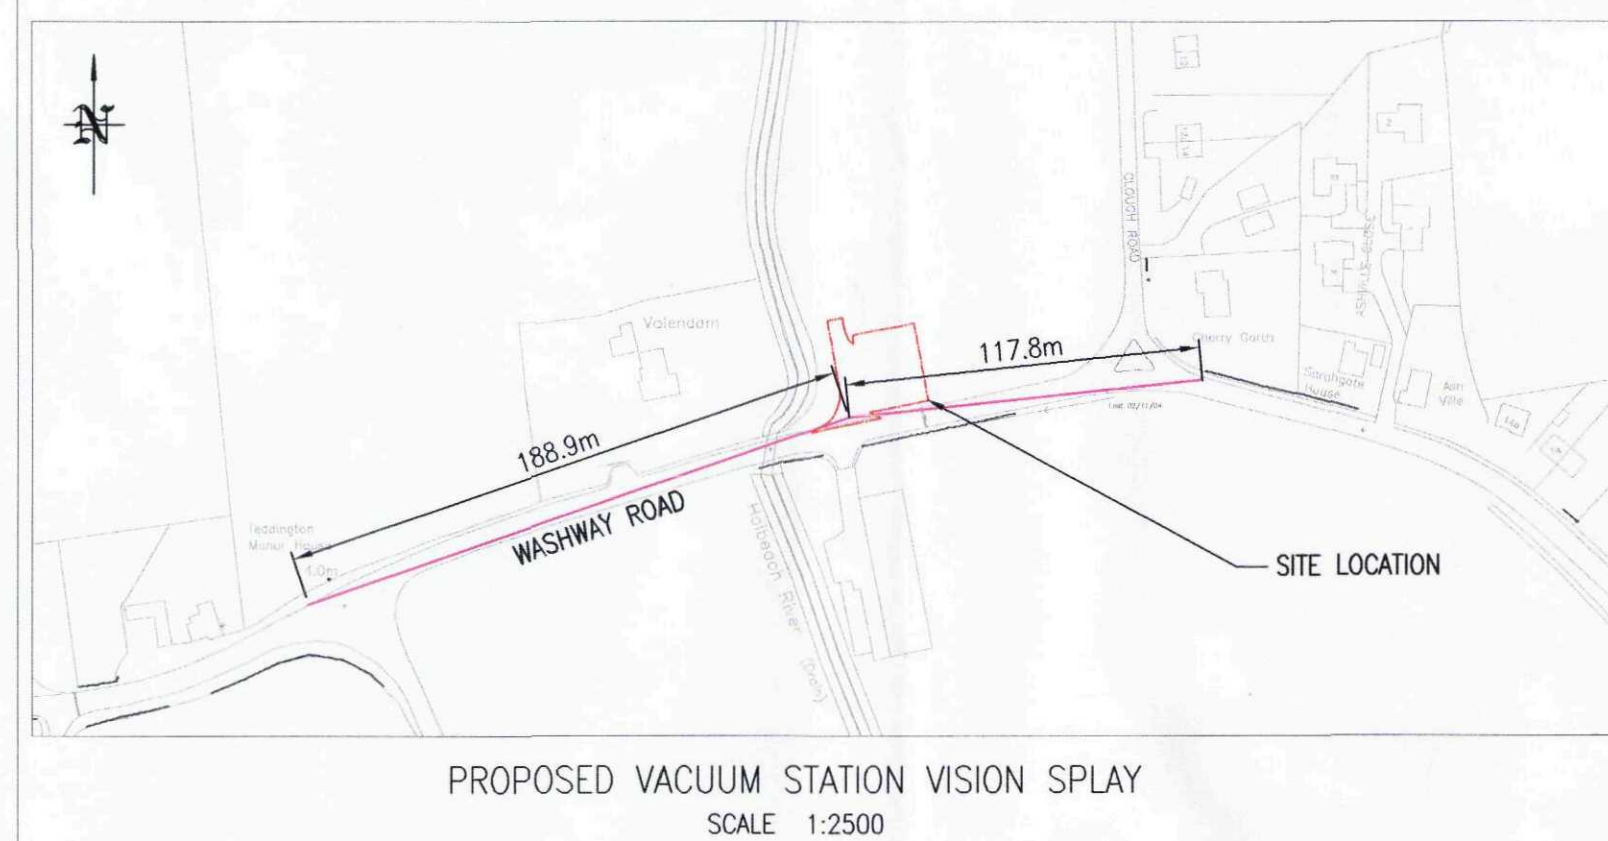
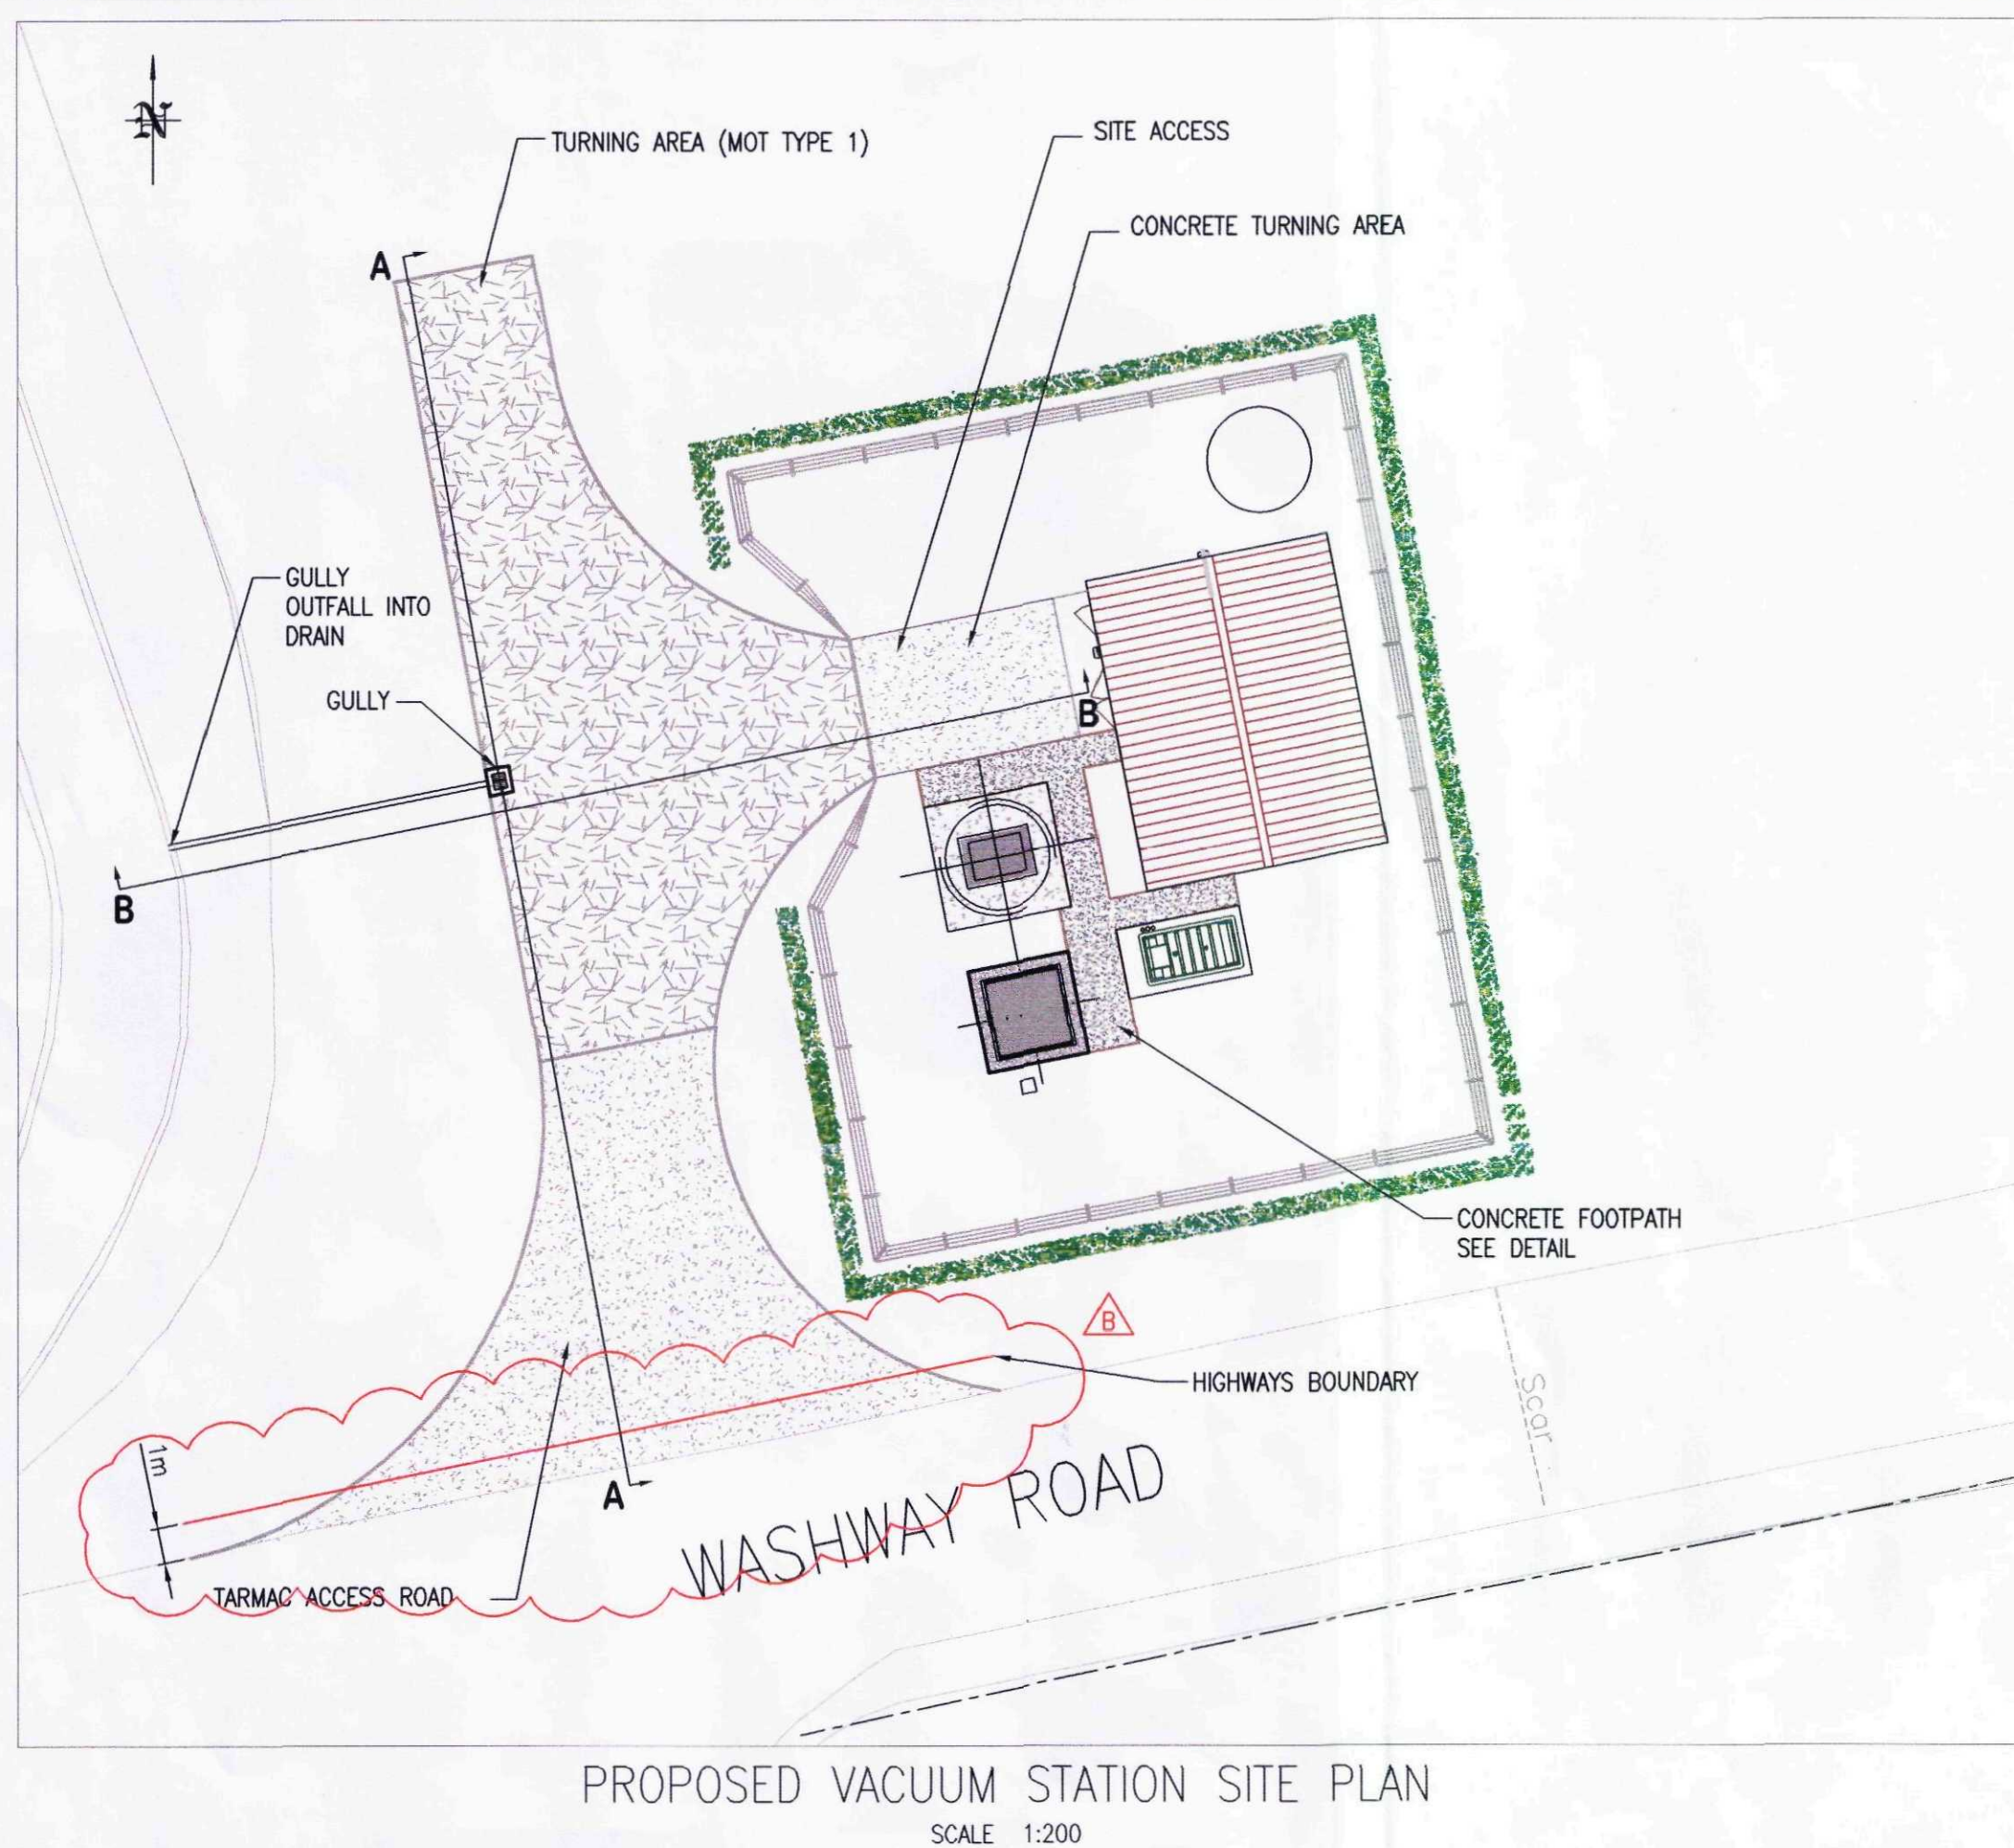


SHDC
PLANNING & DEVELOPMENT
01 FEB 2012
Ref. 0087-12

11.01.12 ACCESS TRACK CHANGED TO TARMAC. KERB DETAIL ALTERED. HIGHWAY BOUNDARY ADDED				MLW	1	IRW	TBP
28.11.11 FOR INFORMATION				MLW	1	IRW	TBP
REV	DATE	DETAILS	BY	STAT	CHK	APP	
11.01.12 ACCESS TRACK CHANGED TO TARMAC. KERB DETAIL ALTERED. HIGHWAY BOUNDARY ADDED				MLW	1	IRW	TBP
28.11.11 FOR INFORMATION				MLW	1	IRW	TBP
REV	DATE	DETAILS	BY	STAT	CHK	APP	

This plan is provided by Anglian Water pursuant to its obligations under the Water Industry Act 1991 sections 198 or 199. It must be used in conjunction with any search results attached. The information on this plan is based on data currently recorded but the position must be regarded as approximate. Service pipes, private sewers and drains are generally not shown. Users of this map are strongly advised to commission their own survey of the area shown on the plan before carrying out any works. The actual position of all apparatus MUST be established by field notes. No liability whatsoever, including liability for negligence, is accepted by Anglian Water for any error or inaccuracy or omission, including the failure to accurately record or record at all, the location of any water main, discharge pipe, sewer or drain or disposal main or any item of apparatus. This information is valid for the date printed. The plan is produced by Anglian Water Services Limited, from Ordnance Survey Crown Copyright, 100010001. This map is to be used for the purposes of viewing the location of Anglian Water plant only. Any other use of the map data or further copies are not permitted. This notice is not intended to exclude or restrict liability for death or personal injury resulting from negligence.

anglianwater
@one

Thorpe Wood House, Thorpe Wood, Peterborough,
Cambridgeshire, PE3 6WY
Tel: 01733 414100 Fax: 01733 414111

PROJECT TITLE
SARACEN'S HEAD & HOLBEACH BANK
S101A SEWERAGE SCHEME

DRAWING TITLE
VACUUM STATION
ACCESS ROAD &
TURNING AREA SECTIONS
AND VISION SPLAY

DES'D: RS DATE: 28.11.11 DRAWN: MLW DATE: 28.11.11 CHK'D: IRW DATE: 05.12.11 APP'D: TBP DATE: 06.12.11

A1 SCALE: AS SHOWN REFERENCED DRAWINGS: Saracen's Head & Holbeach xref 11702-1P

DRAWING No. SEW-07996-HOLBST-2A-DET-050

REV. STAT.
B 1