




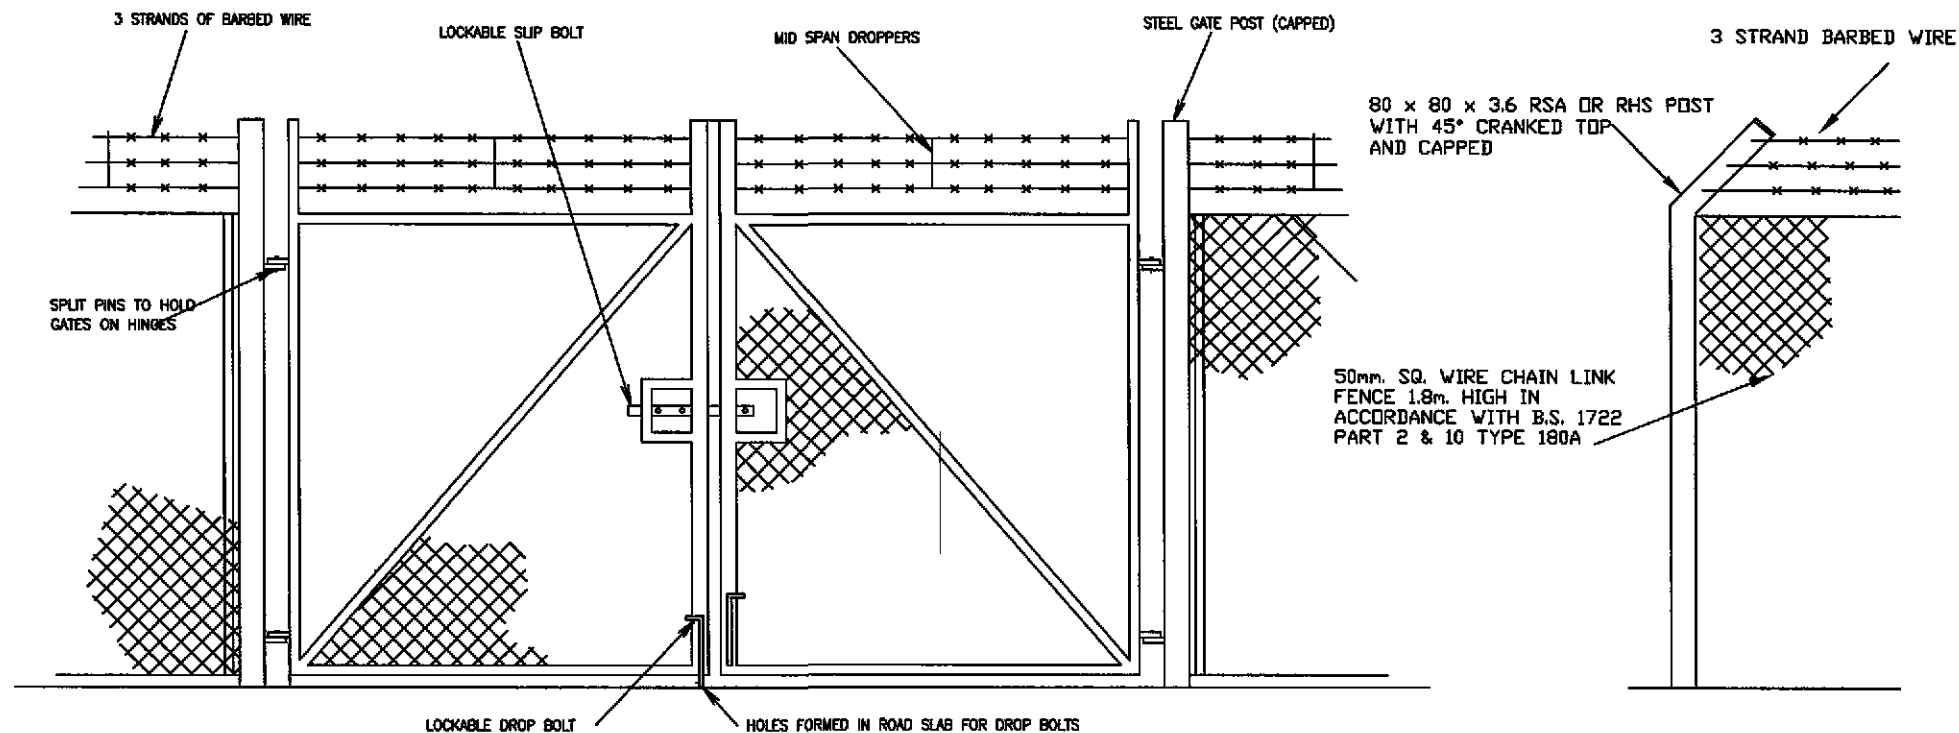

DETAILS OF GATE

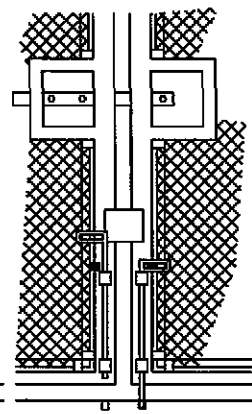

LOCKING DETAIL

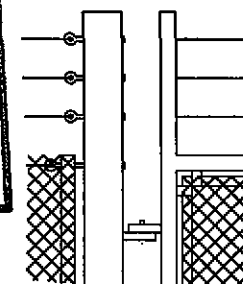

TYPICAL STRAINING DETAIL

NOTES:

1. GATES AND POSTS TO BE CONSTRUCTED FROM MILD STEEL, GALVANISED AFTER MANUFACTURE. SIZES TO BE IN ACCORDANCE WITH B.S. 1722 Pt.1, TABLE 5 (POSTS) AND TABLE 6 (GATE FRAMES AND BRACES).
2. GATE FENCING TO BE PLASTIC COATED CHAIN LINK.
3. FENCING TO BE PLASTIC COATED CHAIN LINK, 1.83m HIGH, WITH CRANKED TOP POSTS AND 3 STRANDS OF BARBED WIRE IN ACCORDANCE WITH B.S. 1722 Pt.1 & 10 TYPE 180A. POSTS TO BE CRANKED INWARD TOWARDS SITE.
4. THE CONTRACTOR SHALL ALSO SUPPLY, WITH THE GATE, AN "ABLOY" LOCK AND KEYS. THE BARREL AND KEY TYPE/N° SHALL BE BY AGREEMENT WITH THE TREATMENT MANAGER
5. ALTERNATIVE 100 x 100 CONCRETE POSTS MAY BE USED WHEN A MECHANICAL HANDLER IS AVAILABLE

H	DRAWING NUMBER CHANGED	GRW	11/08
G	CONCRETE POSTS REPLACED WITH STEEL	GRW	10/04
F	NOTE N° 4 ADDED	P.A.T.	03/04
E	CRANKED POST SHOWN	GRW	8/02
D	TITLE BLOCK TEXT AMENDED TO PREFERRED ARRANGEMENT	AGG	2/00
C	NOTES AMENDED	NLP	12/98
B	TITLE BLOCK AND NOTES AMENDED	NLP	10/94
A	RESUBMIT FOR REBID	NLP	10/93
REV	DETAILS	BY	DATE

ALL COPYRIGHT AND DESIGN RIGHT SUBSISTING IN THIS DOCUMENT IS THE PROPERTY OF ANGLIAN WATER SERVICES LIMITED, AND MAY NOT BE REPRODUCED WITHOUT ANGLIAN WATER'S CONSENT. THIS DOCUMENT AND THE INFORMATION CONTAINED WITHIN IT IS CONFIDENTIAL TO ANGLIAN WATER SERVICES LIMITED AND MAY NOT BE DISCLOSED TO ANY THIRD PARTY WITHOUT ANGLIAN WATER'S CONSENT.

PROJECT TITLE

PREFERRED ARRANGEMENT

DRAWING TITLE

CHAIN LINK FENCE
AND GATE DETAILS

BASED ON
PREFERRED ARRANGEMENT
Fig No
REV

Anglian Water

ANGLIAN WATER - TECHNOLOGY GROUP
Thorpe Wood House, Thorpe Wood, Peterborough Cambs. PE3 6WT
Tel: 01733 414100 Fax: 01733 414111

SURVEYED	DRAWN HJM	DESIGNED J.JAMES	CHECKED
APPROVED	DATE OCT 93	SCALE N.T.S	OCG CODE

DRAWING No:- SD-G-24/1