
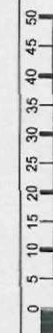
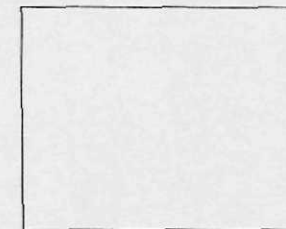


'MENTHA', WELBOURNE LANE EAST, HOLBEACH, NR. SPALDING,

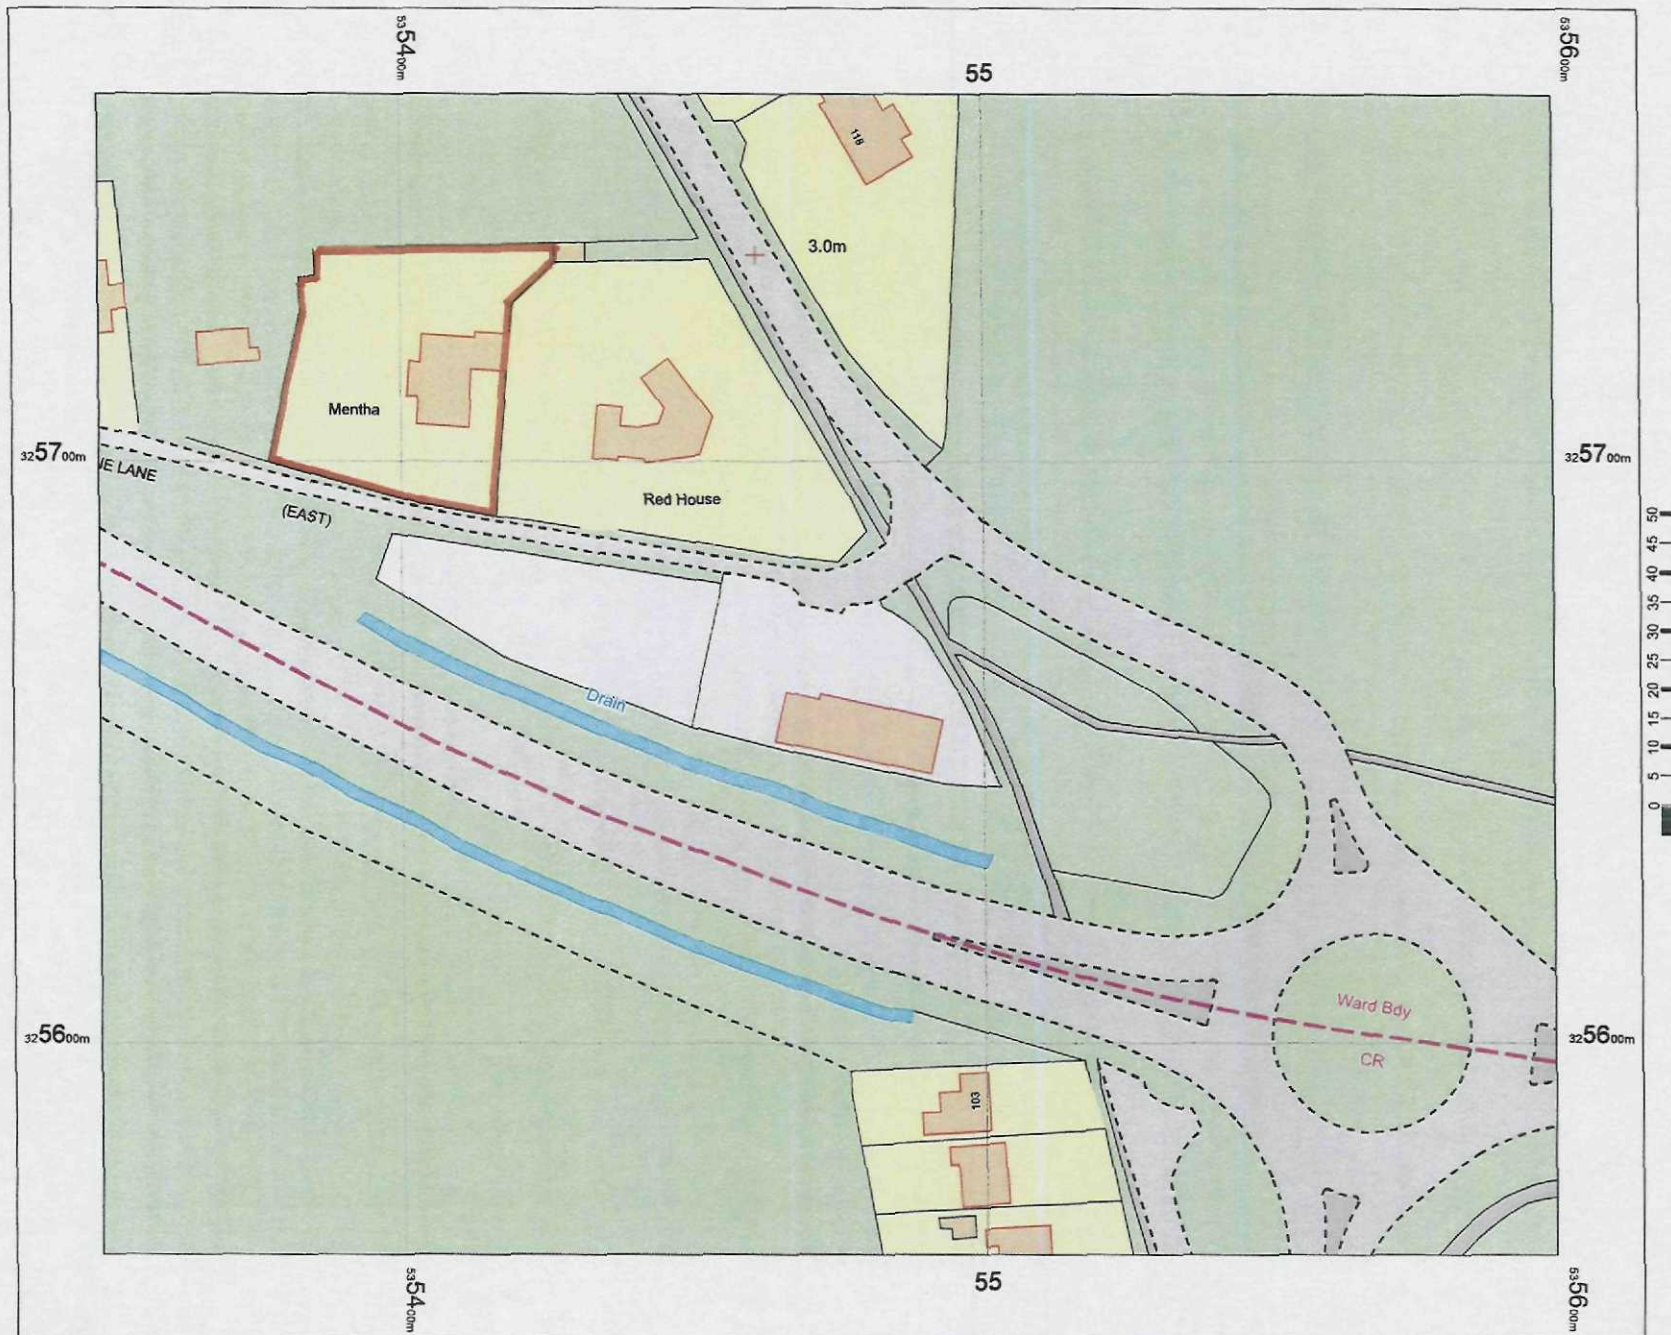

14 August 2014, ID:
MDP-00352280
www.mapdataportal.co.uk

1:1250 scale print at A4, Centre:
535473 E, 325664 N

©Crown Copyright. Licence no.
100019980



Photarc Surveys Ltd

Tel: 0800 083 1009
maps@photarc.co.uk

Beech House, 15 March Avenue, HARNOCKATE, NCT2 8DS