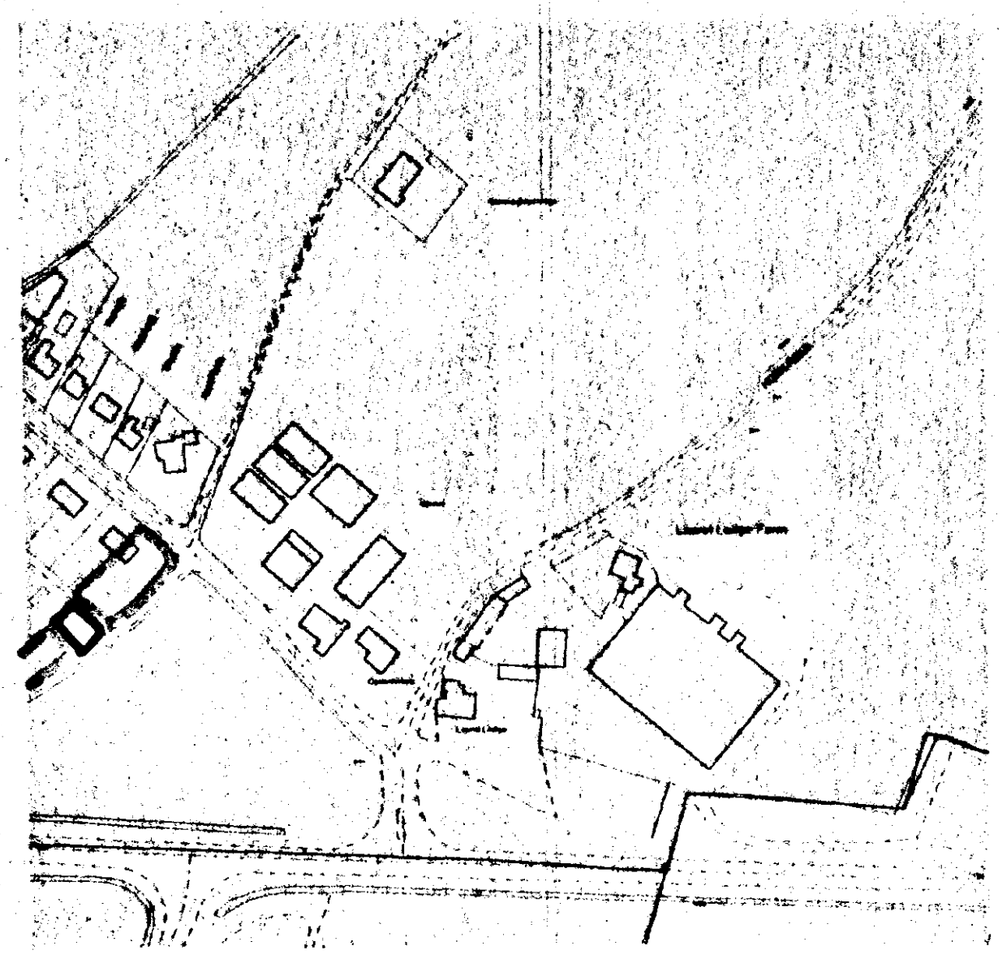

LOCATION PLAN 1:2500

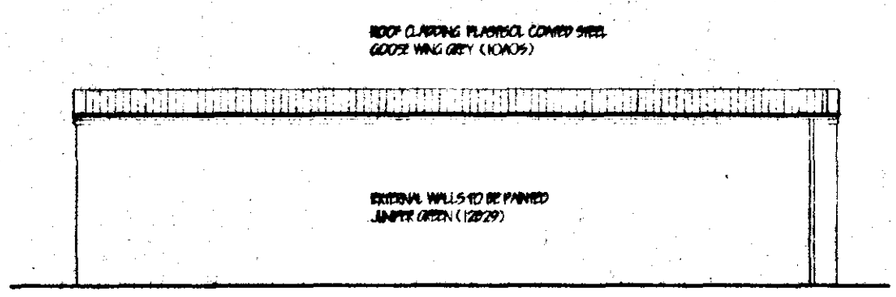

NORTH EAST ELEVATION

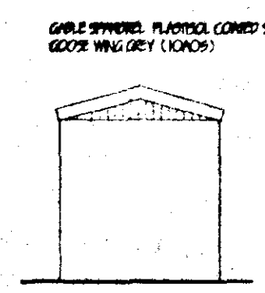

NORTH WEST ELEVATION

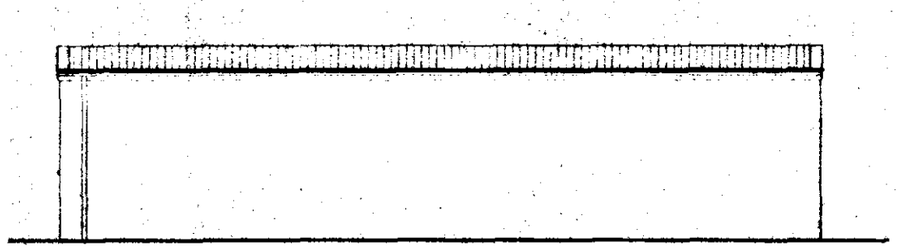

SOUTH WEST ELEVATION

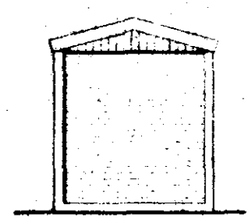

SOUTH EAST ELEVATION

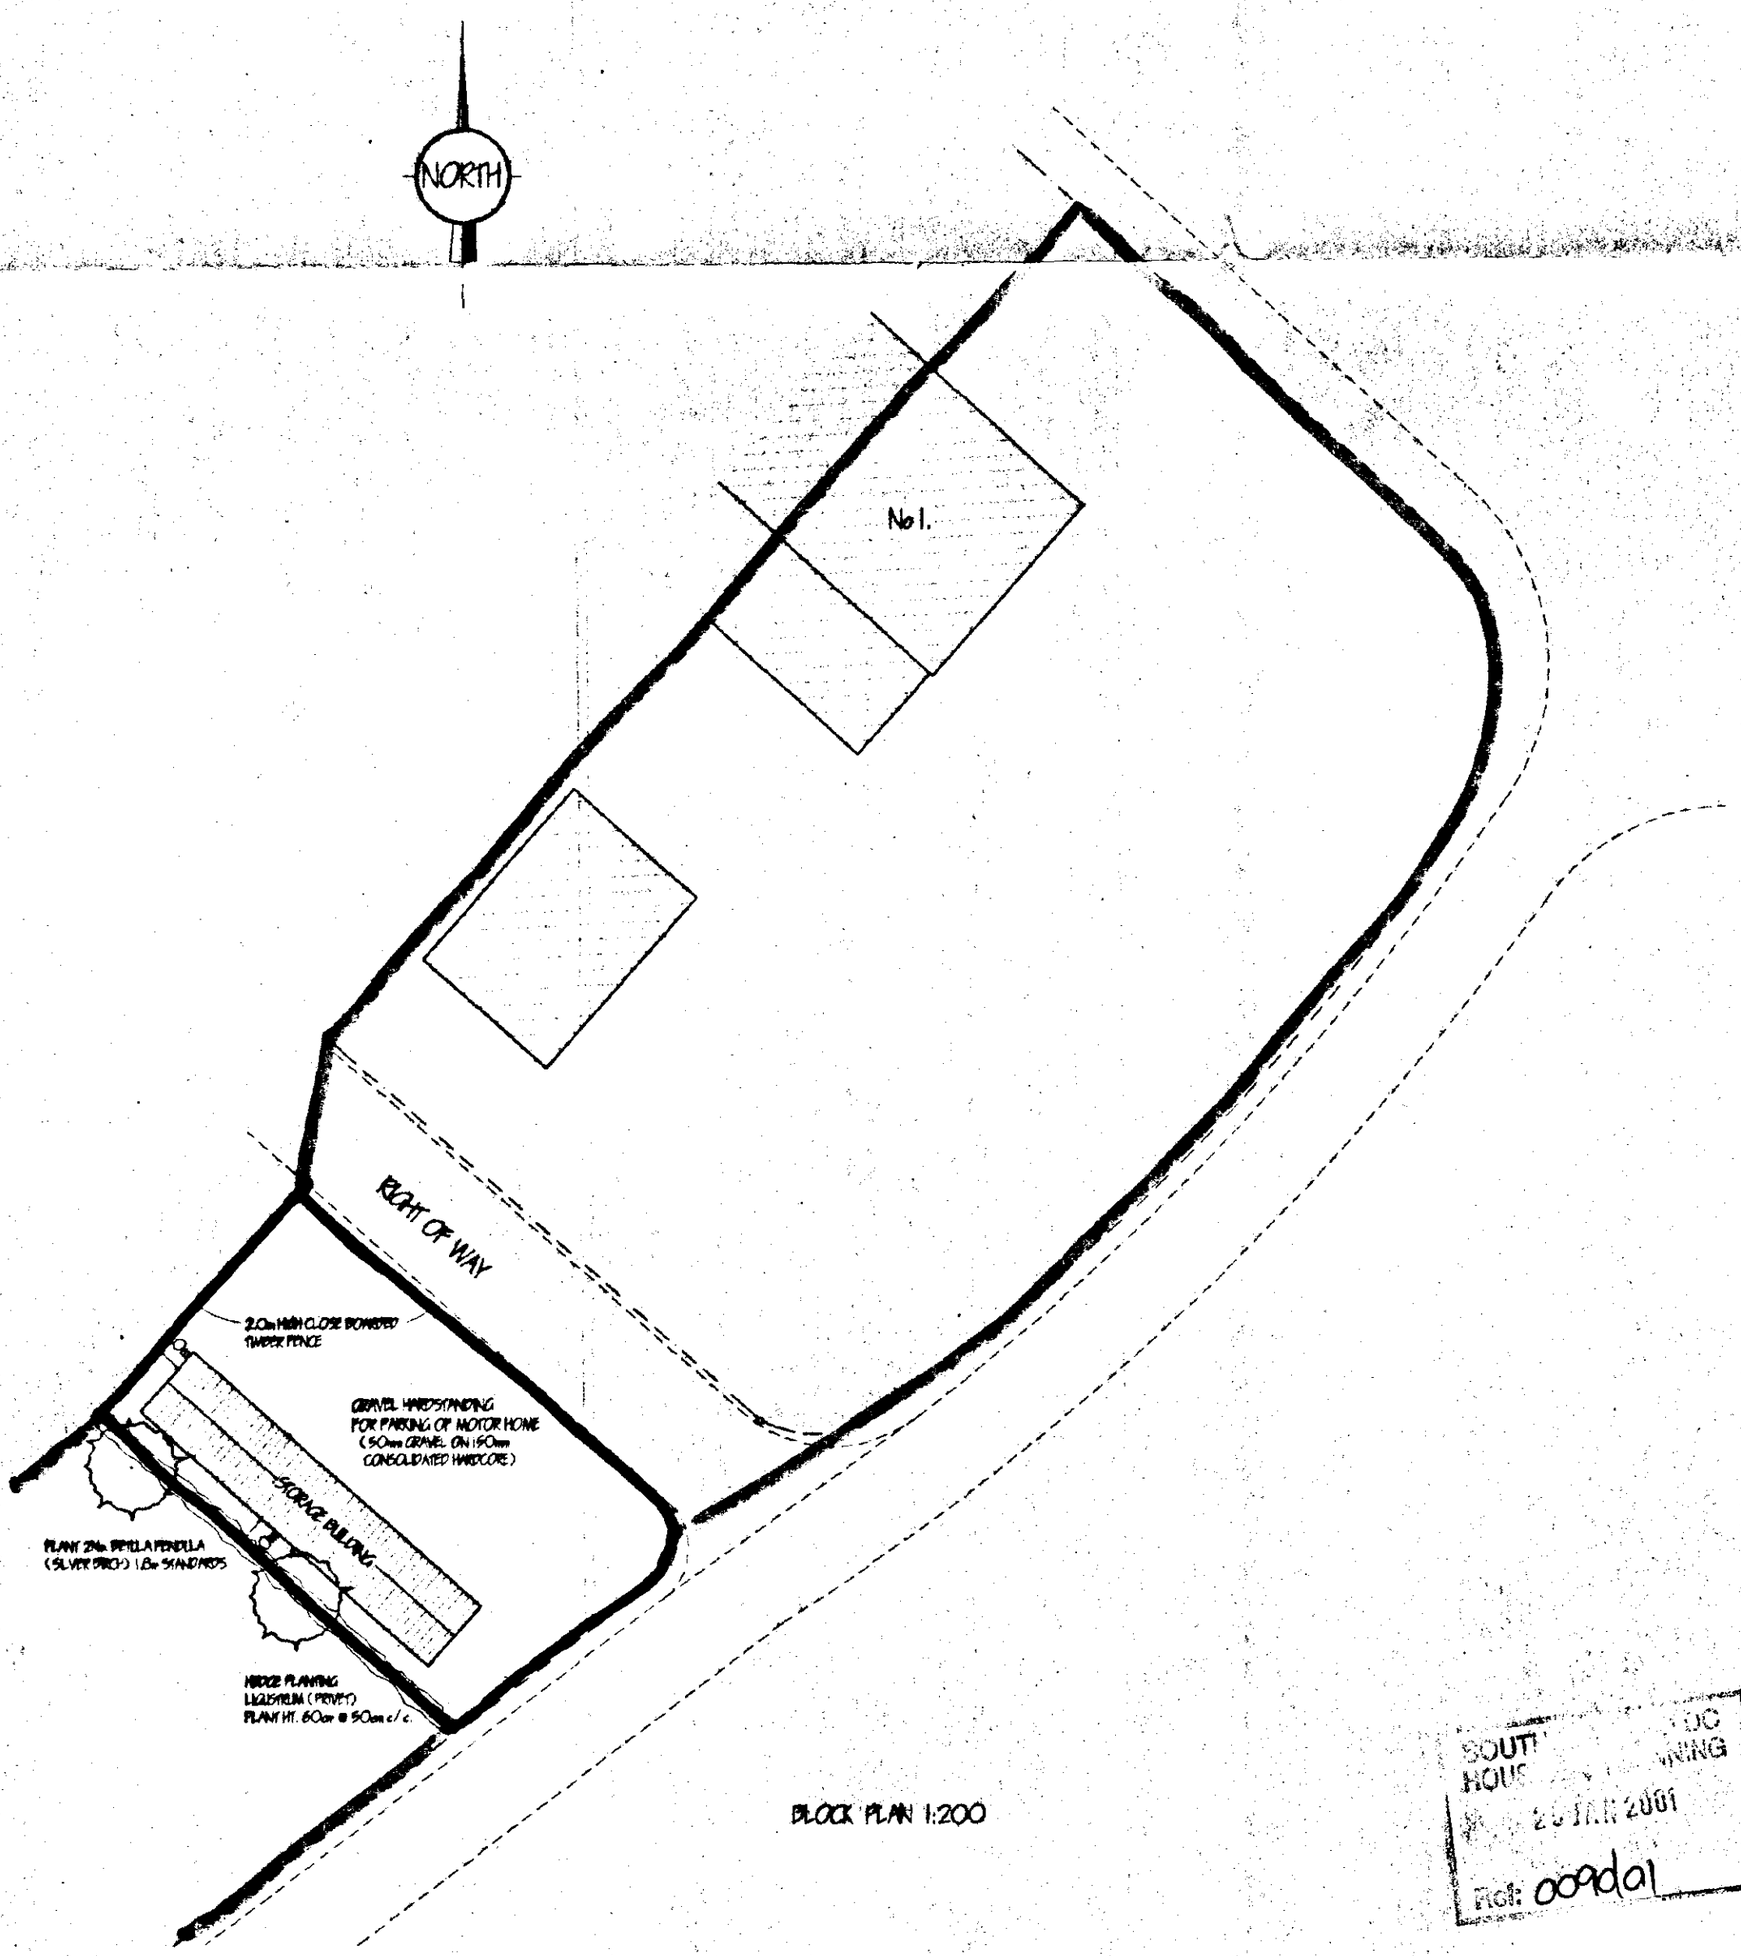

BLOCK PLAN 1:200

SOUTH ... DC
HOUS ... NING
... 2 JAN 2001
Ref: 0090a1

revision	date	init	revision details.

COOPER ARCHITECTURAL DESIGN
12A WRIGHTS MEWS, PARK LANE, HOLBEACH, SPALDING, LINC'S PE12 7EE
Tel/Fax : 01406 423762
Mobile : 07808 125 776

Client: MR R. CALEY

Project:
CHANGE OF USE FOR STATIONING OF A TEMPORARY BUILDING FO STORAGE OF AGRICULTURAL IMPLEMENTS AND PARKING OF MOTOR HOME.
1 WASHWAY ROAD, HOLBEACH, SPALDING, LINC'S.

Drawing:

Scale 1:100	Drawing No. 0023:01
Date. JANUARY 01	Drawn. J.C.