


LOCATION PLAN @ 1:1250

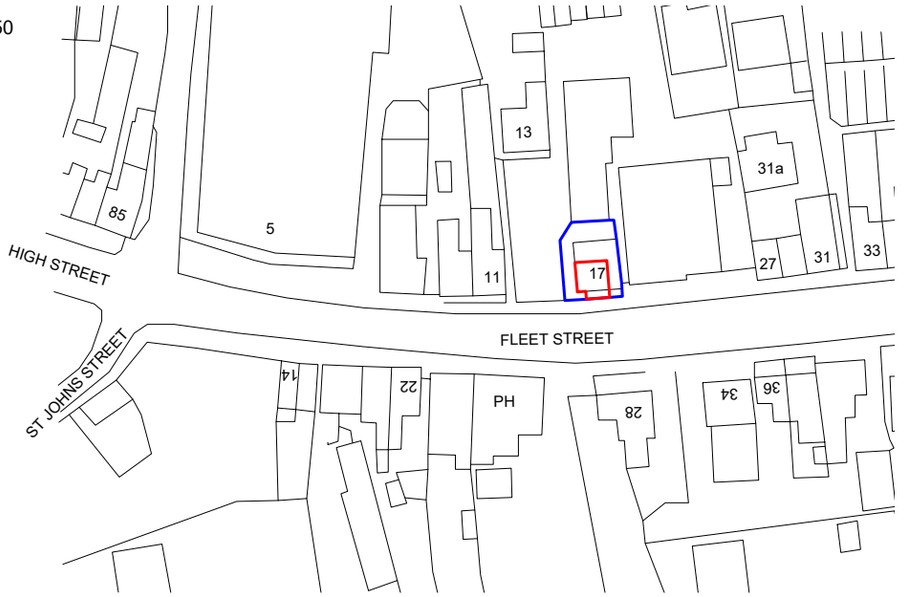

BLOCK PLAN @ 1:500

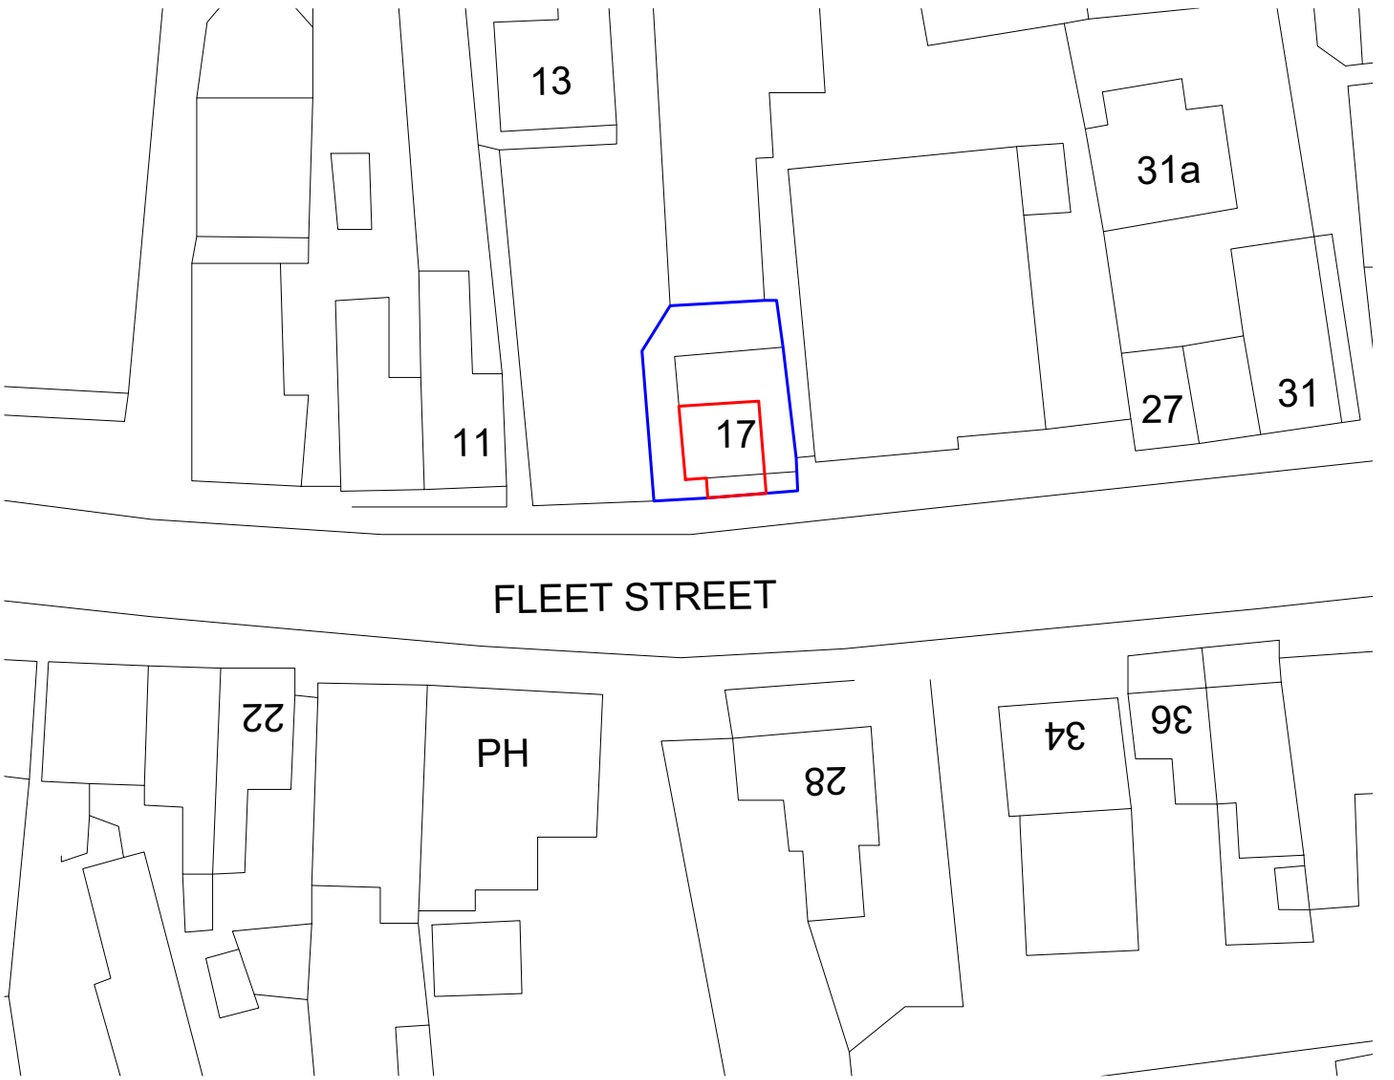

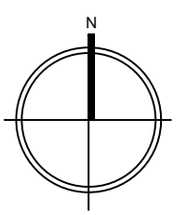

CA	JOB TITLE : 17 Fleet Street, Spalding, PE12 7AF	DWG. NO. : 010-01
	DWG TITLE : Location & Block Plan	SCALE : As shown @ A4
		DATE : 22/10/2017

CLAYTON ARCHITECTURE LIMITED. Tel: 07435569465 E: joeclayton_91@hotmail.co.uk