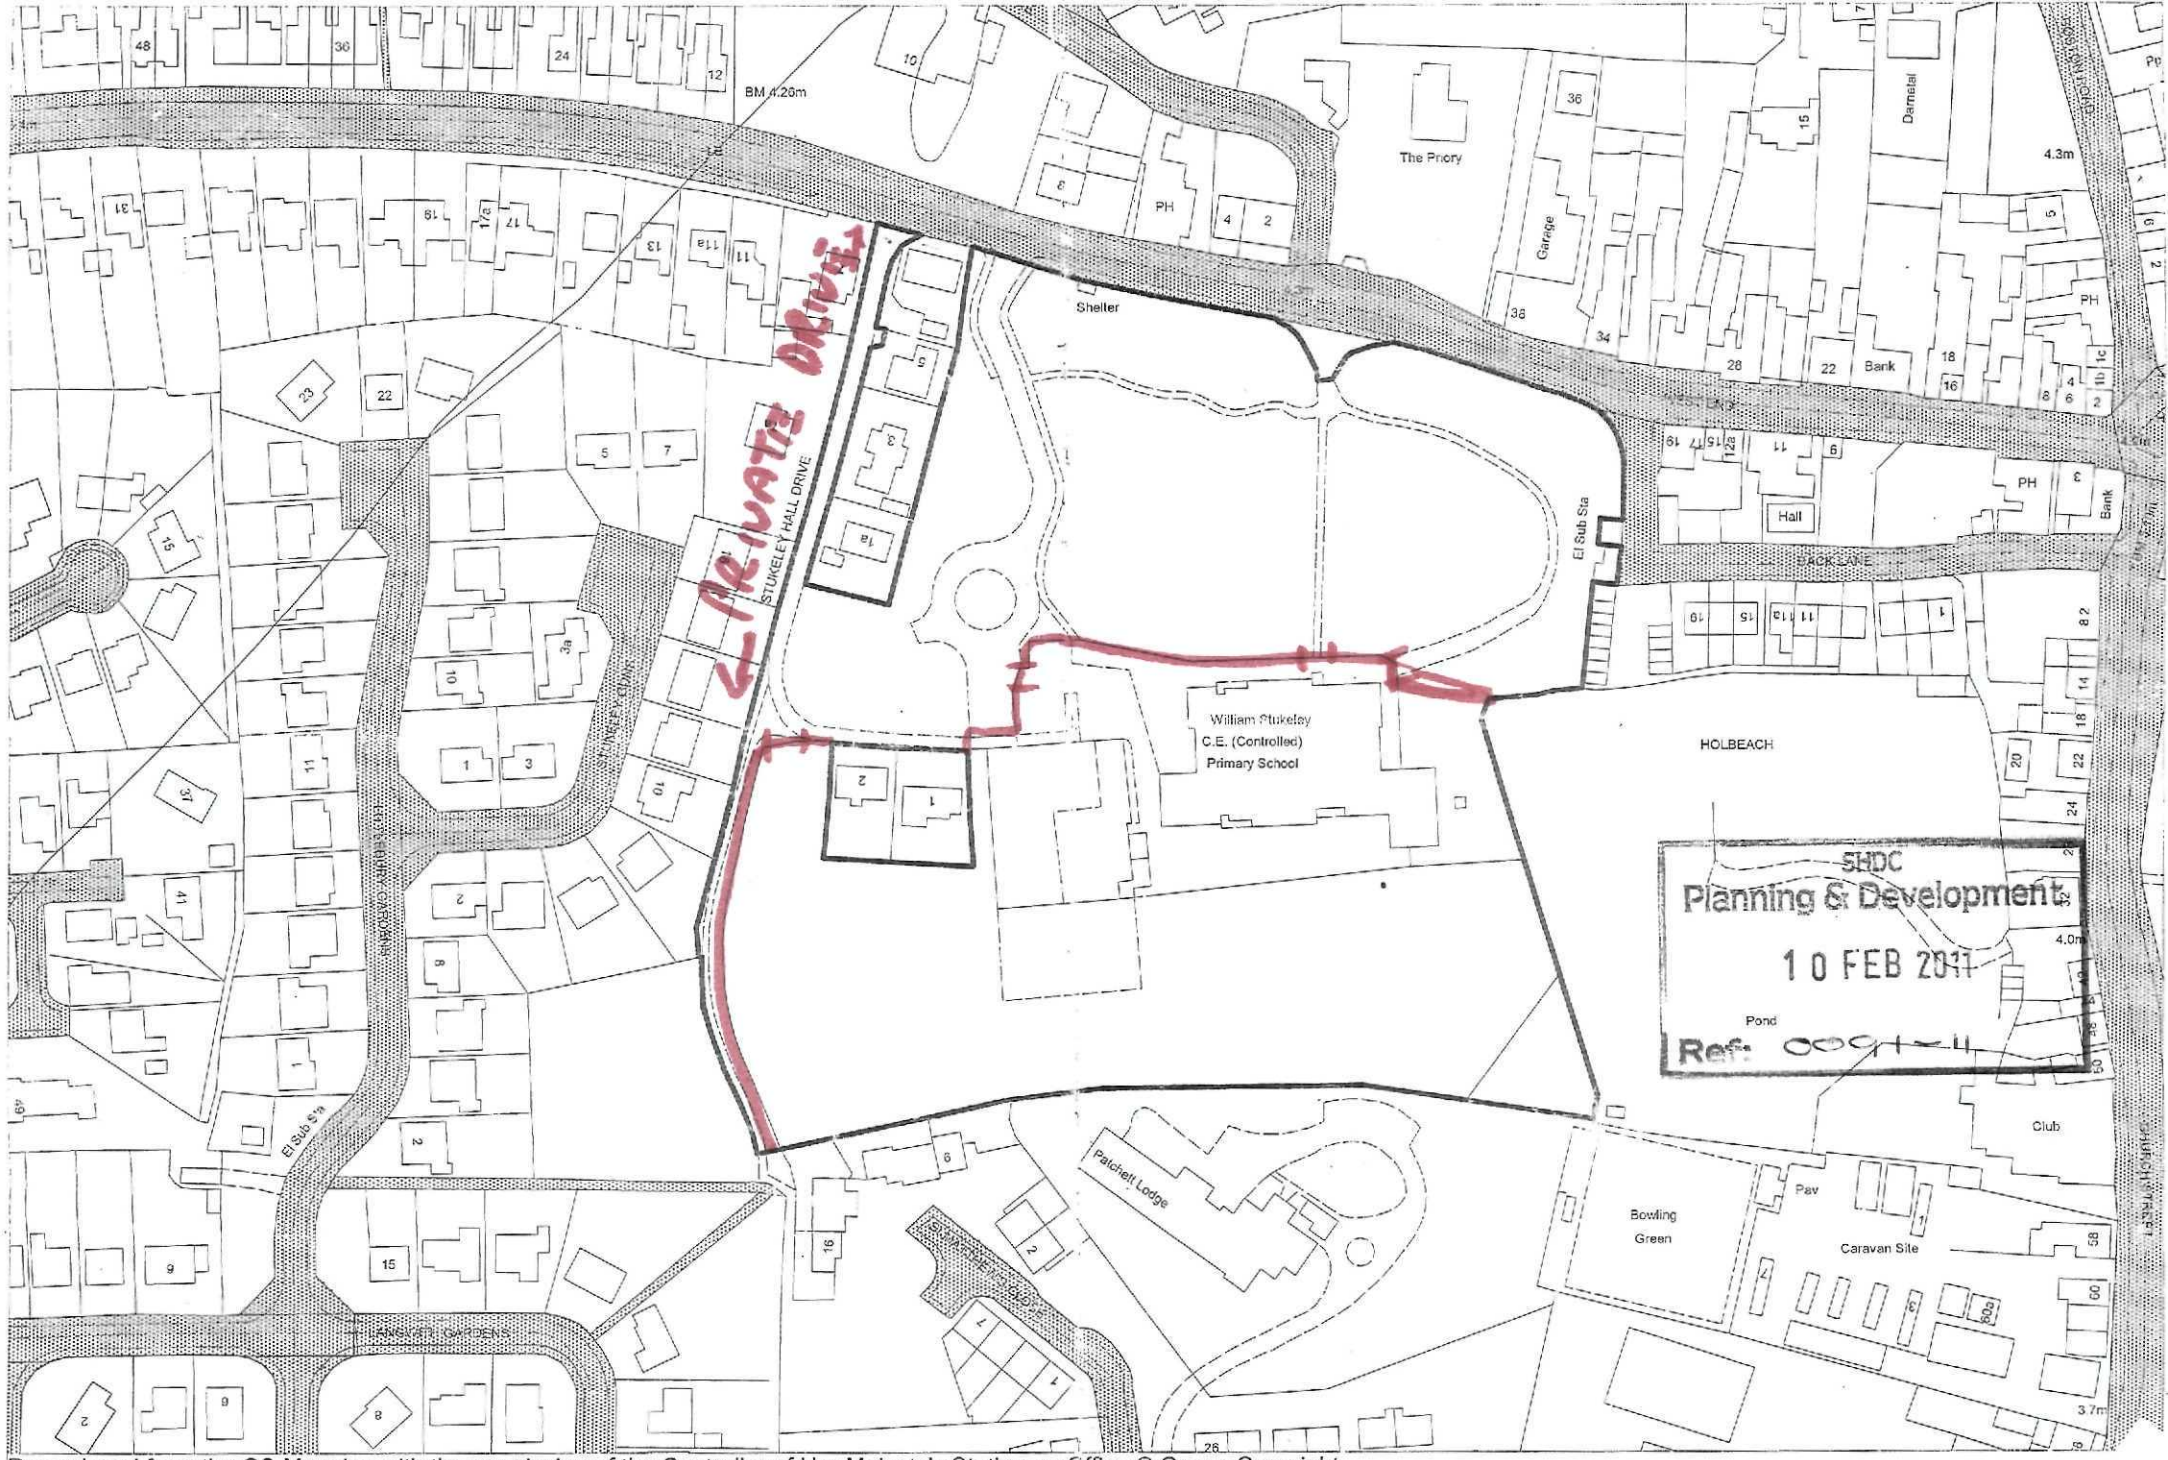

SHDC
Planning & Development
10 FEB 2011
Ref: 0091-4

Reproduced from the OS Mapping with the permission of the Controller of Her Majesty's Stationary Office © Crown Copyright.
Unauthorised reproduction infringes Crown Copyright and may lead to civil proceedings.OS LICENCE 100025370