Nationwide

SIGN A - Scale 1:20

SIGN B - Scale 1:20

SUPERSEDED

SPECIFICATION

SIGN A

DIMENSIONS

7360mm x 930mm

DESCRIPTION

1 No internally illuminated fascia sign.

SIGN B

DIMENSIONS

800mm x 816mm

DESCRIPTION

1 No internally illuminated, double sided projection sign.

SHDC
Planning & Development
31 JAN 2003
Ref 092/03

BRANCH NO :- 1101



EXISTING SIGNAGE



PROPOSED SIGNAGE

BUTTERFIELD SIGNS
1/4 SUNBRIDGE ROAD, BRADFORD,
WEST YORKSHIRE. BD1 2RZ.
Tel : +44 (0) 1274 722244
Fax : +44 (0) 1274 848998
www.butterfieldsigns.co.uk

This drawing is the property of Butterfield Signs. All rights reserved. Copyright reserved. The information in this document is given in confidence and with the understanding that it will not be copied, used or disclosed except with the prior written consent of Butterfield Signs Ltd. It must not be lent, shown, or in any way communicated or otherwise made available to unauthorised persons.

CERTIFICATE No FM 00594


CLIENTS :-	NATIONWIDE 3 West end, Holbeach Lincolnshire.		
DATE	17 / 01 / 2003	SCALE	AS SHOWN @ A3
SALES CONT.	JDS	DRAWN BY	SL
JOB NO.	BS37918	SAVE AS.	Nationwide / 58 / 2003

Ordnance Survey®

Superplan®

Planning Extract - 1

Site-centred

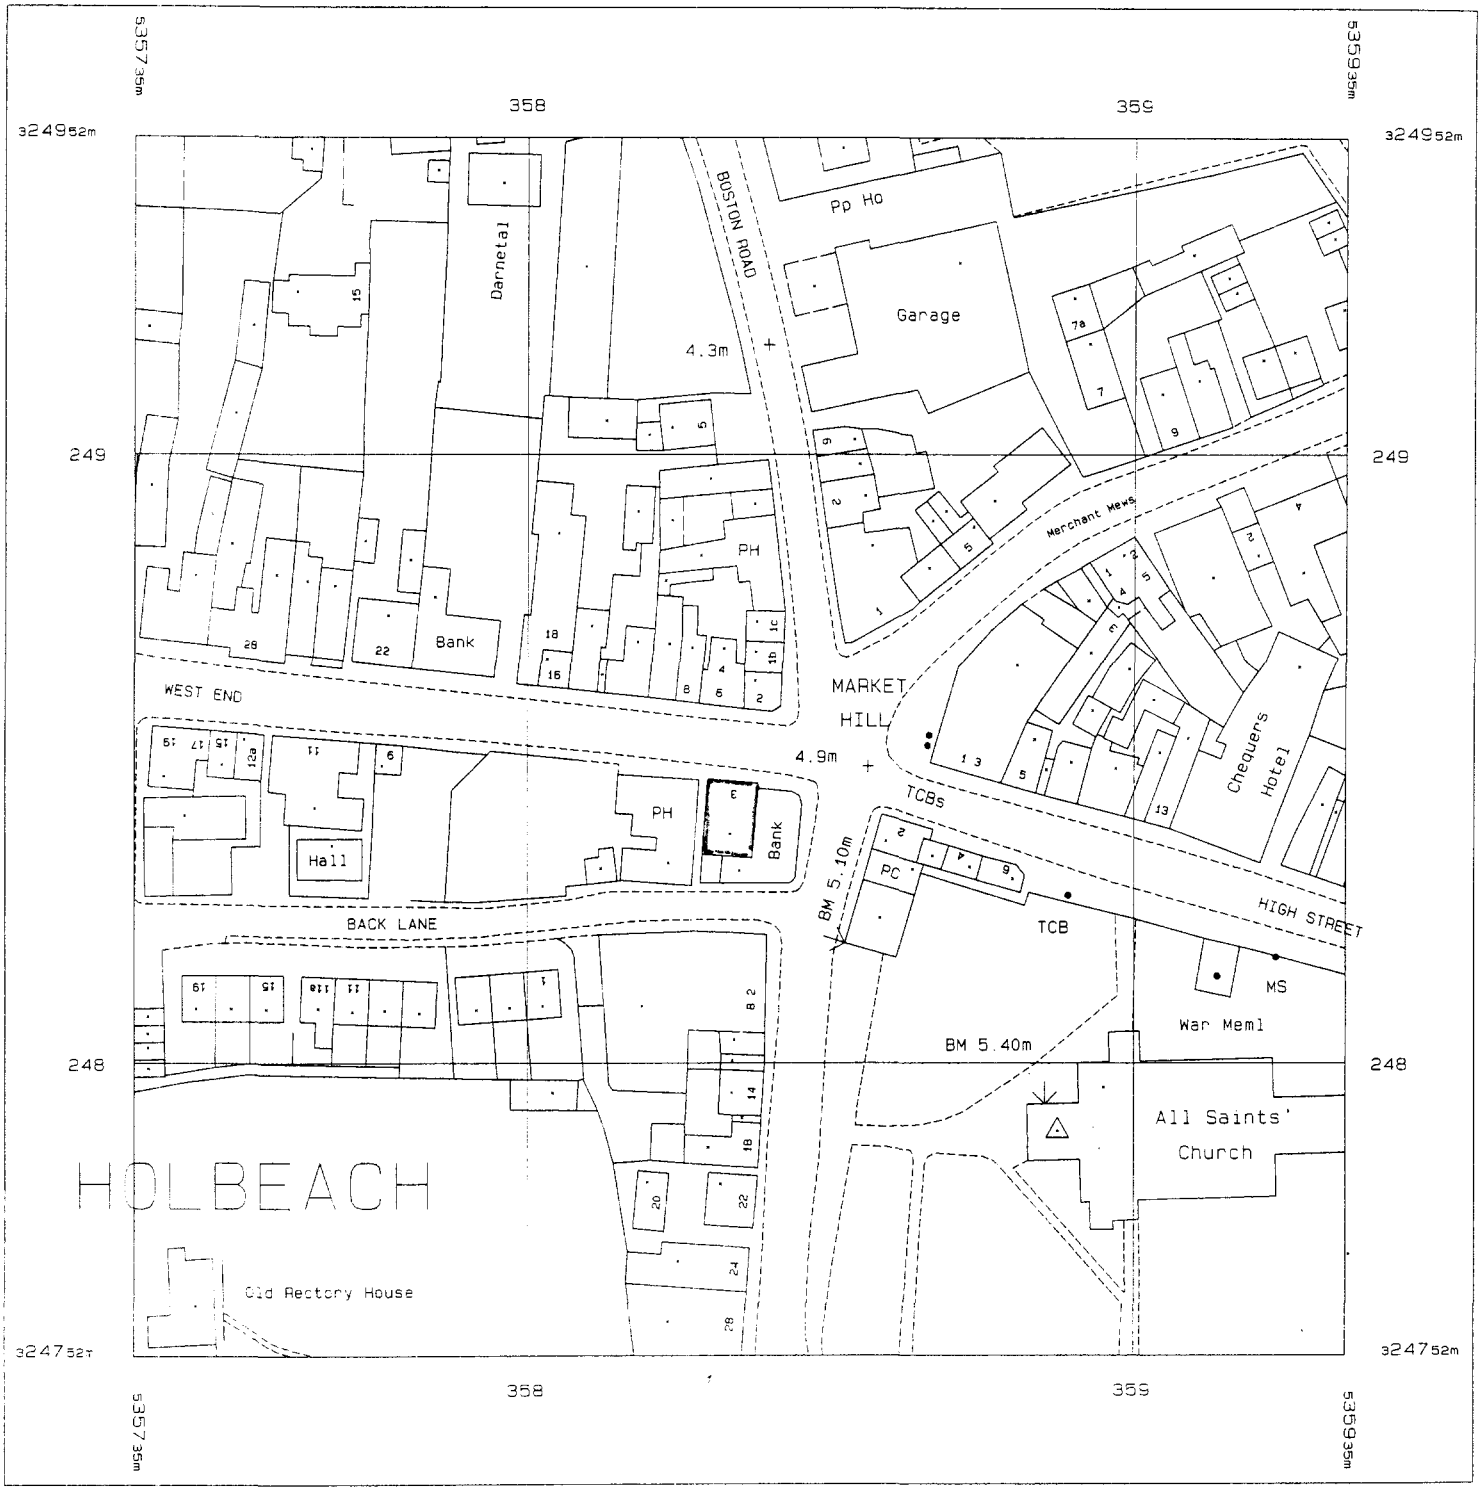

Produced 29 Jan 2003 from Ordnance Survey digital data and incorporating surveyed revision available at this date. © Crown Copyright 2003.

Reproduction in whole or in part is prohibited without the prior permission of Ordnance Survey.

Ordnance Survey, the OS symbol and Superplan are registered trade marks of Ordnance Survey, the national mapping agency of Great Britain.

Scale 1: 1250

Part or all of this Superplan is enlarged from mapping produced at one or more of the following scales: 1:1250, 1:2500 & 1:10000

National Grid sheet reference at centre of this Superplan: TF3524

The representation of a road, track or path is no evidence of a right of way

This Superplan product does not contain all recorded map information


AMENDED PLAN
Ref.

Nationwide

SIGN A - Scale 1:20

SIGN B - Scale 1:20

SHDC
Planning & Development
- 8 APR 2003
Ref 0092/03

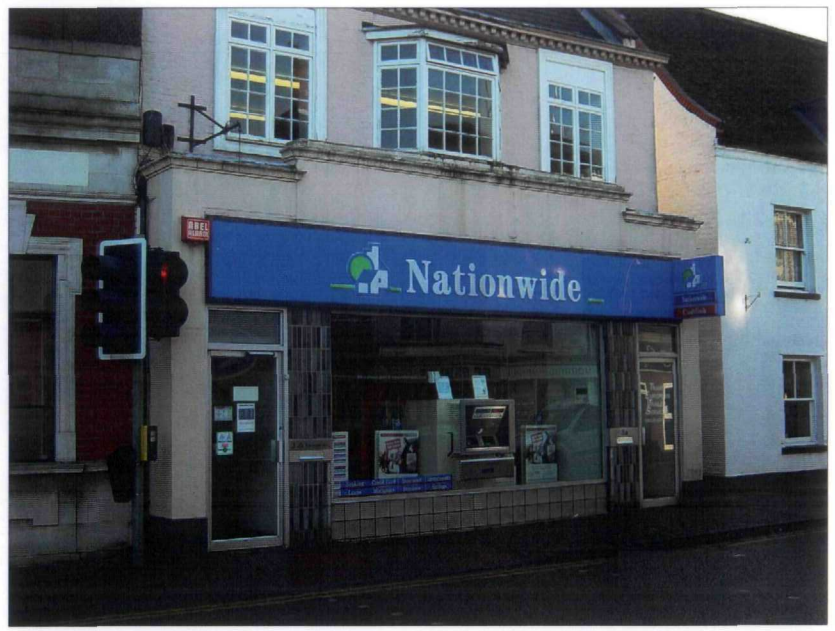

EXISTING SIGNAGE



PROPOSED SIGNAGE

SPECIFICATION

SIGN A

DIMENSIONS

O/A Sign - 7360mm x 930mm

Cap Height - 'N' - 558mm

DESCRIPTION

1 No set of face illuminated letters, logo & underline.
Built up stainless steel having mirror polished face trims and satin returns housing acrylic faces.
All locator fixed to formed aluminium panels as shown.

SIGN B

DIMENSIONS

800mm x 818mm

DESCRIPTION

1 No Internally illuminated, double sided projection sign.

DETERMINED PLAN

REVISION A 07-04-2003 CW
Sign A - Changed from internally illuminated fascia sign to individual illuminated letters, logo & underline.

BRANCH NO :- 1101

BUTTERFIELD SIGNS
174 SUNBRIDGE ROAD, BRADFORD,
WEST YORKSHIRE. BD1 2RZ.
Tel : +44 (0) 1274 722244
Fax : +44 (0) 1274 848998
www.butterfieldsigns.co.uk

This document is the property of Butterfield Signs Ltd who own the copyright therein. The information in this document is given in confidence and without the written consent of Butterfield Signs Ltd, given by contract or otherwise the document must not be copied, reprinted or reproduced in any material form either wholly or in part nor must the contents of the document or any method or technique available therefrom be disclosed to any third party

CERTIFICATE No. FM 32534

SIGNS BY BUTTERFIELD BRADFORD

CLIENT/SITE	NATIONWIDE 3 West end, Holbeach, Lincolnshire.		
DATE	17 / 01 / 2003	SCALE	AS SHOWN @ A3
SALES CONT.	JDS	DRAWN BY	SL
JOB NO.	BS37918	DWG NO.	Nationwide / 58 / 2003 A