






FRONT

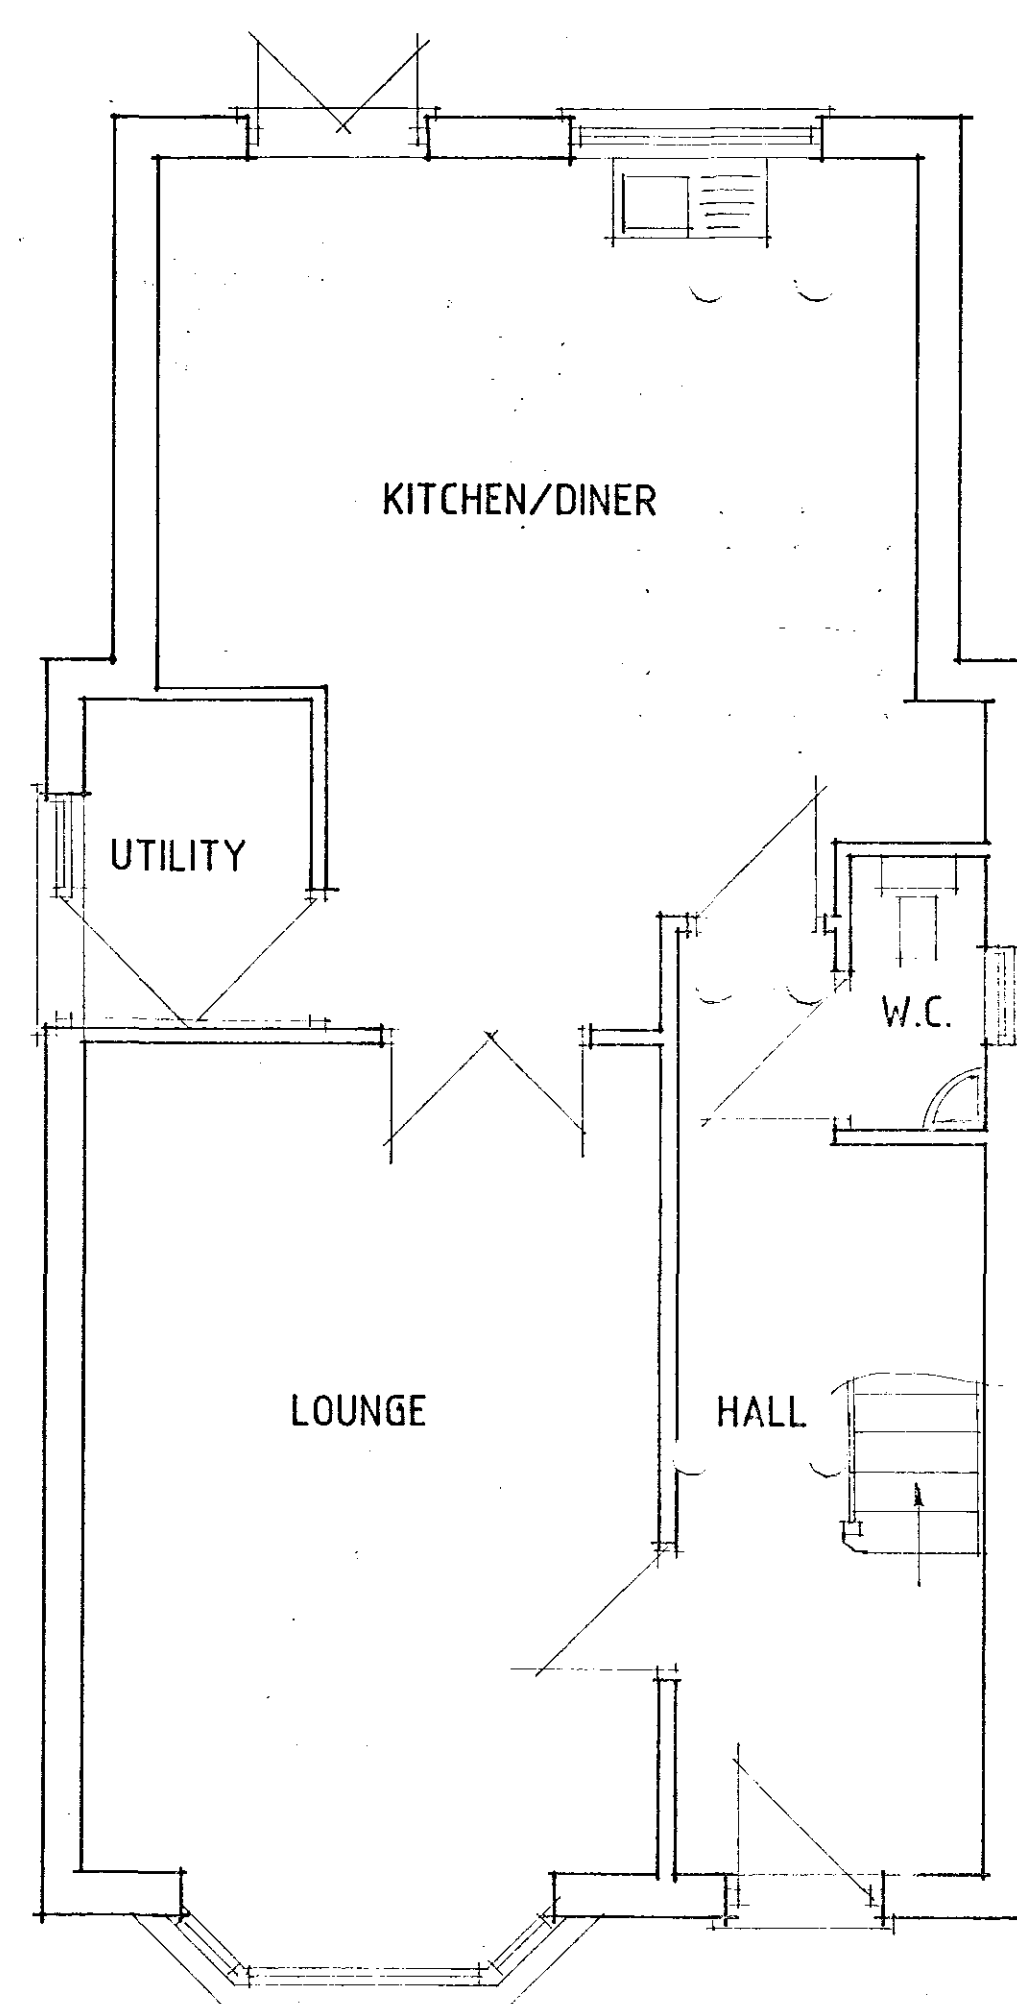

GROUND FLOOR PLAN

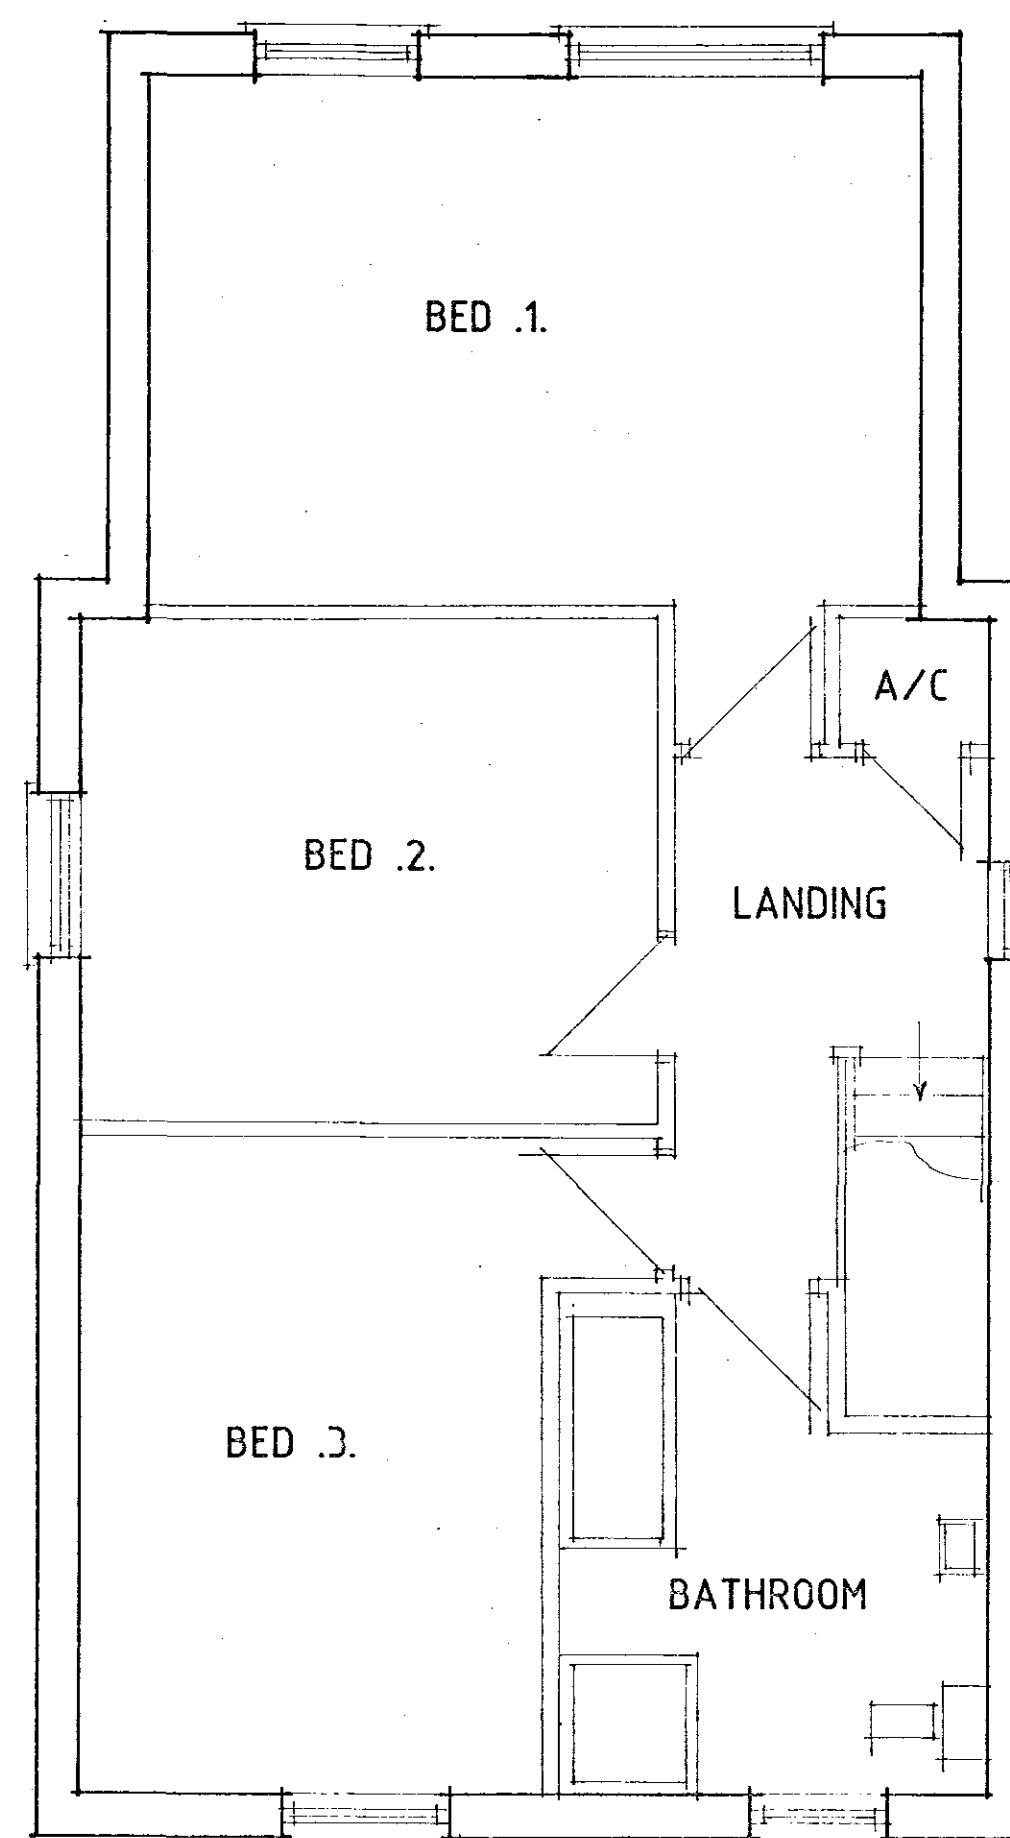

FIRST FLOOR PLAN

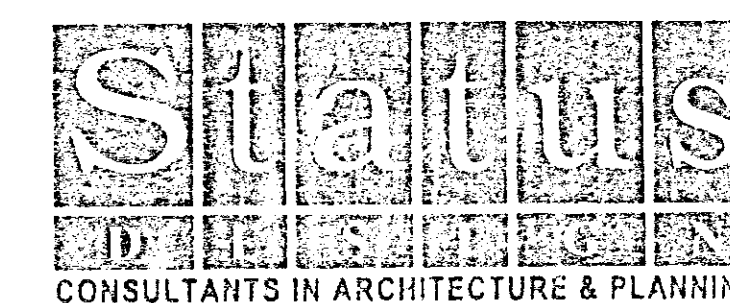

PROPOSED HOUSE ADJ. 21
STUKELEY GARDENS,
HOLBEACH FOR

MR. C. NESBITT.

SYNOPSIS

1:50 1:100 SD05-043/2

NOV-05 B.GILHAM.

