


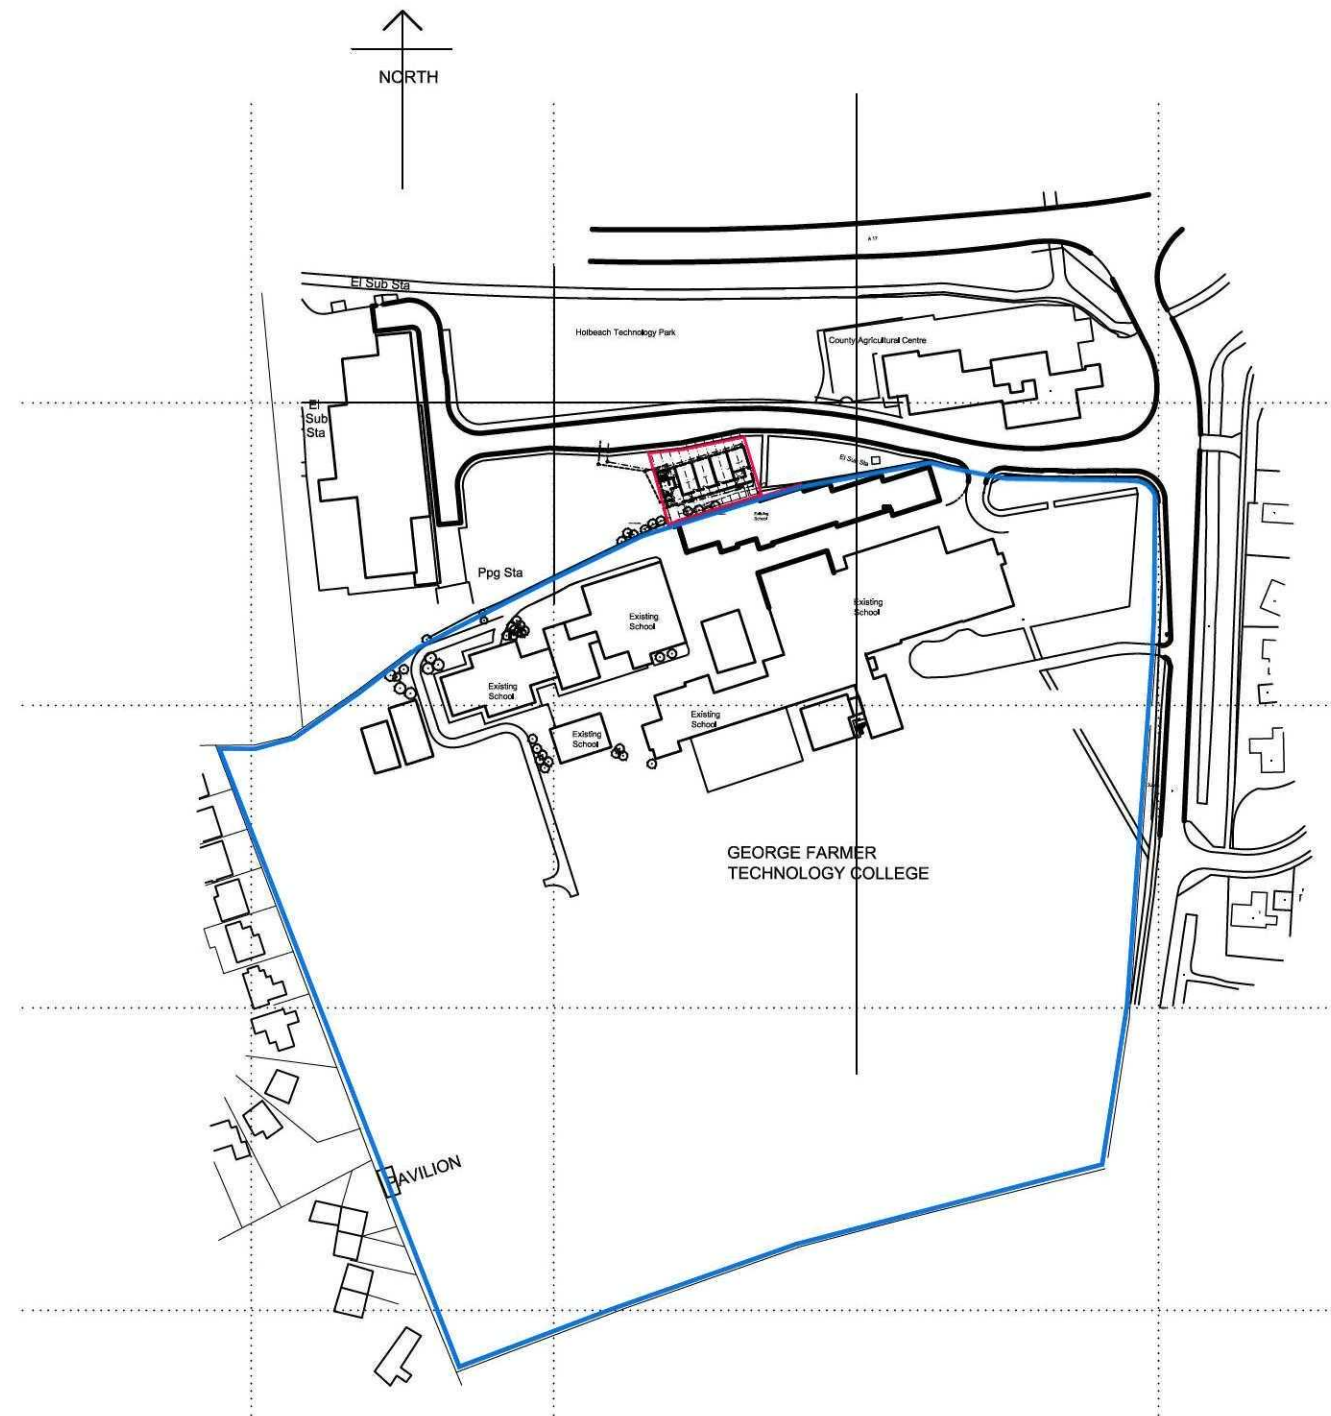

LOCATION PLAN

Reproduced from O.S. 1:1250 scale plan by permission of Ordnance Survey on behalf of The Controller of her Majesty's Stationary Office.
 © Crown copyright. All rights reserved. Licence number 100044226

copyright reserved ©

DC ARCHITECTURAL SERVICES LIMITED

ARCHITECTURAL AND PLANNING SERVICES

THE BARN, PARTNEY MILL, SPILSBY, LINCOLNSHIRE, PE23 4PE

TEL NO. 05601 50536; MOBILE 07776227893

E-mail - dcarchitectural@btconnect.com



Client University Academy Holbeach

Project Proposed Temporary Block

Drawing Title SITE AND LOCATION PLAN

Scale 1:2500

Date Jan 2012

Drawn CPD

Checked

Drawing number

DC / 217U / 04

Revision