




DC ARCHITECTURAL SERVICES LIMITED
 ARCHITECTURAL AND PLANNING SERVICES
THE BARN, PARTNEY MILL, SPILSBY, LINCOLNSHIRE, PE23 4PE
 TEL NO. 05601 50536; MOBILE 07776227893
 E-mail - dcarchitectural@btconnect.com

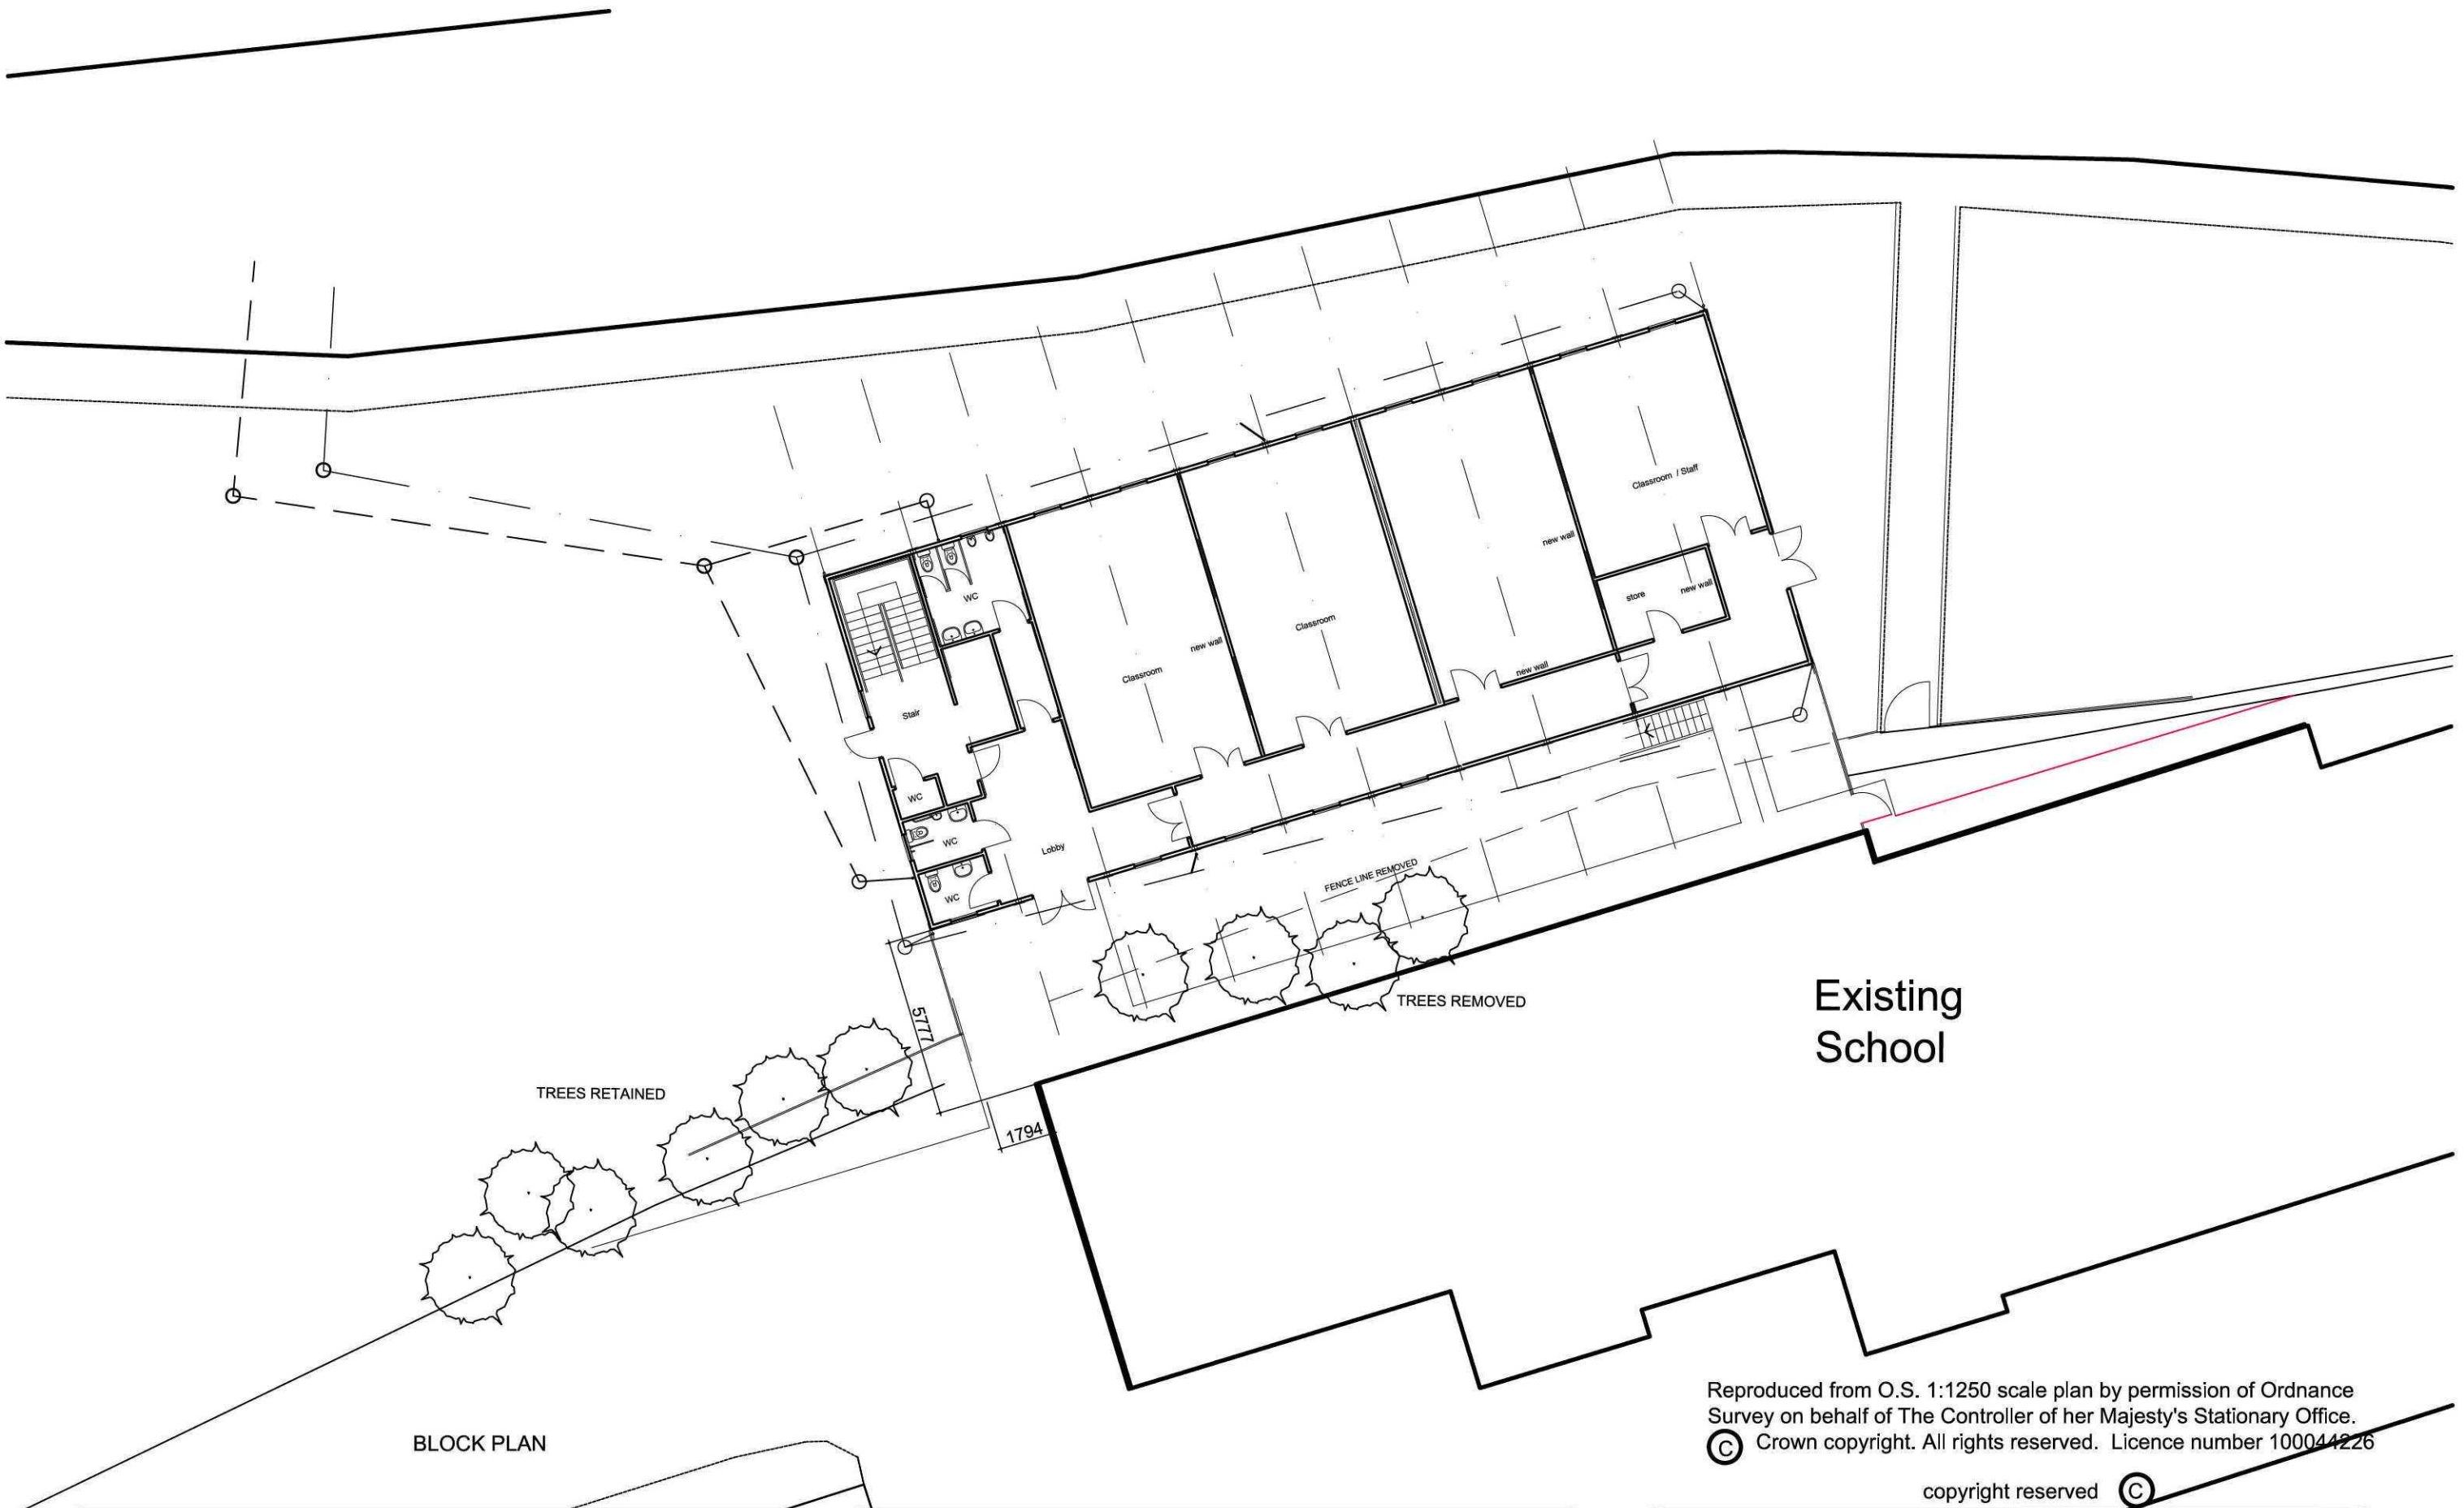

Client **University Academy Holbeach**
 Project **Proposed Temporary Block**

Drawing Title **SITE AND LOCATION PLAN**
 Scale **1:200**
 Date **Jan 2012**
 Drawn **CPD**
 Checked
 Drawing number **DC / 217U / 03**
 Revision