
Scale Bar 1:1250

50m 100m

10m 20m 30m 40m 60m 70m 80m 90m

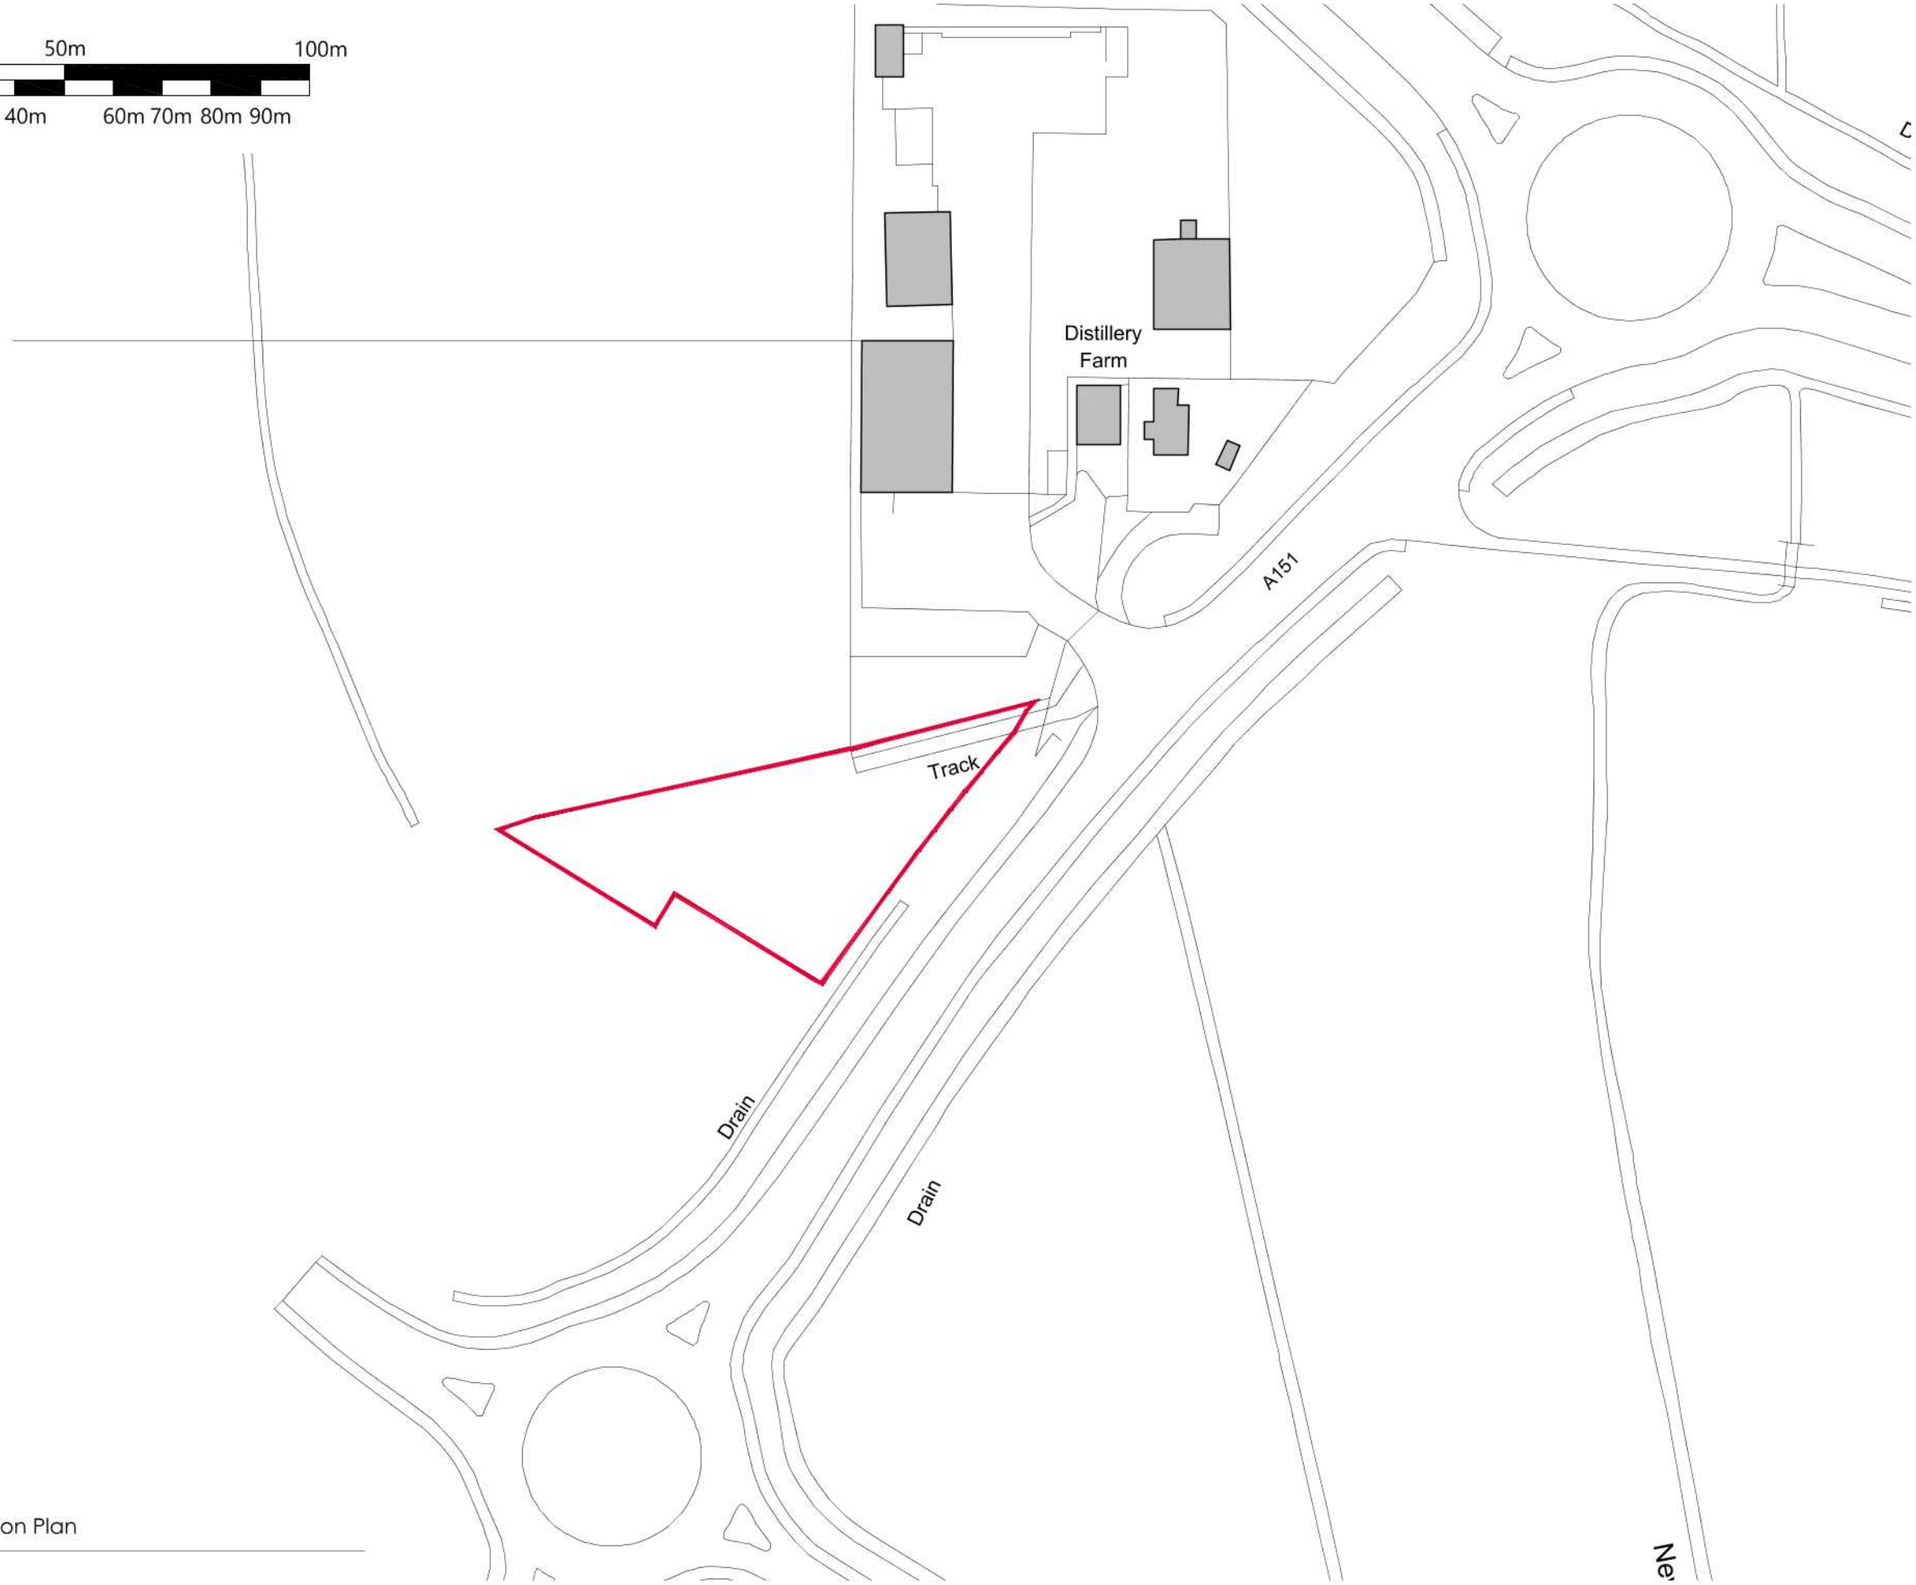

Note: Do not scale. Only use figured dimensions.
All discrepancies to be notified to this office.

Rev	Description	Dr	Date
01	Altered site boundary	JD	21-02-2020

N

STATUS
EXISTING

EVANS
McDOWALL
ARCHITECTS
E21 Sparkhouse Studios, Rope Walk, Lincoln, LN6 7DQ
Tel: 01522 837280
Email: mail@emcdarchitects.com
Copyright Reserved

CLIENT
TOMLINSON
Est. 1892

PROJECT
Institute of Technology
Holbeach, University of Lincoln

TITLE
Site Location Plan

DRAWN BY	CHECKED BY	DATE
JD	AM	NOV 2019

SCALE	PROJECT NUMBER
1:1250 @A3	1934

DRAWING NUMBER	REV
EX01	01

01
EX01
Site Location Plan
1:1250