
Scale Bar 1:1250

50m 100m

10m 20m 30m 40m 60m 70m 80m 90m

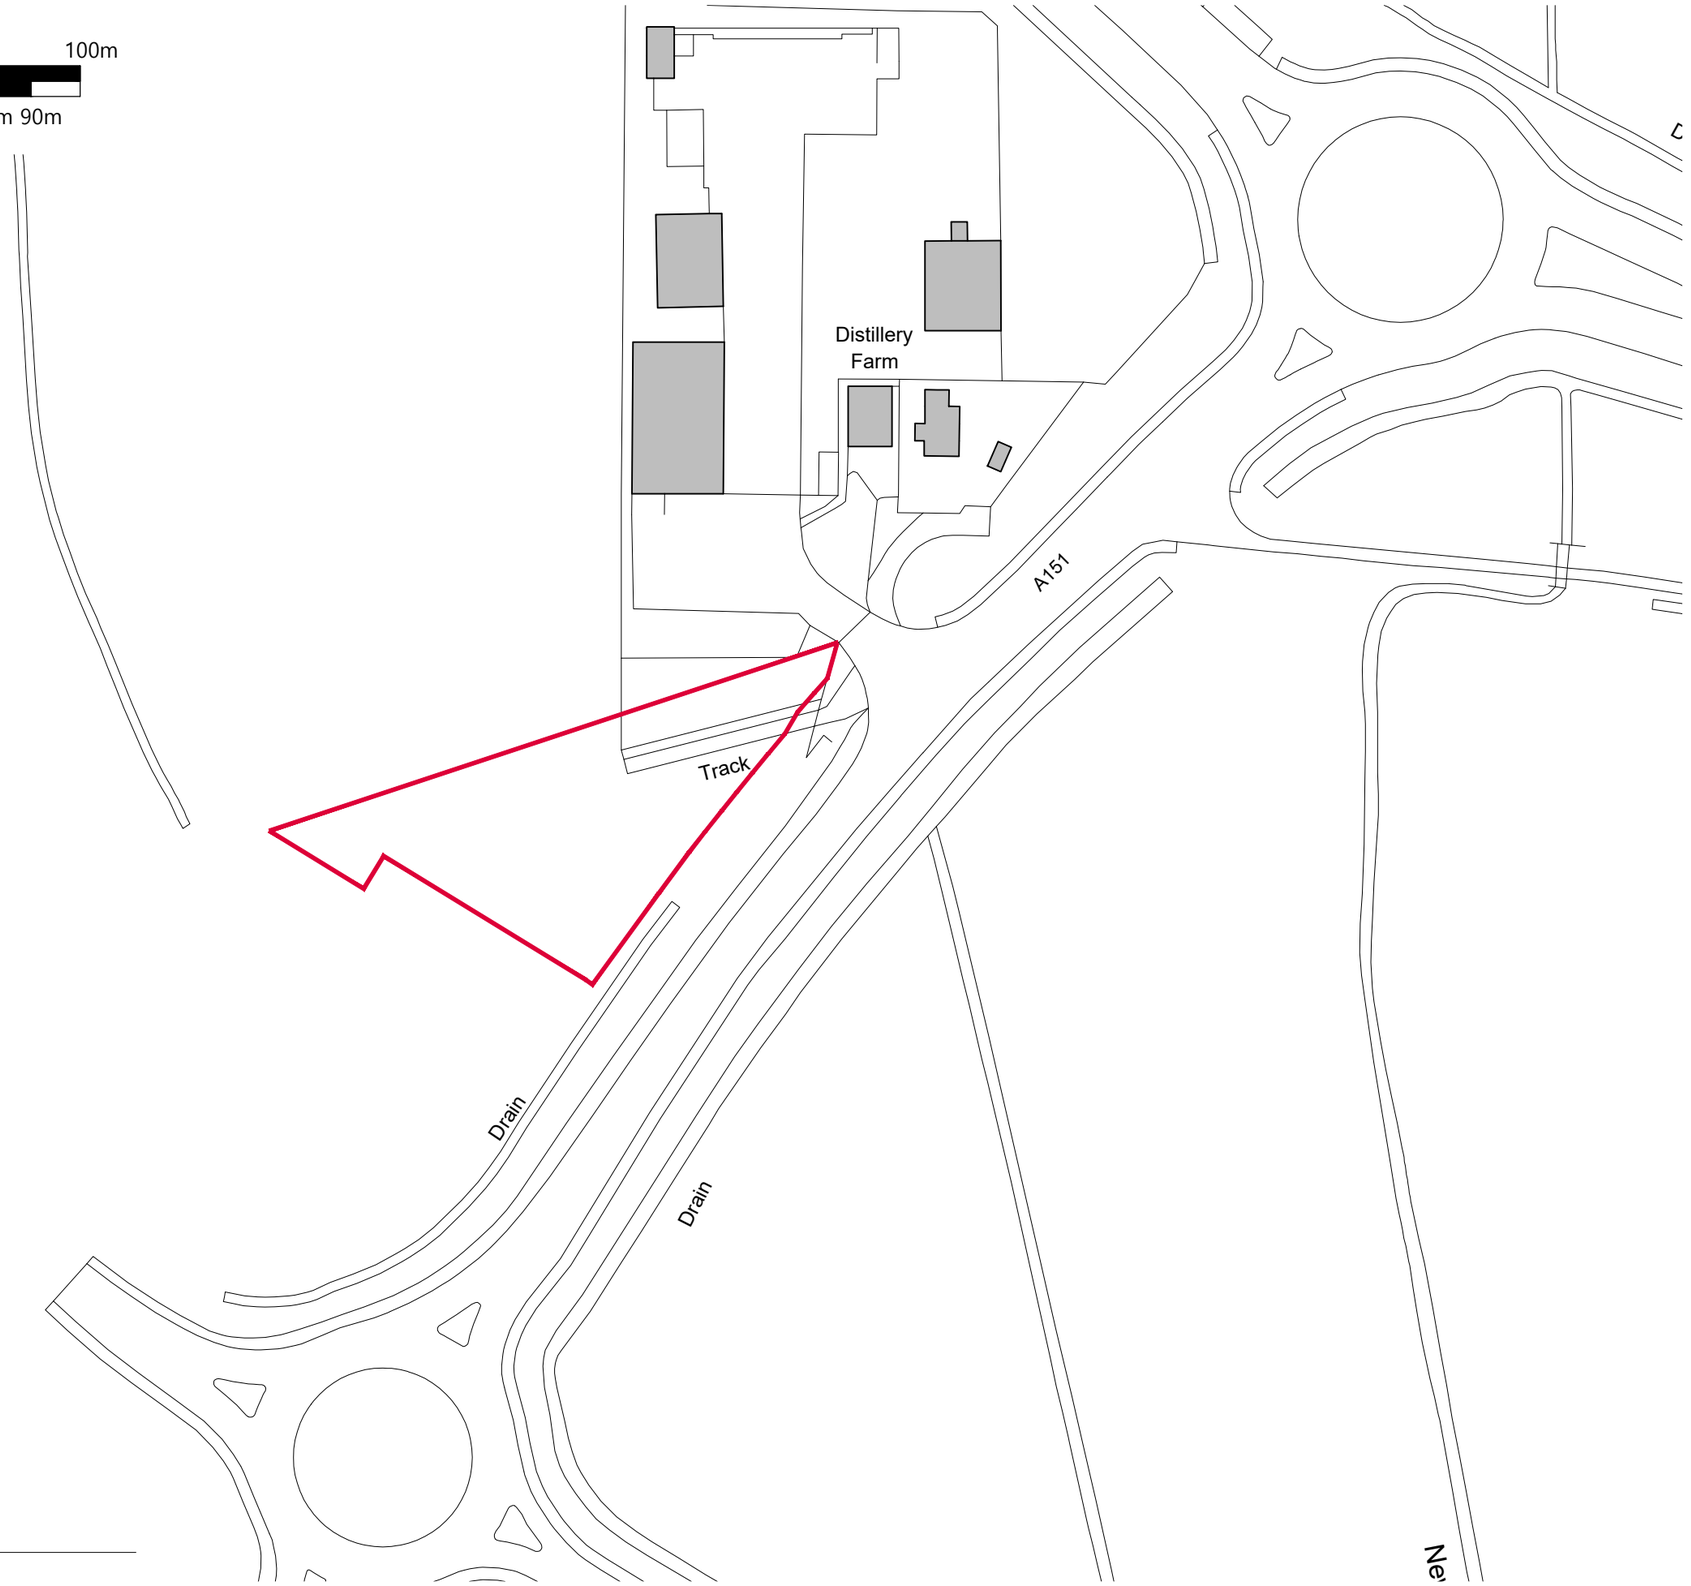


01 Site Location Plan
EX01 1:1250

Note: Do not scale. Only use figured dimensions.
All discrepancies to be notified to this office.

| Rev | Description | Dr | Date |
|---|---|---|---|

N

STATUS EXISTING

EVANS McDOWALL
ARCHITECTS
E21 Sparkhouse Studios, Rope Walk, Lincoln, LN6 7DQ
Tel: 01522 837280
Email: mail@emcdarchitects.com
Copyright Reserved

CLIENT TOMLINSON Est. 1892

PROJECT
Institute of Technology
Holbeach, University of Lincoln

TITLE
Site Location Plan

| DRAWN BY | CHECKED BY | DATE |
|---|---|---|
| JD | AM | NOV 2019 |

| SCALE | PROJECT NUMBER |
|---|---|
| 1:1250 @A3 | 1934 |

| DRAWING NUMBER | REV |
|---|---|
| EX01 | 00 |