
Scale Bar 1:500

0 25m 50m

10m 20m 30m 40m

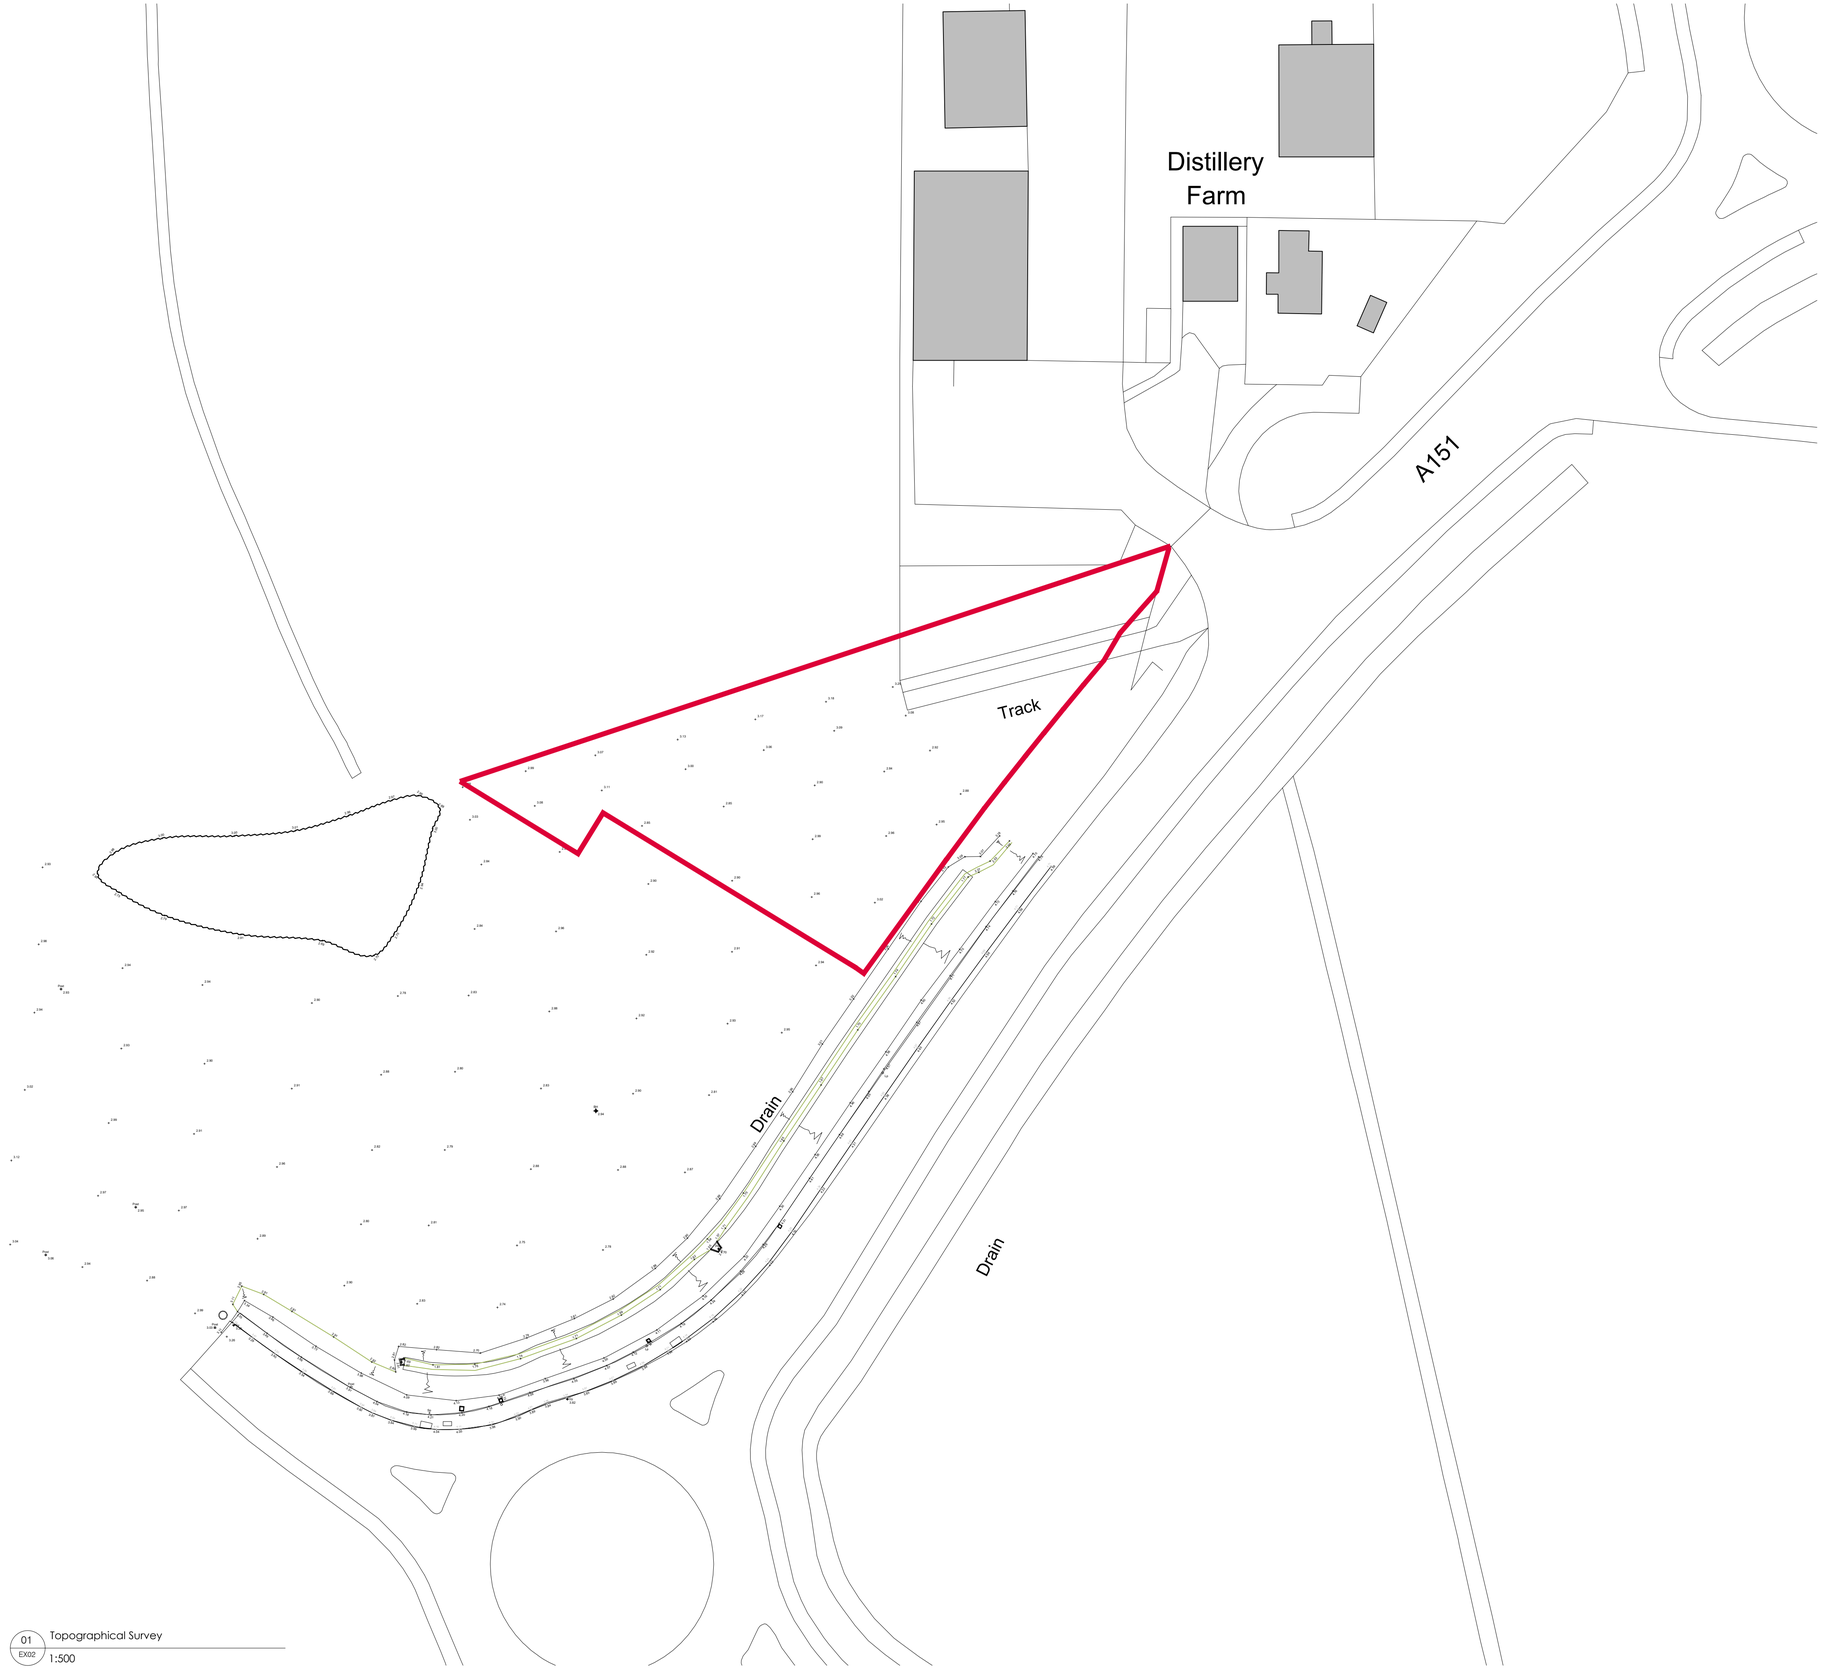

01 EX02 Topographical Survey
1:500

Note: Do not scale. Only use figured dimensions.
All discrepancies to be notified to this office.

Rev	Description	Dr	Date

N

STATUS
EXISTING

EVANS
McDOWALL
ARCHITECTS

E21 Sparkhouse Studios, Rope Walk, Lincoln, LN6 7DQ
Tel: 01522 837280
Email: mail@emcdarchitects.com

Copyright Reserved

CLIENT
TOMLINSON
Est. 1892

PROJECT
Institute of Technology
Holbeach, University of Lincoln

TITLE
Existing Topographical Survey

DRAWN BY	CHECKED BY	DATE
AM	EMA	Nov 19

SCALE	PROJECT NUMBER
1:500 @ A1	1934

DRAWING NUMBER	REV
EX02	