


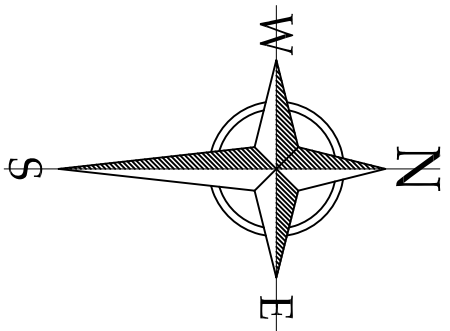


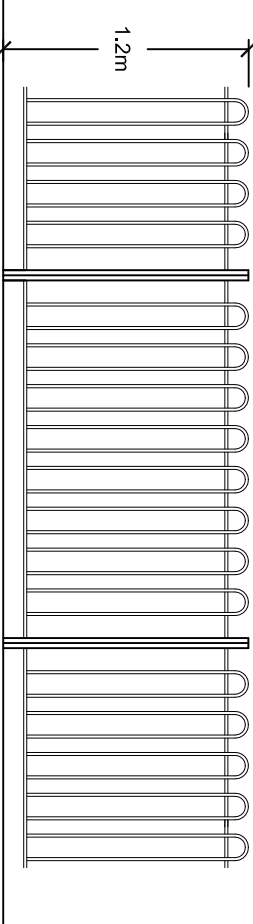

KEY

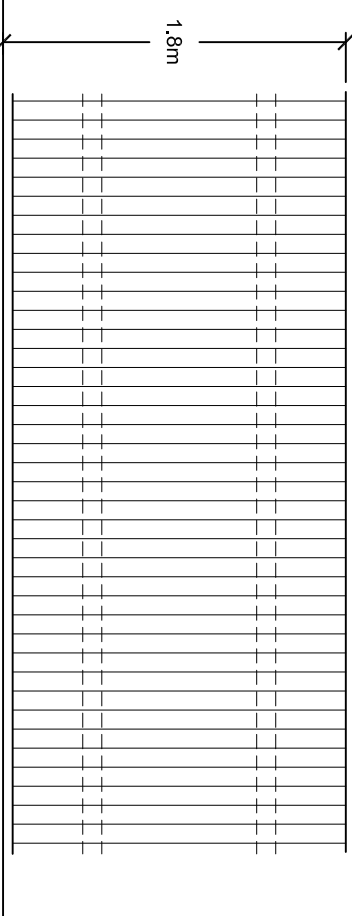

Rev.	Date	Description
A	04.11.2018	Close boarded fence updated to p.p.c.

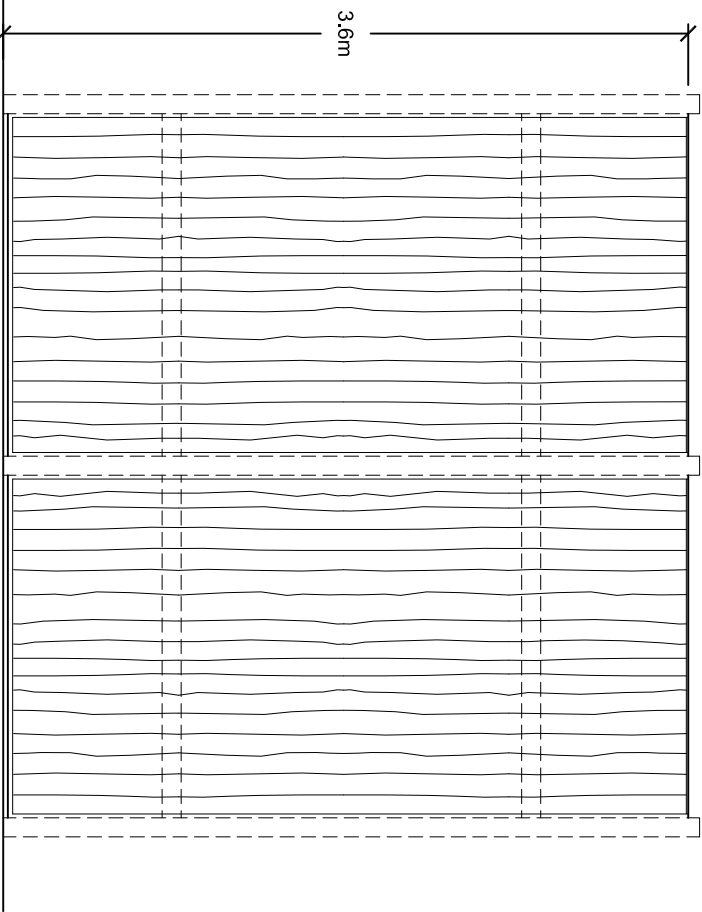

1 Goodison Road, Lincs Gateway Business Park,
Spalding, Lincs. PE12 6FY T: 01406 490590

PROJECT:

Proposed Residential
Development at
Low Lane, Holbeach

DRAWING:

Boundary Treatment Plan

SCALE: NTS@A1

DATE: DEC 2017

DRAWING No: BT-01

DRAWN: MII

REVISION: A